


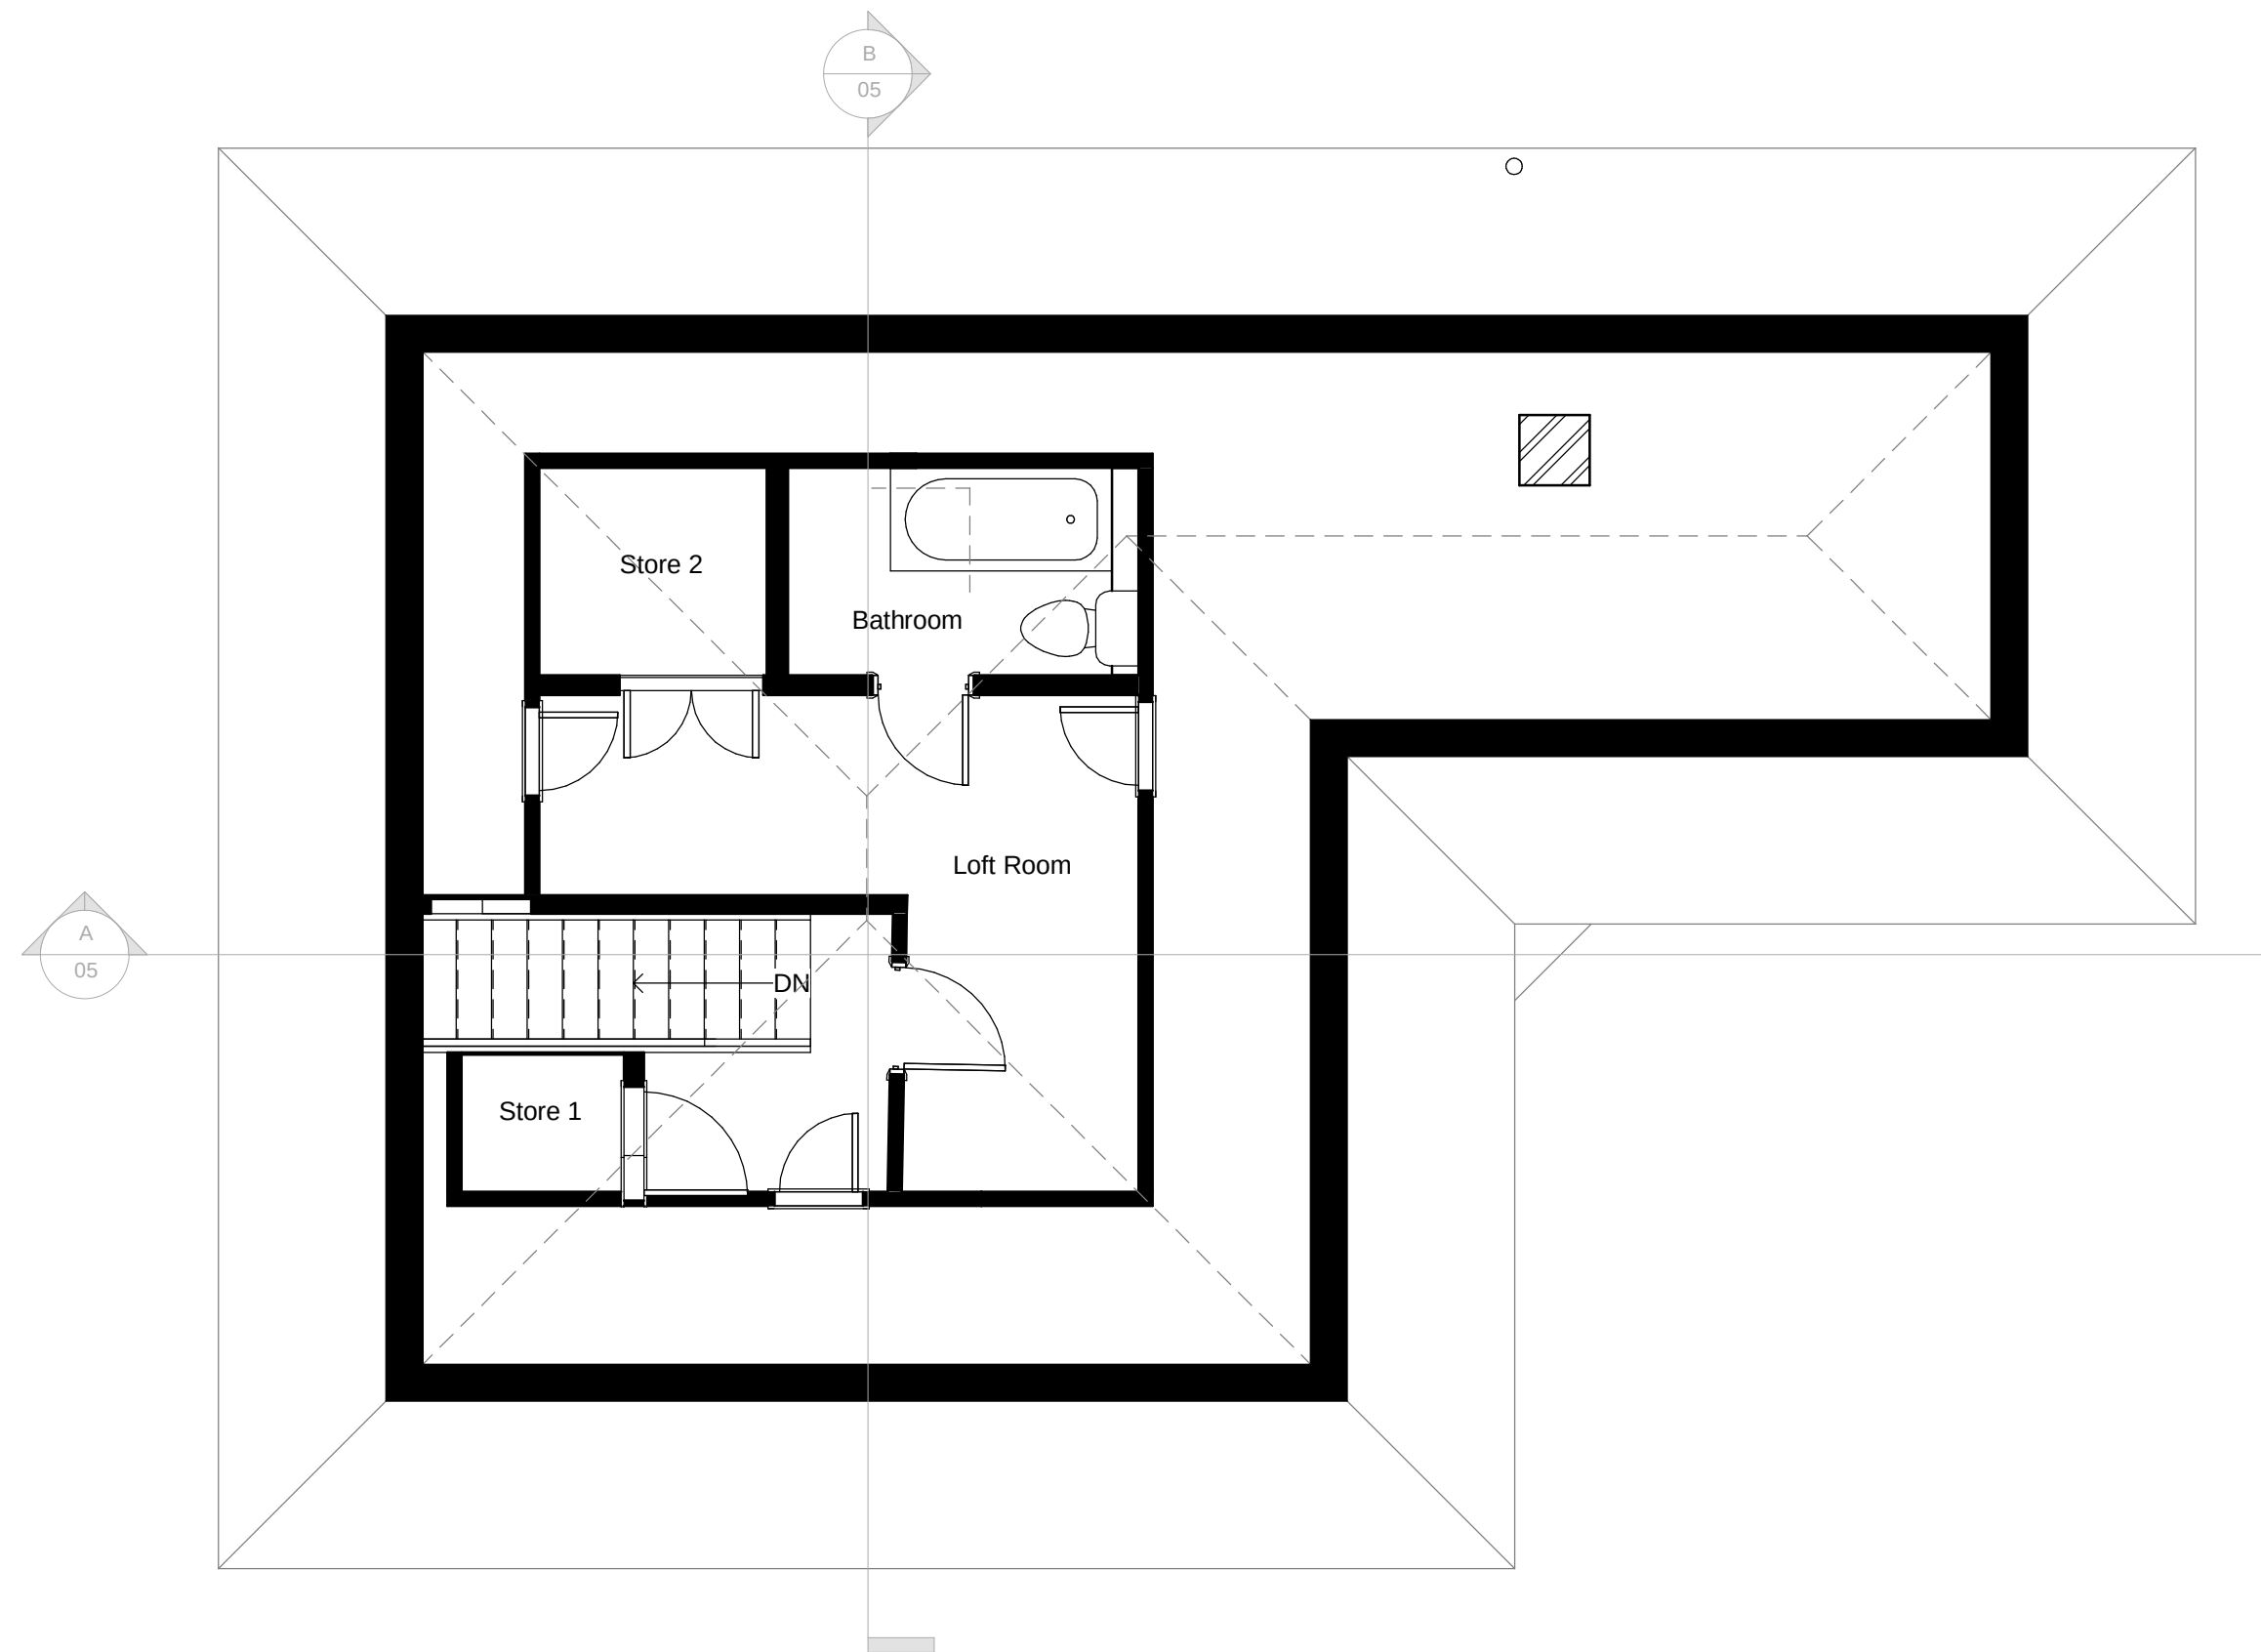

Exisitng First Floor Plan
1 : 50



Existing Ground Floor Plan
1 : 50

A CRI Service pipework and vents and window details added 22.08.23

PRELIMINARY



Hampshire 01794 311253
Devon 01392 327054
admin@s4architects.co.uk
www.studiofourarchitects.com

Client
Richard Dalmas

Project
78 Hobb Lane, Southampton

Title
Existing Plans

Scale	Paper	Drawn	Checked
1 : 50	A1	PP	CRi
Date	Job No.	Drwg. No.	Revision
Aug 2023	43072	03	A

23A08A2072 - 78 Hobb Lane, Southampton - Extension & lift works to bungalow/CPDR Drawing/Rev A
Modelled by: 78 Hobb Lane 19/08/23: 03/08/23