


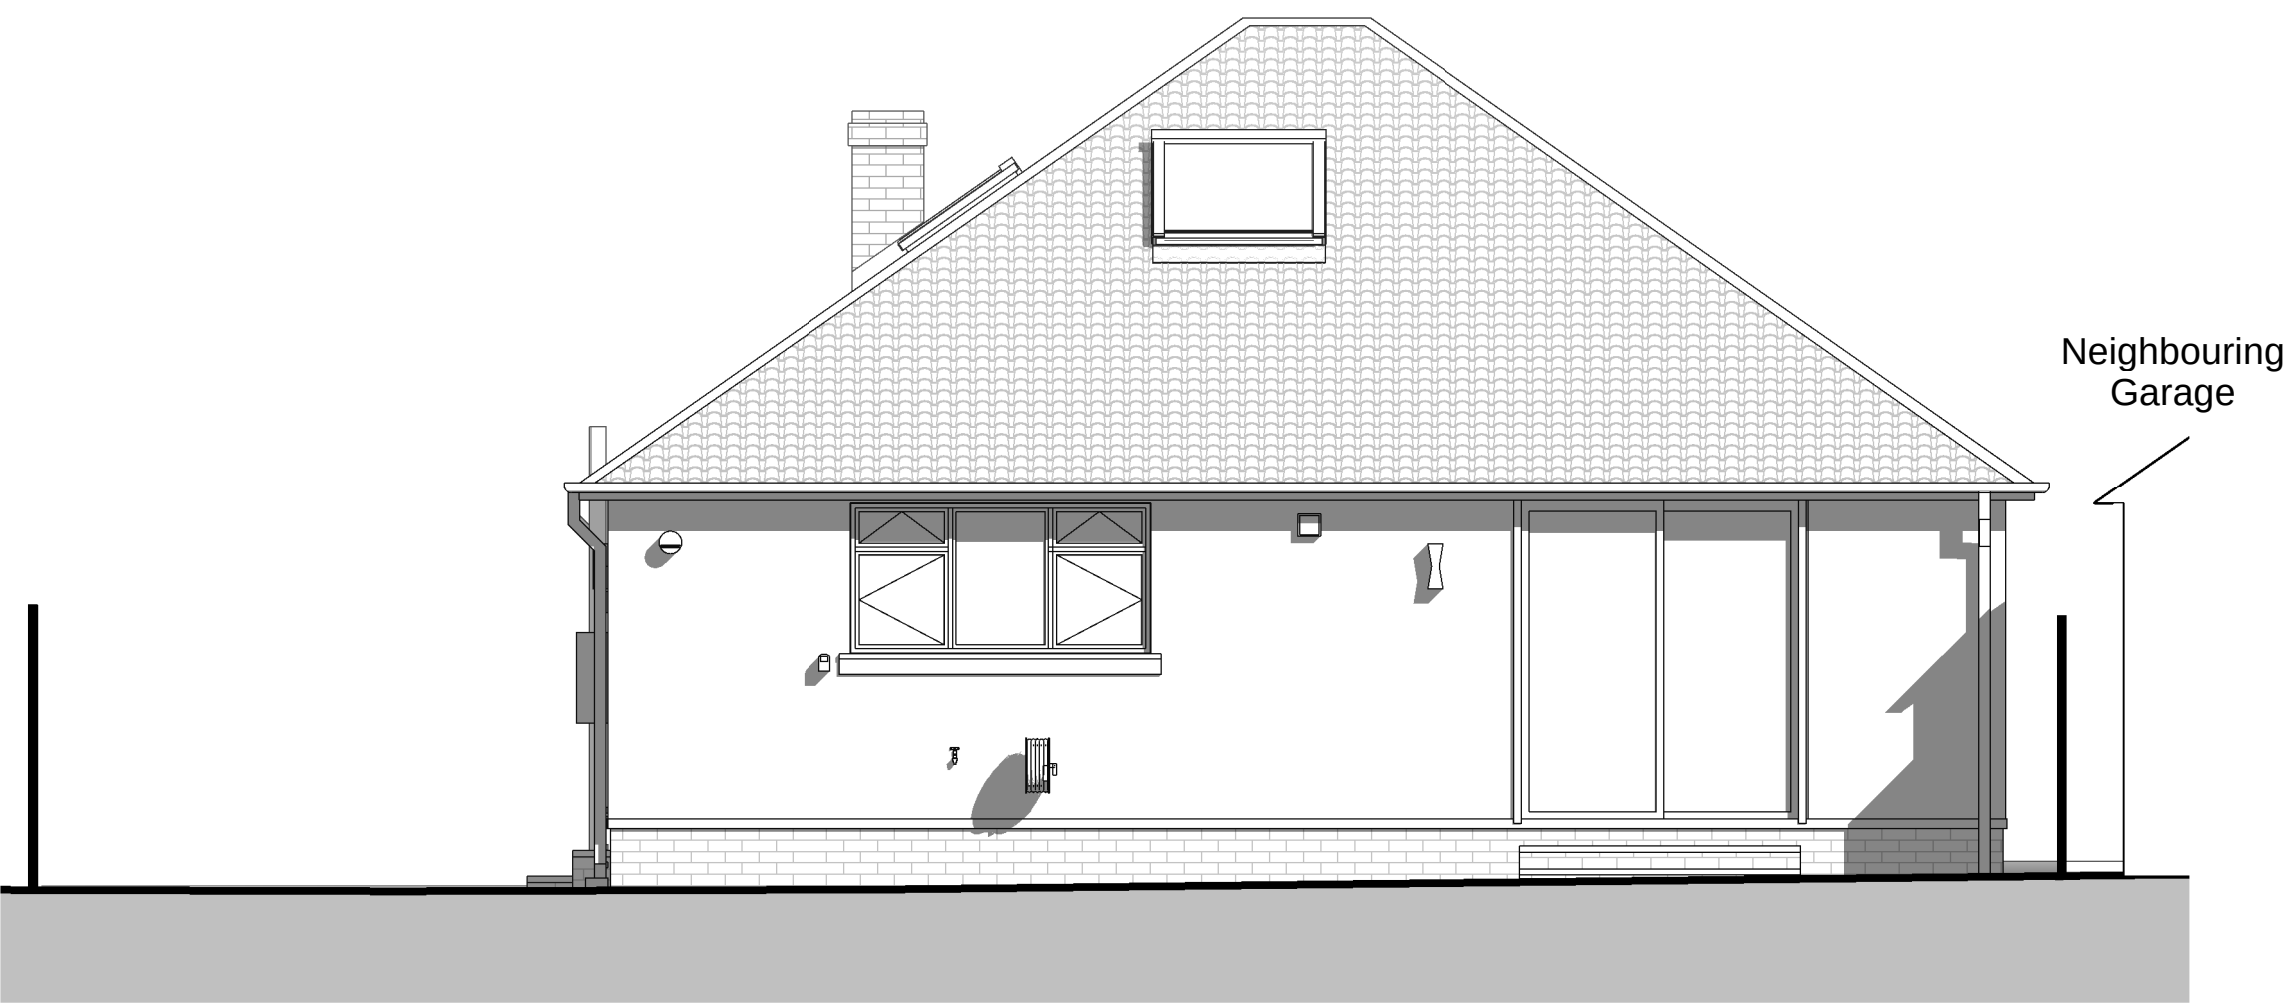

Existing South East Elevation
1 : 50



Existing South West Elevation
1 : 50



Existing North West Elevation
1 : 50



Existing North East Elevation
1 : 50



A CRI Service pipework and vents and window details added 22.08.23

PRELIMINARY



Hampshire 01794 311253
Devon 01392 327054
admin@sf4architects.co.uk
www.studiofourarchitects.com

Client
Richard Dalmas

Project
78 Hobb Lane, Southampton

Title
Existing Elevations

Scale	Paper	Drawn	Checked
1 : 50	A1	PP	CRI
Date	Job No.	Drwg. No.	Revision
Aug 2023	43072	04	A

78 Hobb Lane, Southampton - Extension & lift works to bungalow/COPR Drawing/Revit
Modelled for 78 Hobb Lane 19/08/23