



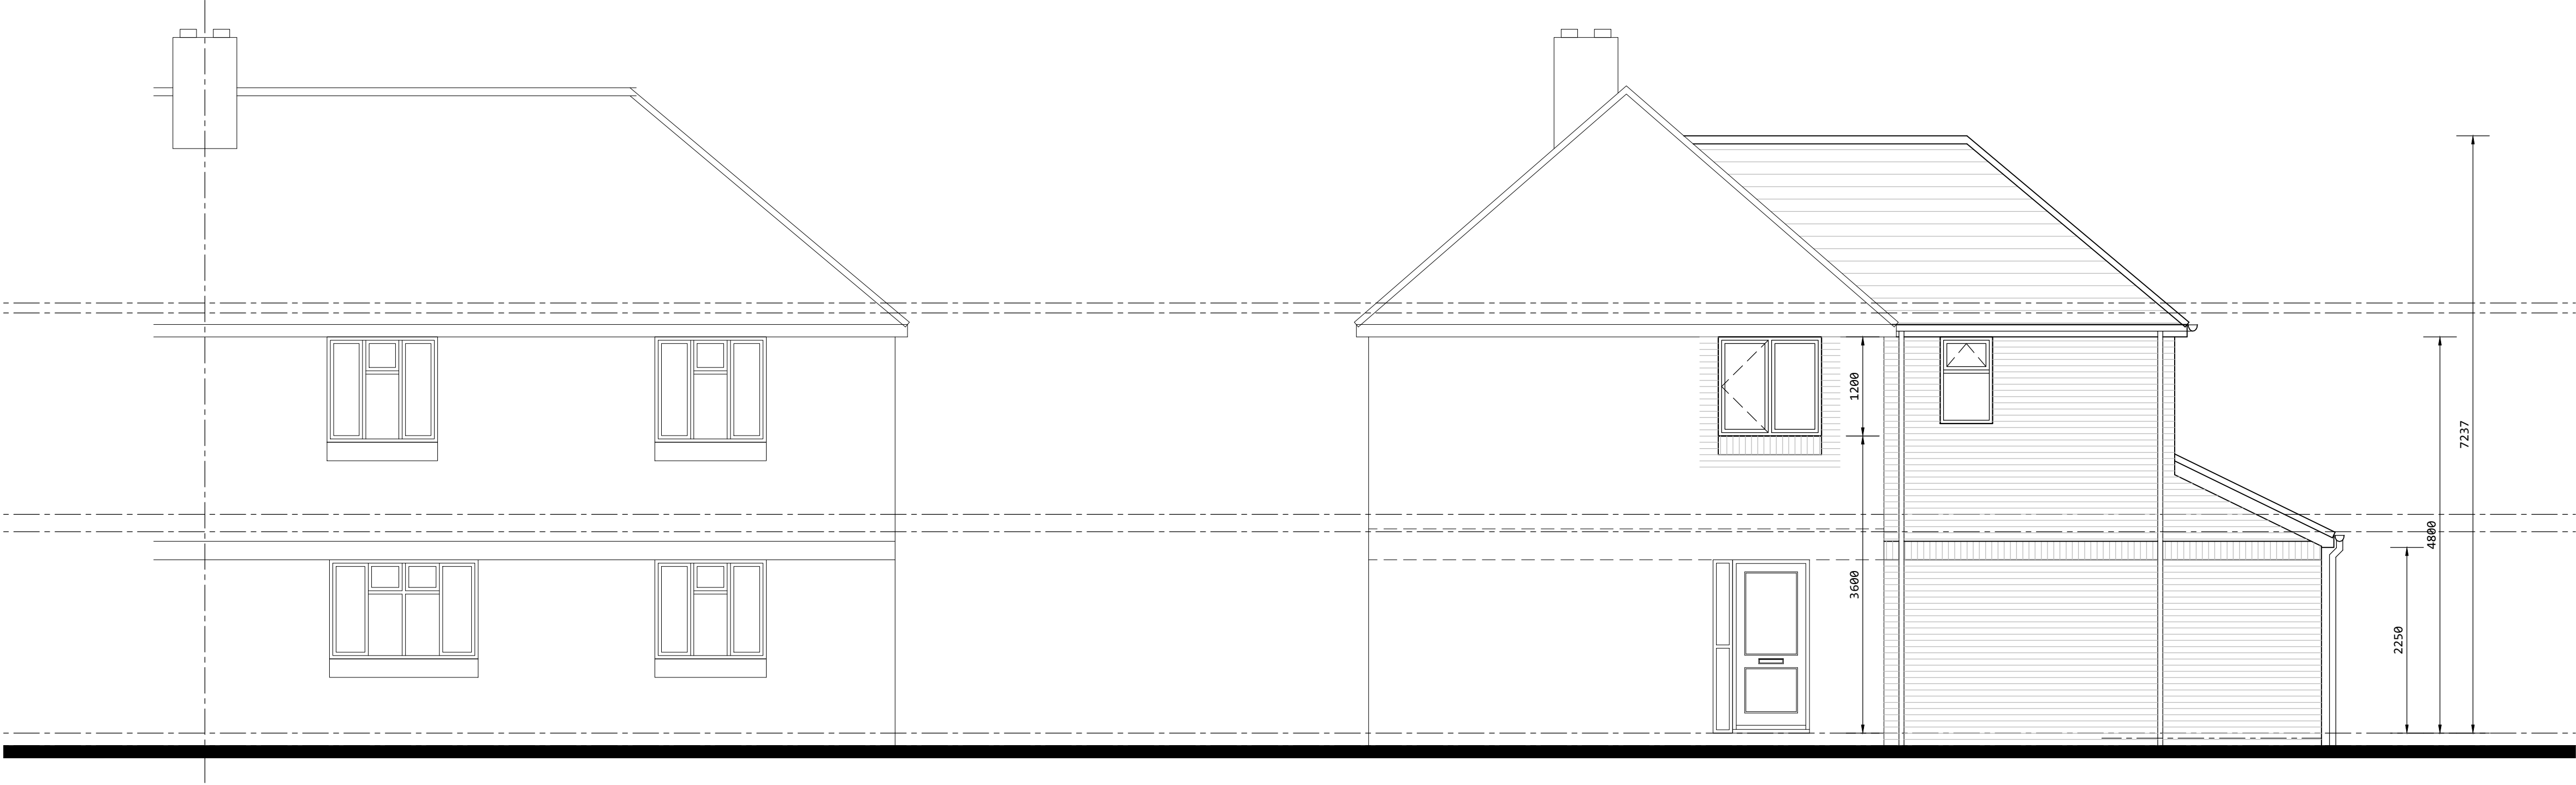

FRONT ELEVATION

FLANK ELEVATION

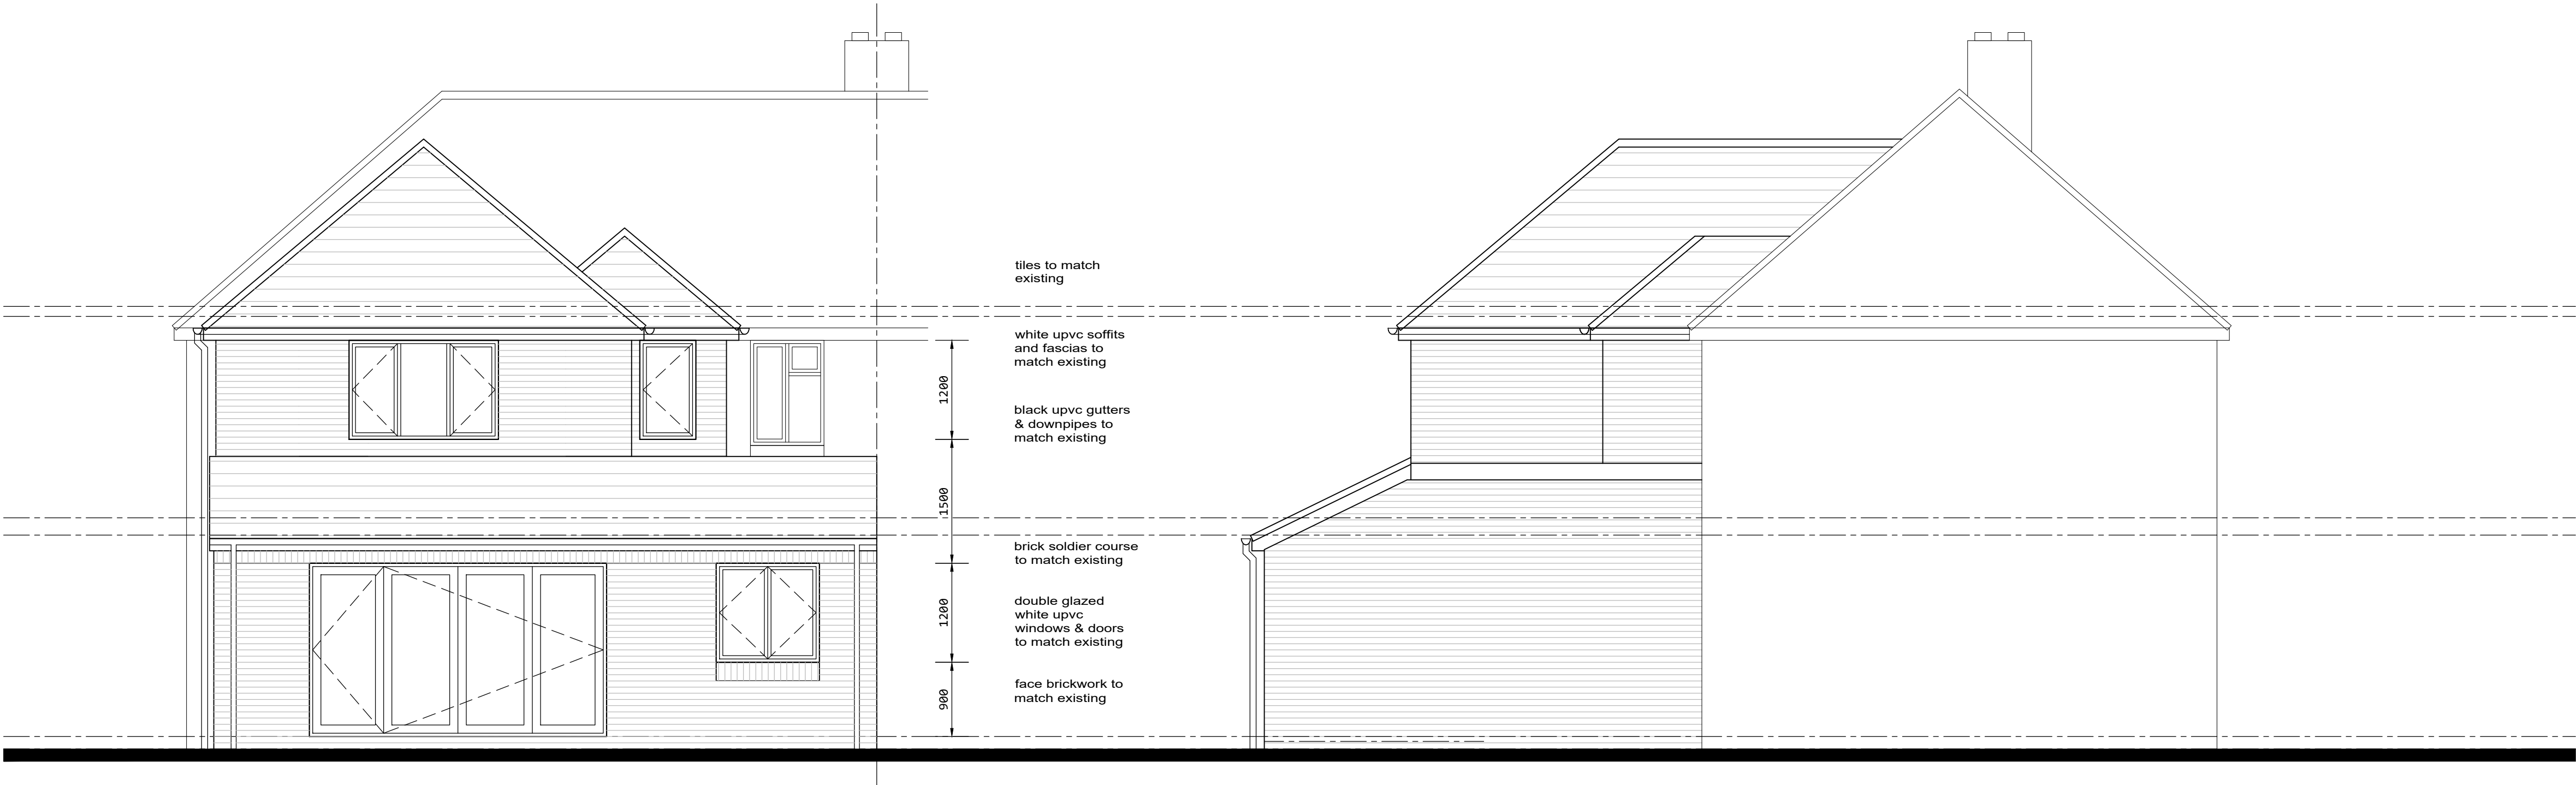

REAR ELEVATION

FLANK ELEVATION

Rev.	Date	Description	Drawn
A	15/11/22	En-suite window amended	JE
B	17/01/23	Engineers comments added	JE
C	08/05/23	Timber Frame To Masonry	JE
D	27/05/23	Engineer comments amended	JE

Copyright R 2022 ITS Architecture. All rights reserved.
Limited reproduction and distribution permitted for the
sole purpose of the construction of this named development
only.
Do not scale - refer to figured dimensions only. Drawing
and all information provided to be read in conjunction
with all relevant professionals, contractors and
specialists information.

Innovative
Technology +
Sustainable ↓
Architecture

ITS Architecture
9 Hill House, Hill Street, Southampton, SO19 7DB
Mob: 07410396338

Client
Michelle McKeegan

Job Title
3 Queens View
Netley
Southampton

Drawing Title
Elevations

Scale: A1 @ 1:50

Date: Oct 22 Drawn By: JE

Drg. No.	Rev:
117.436.013	D