



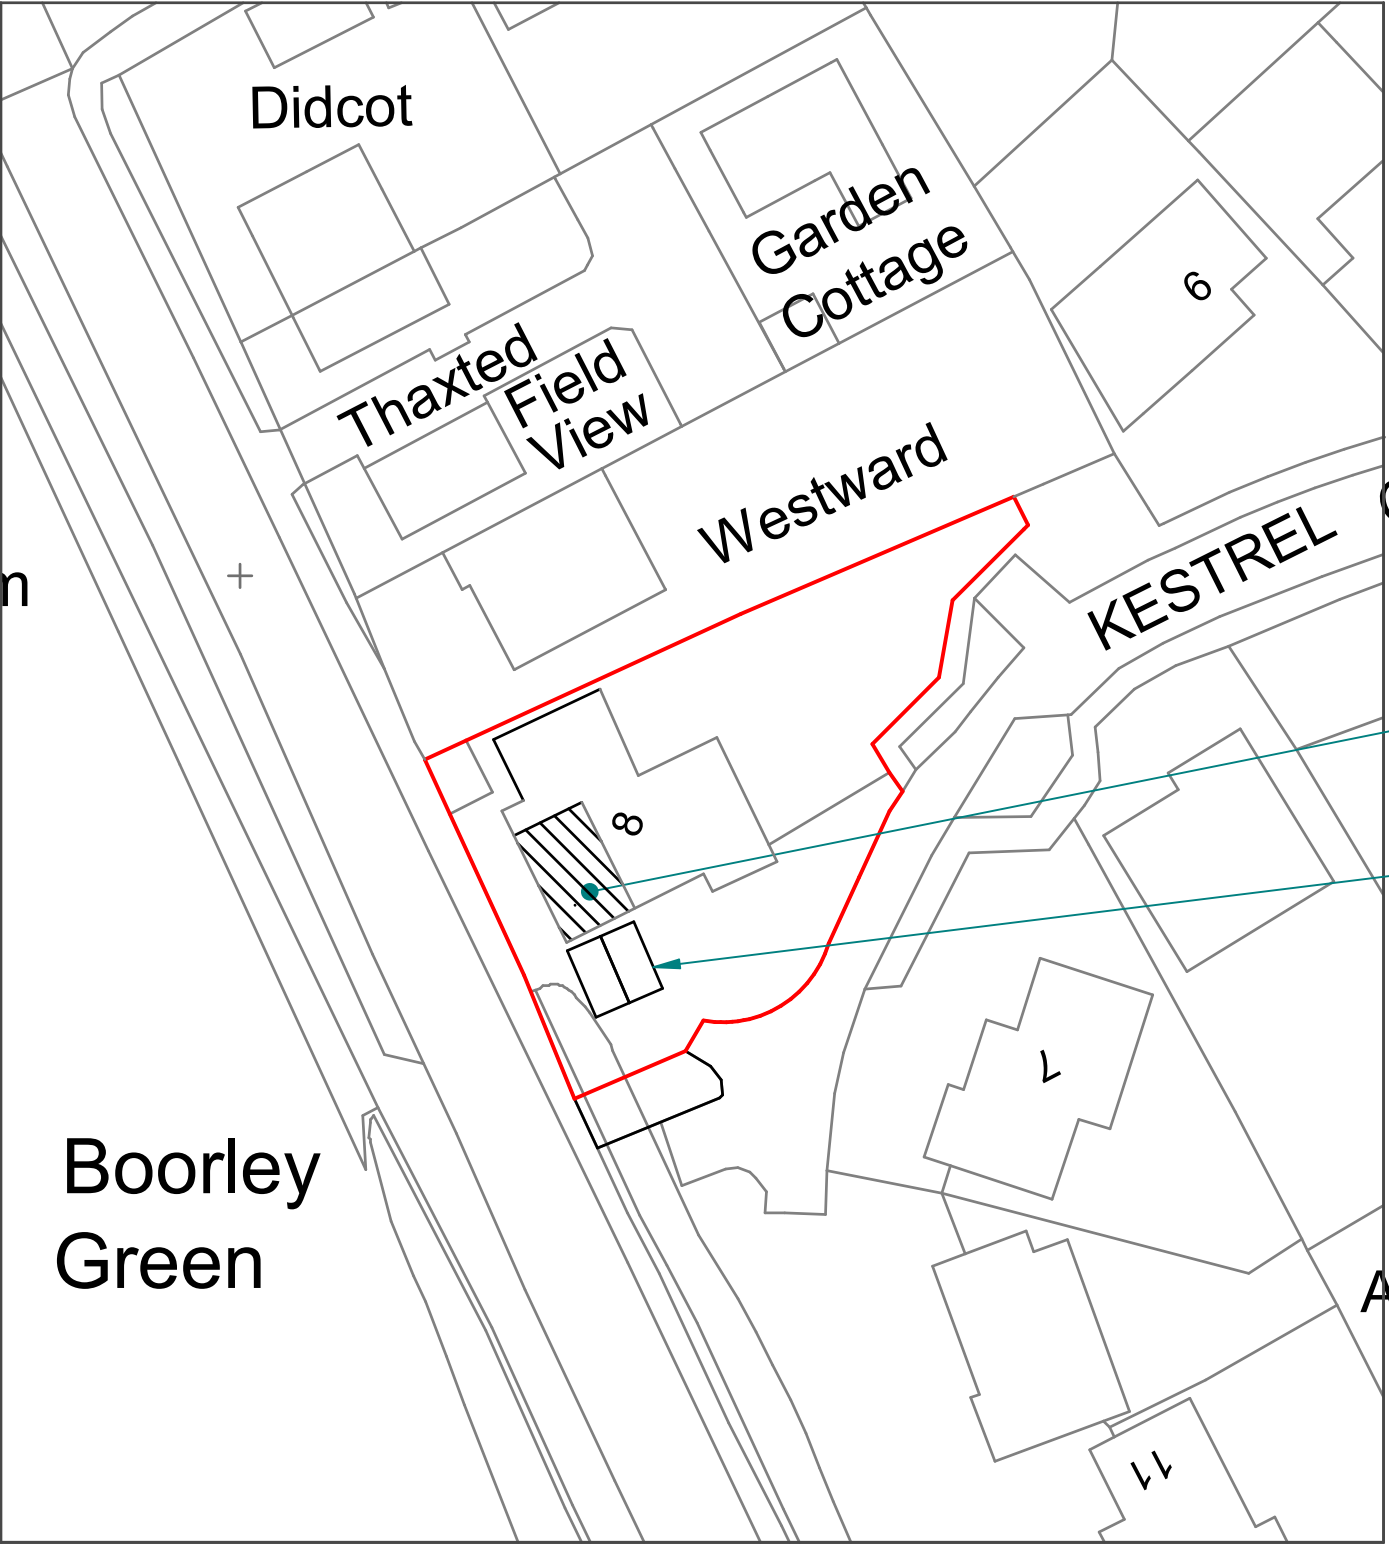

SCALE 1:500 @ A3

 

© Crown copyright 2022 Ordnance Survey 100053143

|       | NAME | DATE       |
|-------|------|------------|
| DRAWN | PRB  | 28/09/2022 |

UNLESS OTHERWISE SPECIFIED  
DIMENSIONS ARE IN MILLIMETERS

|   |                           |              |
|---|---------------------------|--------------|
| DWG PLANS<br>85 Cranmer Drive, Nursling, Southampton, SO16 0TD<br>Mobile: 07851229345, Email: info@dwgplans.co.uk |                           |              |
| TITLE<br>Site Plan<br>8 Kestrel Close, Southampton                                                                |                           |              |
| SIZE<br>A3   | DWG NO<br>DWG PLANS 02079 | REV<br>A     |
| CLIENT: Mr & Mrs Cox                                                                                              |                           |              |
| SCALE: 1:500 @ A3                                                                                                 |                           | SHEET 1 of 1 |