



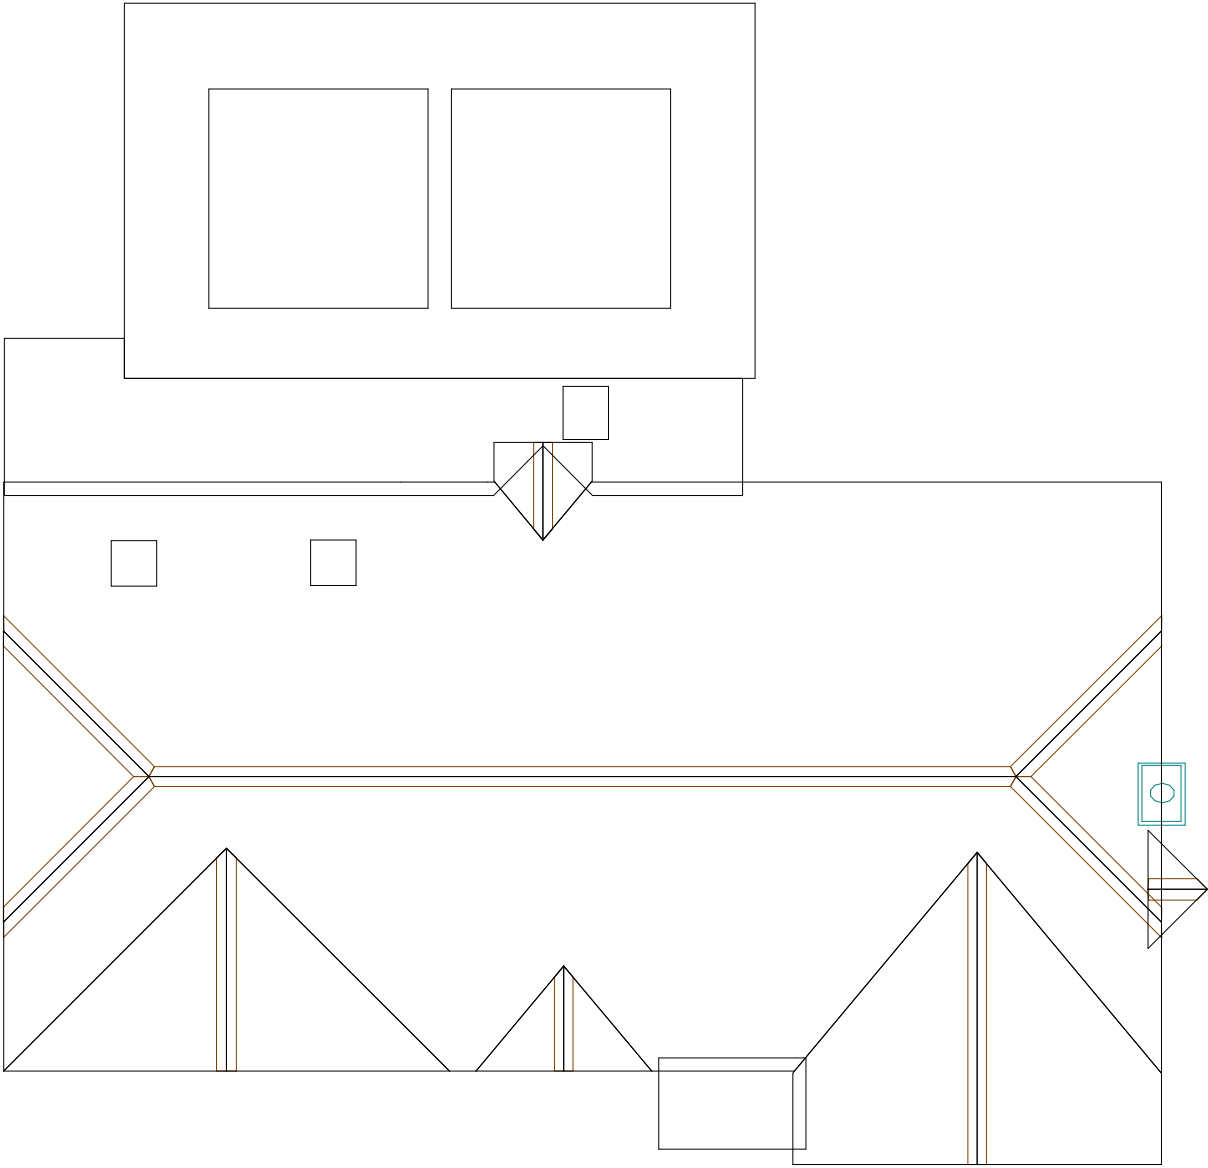


PROPOSED ROOF PLAN

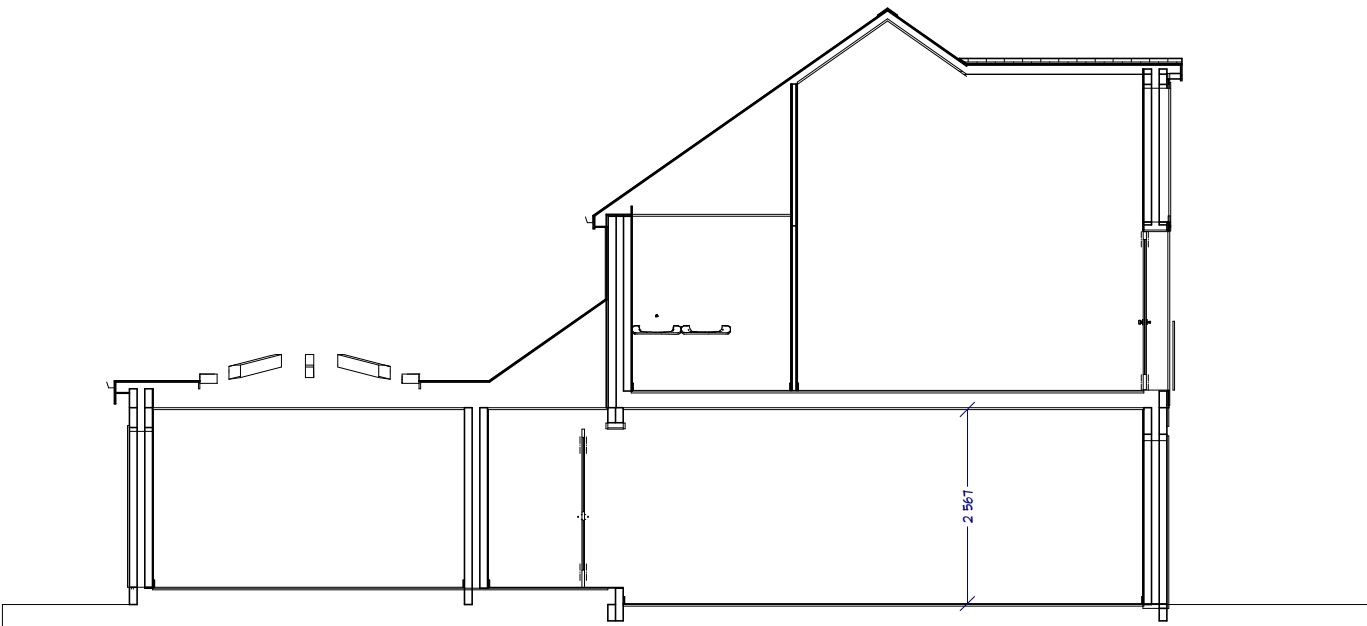

CROSS SECTION THROUGH SECTION 1

NOTES:
1) ALL DRAWINGS SUPPLIED BY DWG PLANS ARE TO BE USED FOR PLANNING PERMISSION PURPOSES ONLY AND NOT TO BE USED FOR BUILDING REGULATION PURPOSES.
2) THE CONTRACTOR, SUB-CONTRACTOR OR SUPPLIER IS TO CHECK ALL RELEVANT DIMENSIONS, LEVELS, EXISTING STRUCTURE AND MATERIALS PRIOR TO COMMENCING THE WORKS.
© THIS DRAWING IS COPYRIGHT AND MAY NOT BE COPIED, TRACED, ALTERED OR REPRODUCED WITHOUT WRITTEN PERMISSION FROM DWG PLANS.

 

DWG PLANS			35 Cranmer Drive, Nursling, Southampton, SO16 0TD		
			Mobile: 07851229345, Email: info@dwgplans.co.uk		
			TITLE		
			Proposed roof and section views		
			8 Kestrel Close, Southampton		
			SIZE	DWG NO	REV
			A3	DWG PLANS 02076	A
			CLIENT: Mr & Mrs Cox		
			SCALE: 1:100 @ A3		SHEET 1 of 1
DRAWN			NAME	DATE	
			PRB	28/09/2022	
UNLESS OTHERWISE SPECIFIED					
DIMENSIONS ARE IN MILLIMETERS					