



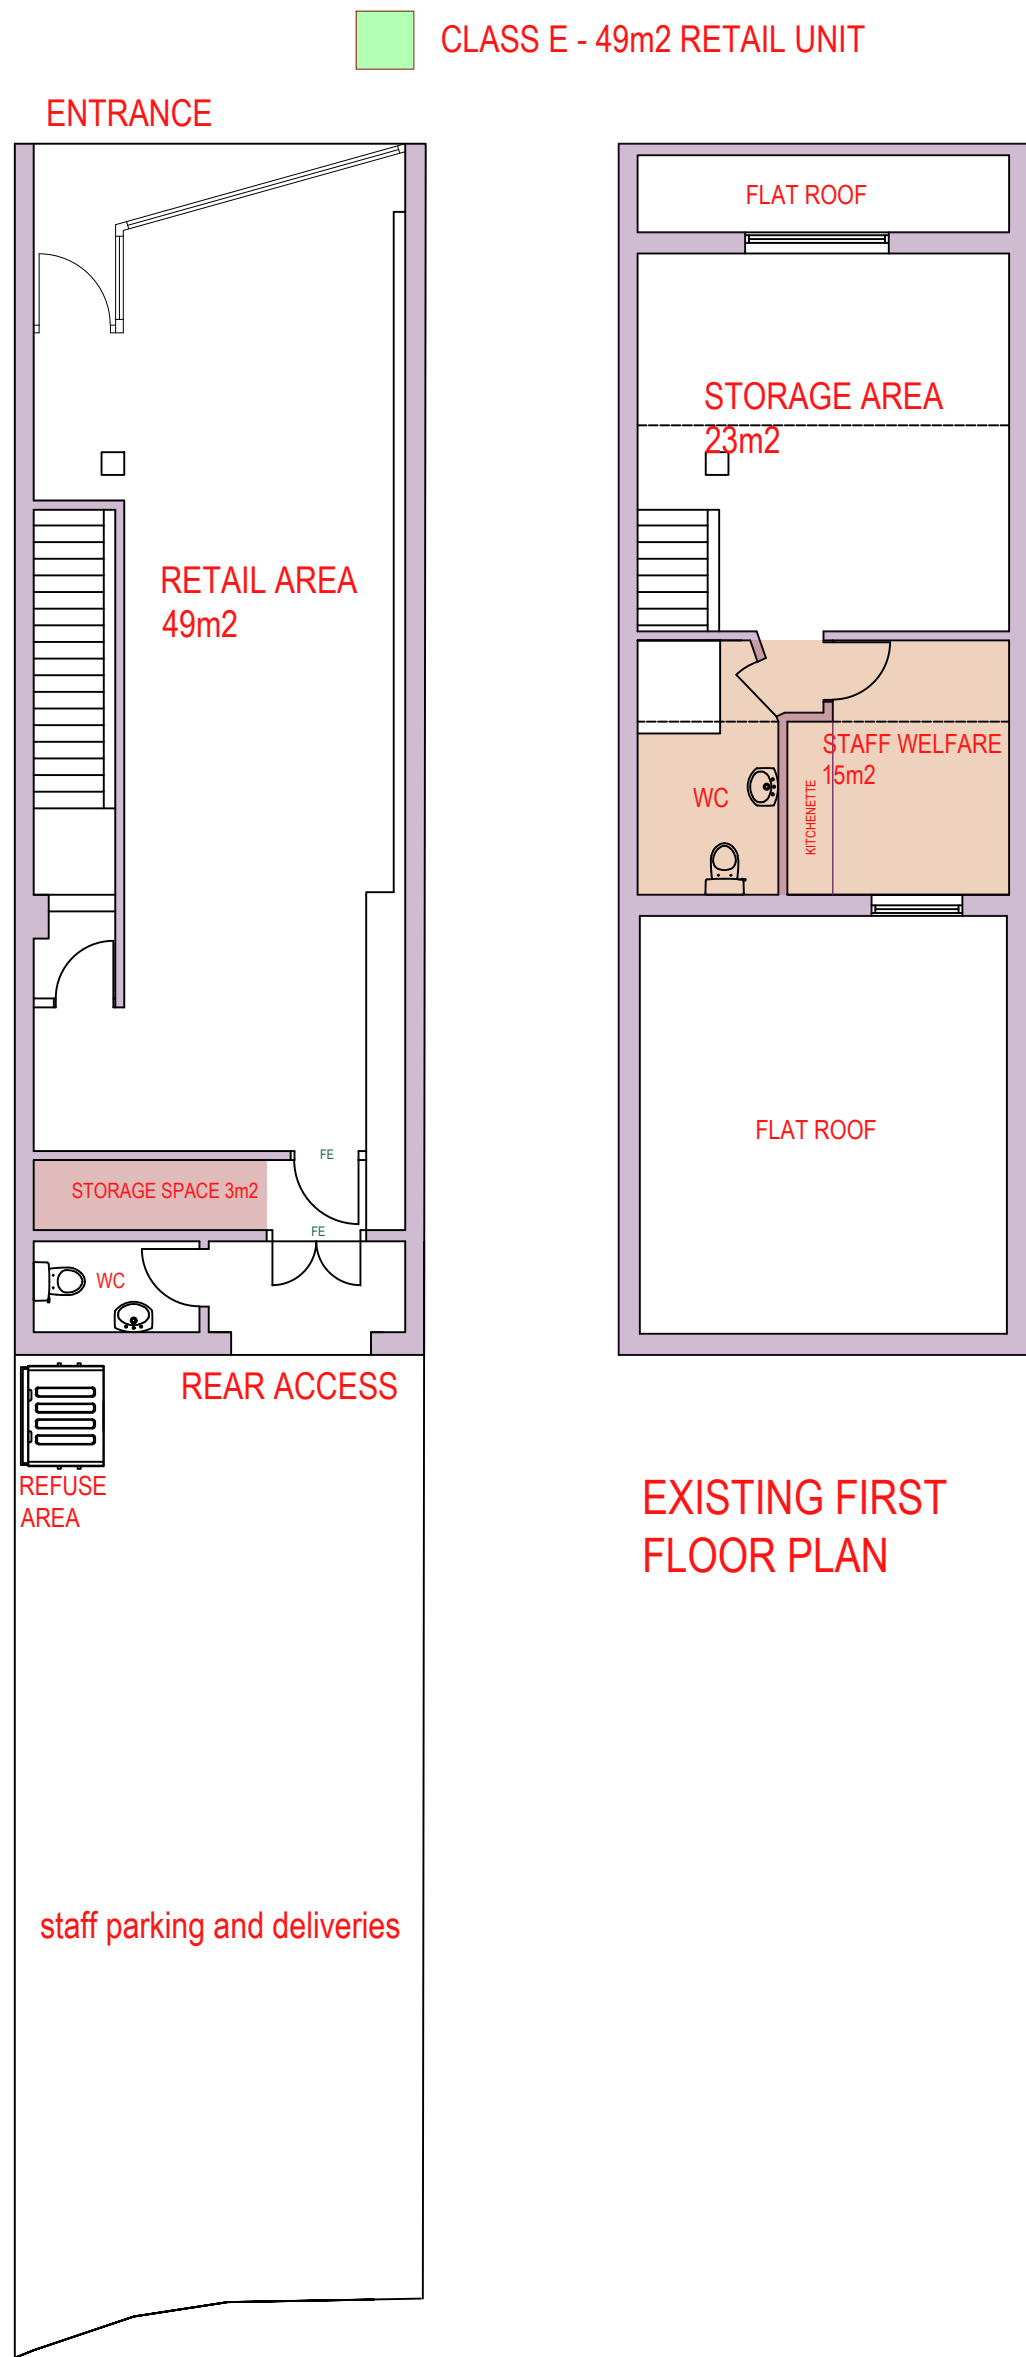


EXISTING FIRST FLOOR PLAN

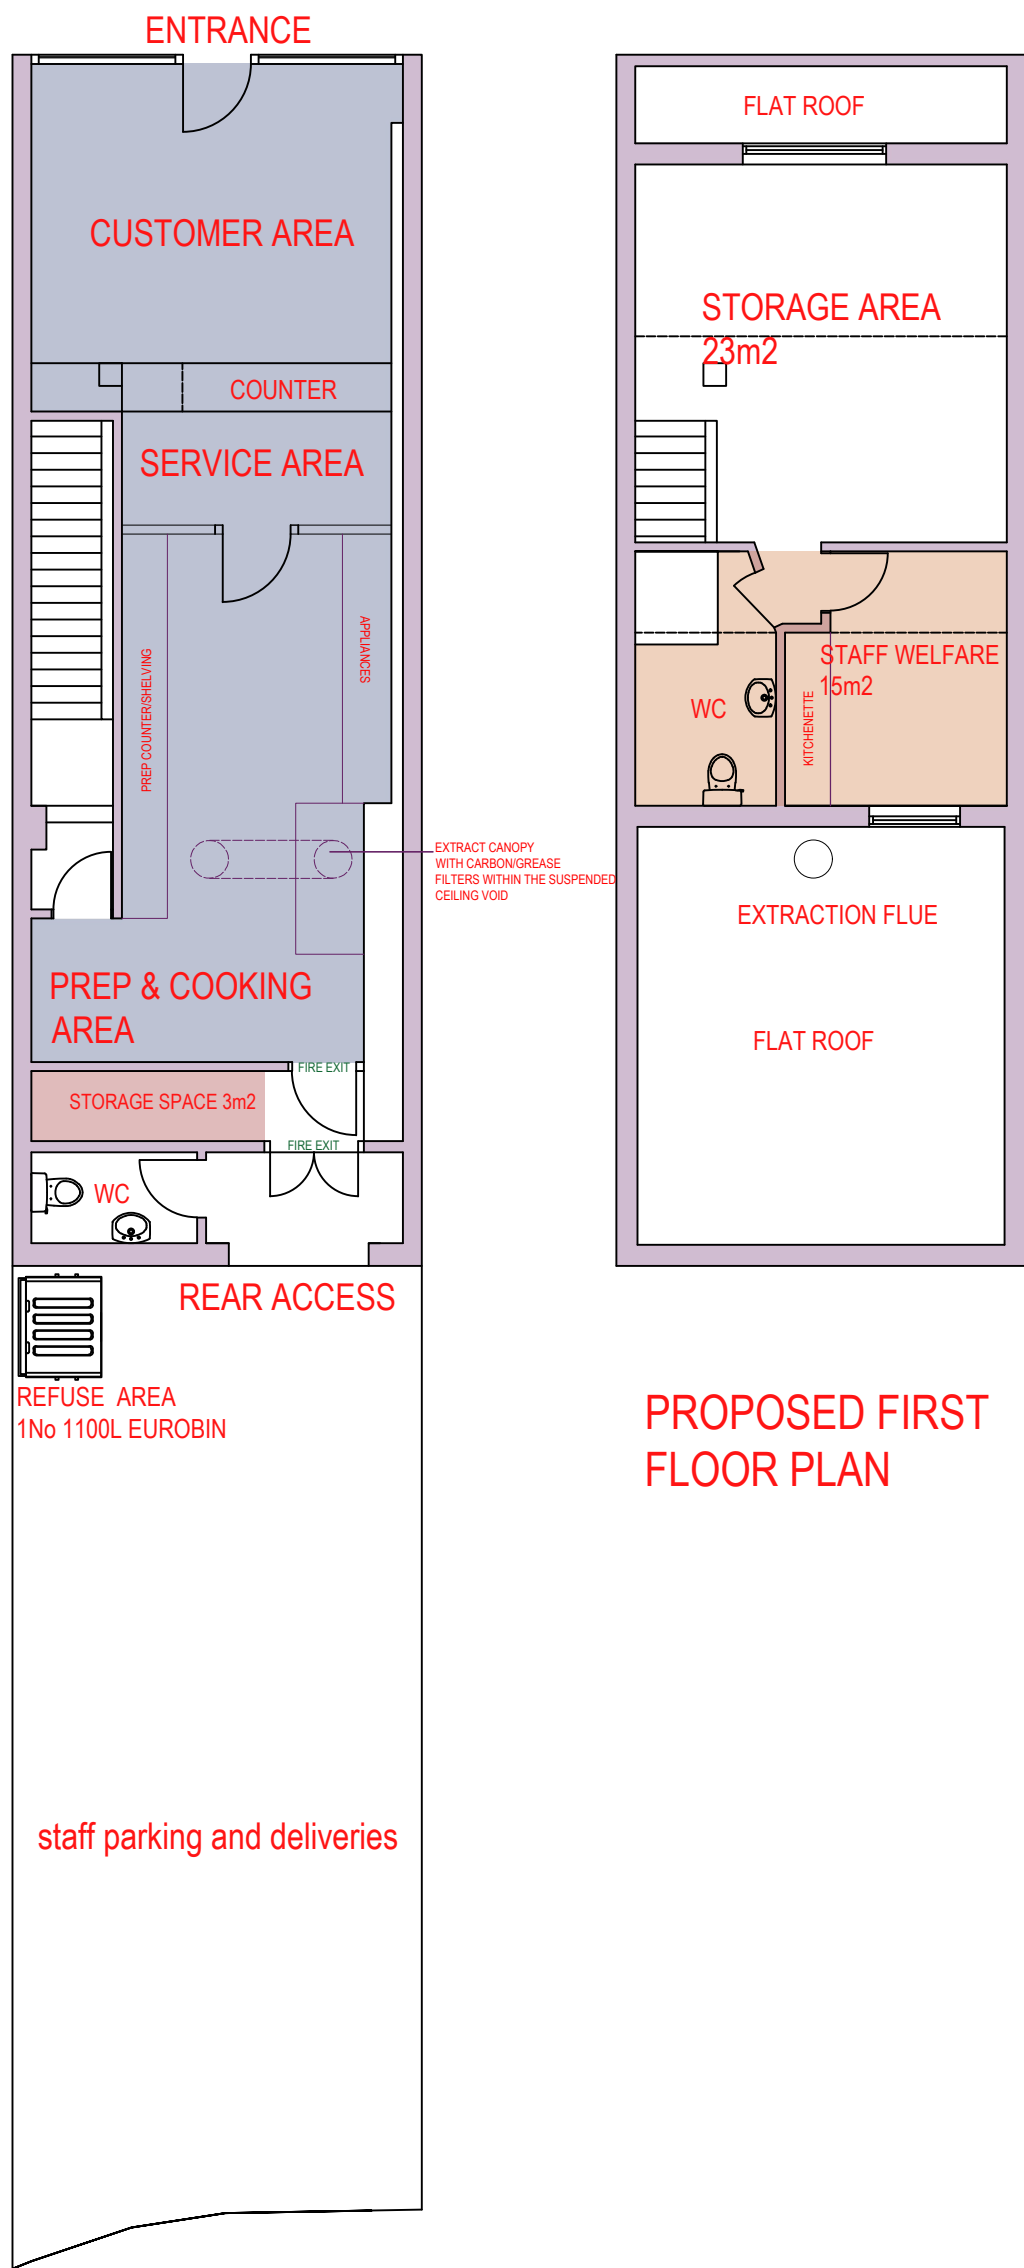

PROPOSED GROUND FLOOR & SITE PLAN

EXISTING GROUND FLOOR & SITE PLAN

THIS DRAWING IS THE COPYRIGHT OF BALBINDER (BOWIE) HEER AND MAY NOT BE COPIED, ALTERED OR REPRODUCED IN ANY WAY OR PASSED TO A THIRD PARTY WITHOUT THEIR WRITTEN AUTHORITY. ALL DIMENSIONS TO BE CHECKED ON SITE BEFORE COMMENCING WORK.

 

Drawing Title:	Drawing Title: A2-01-11MS	Date: OCT 2023	Scale: A2 - 1:100
FLOOR AND SITE PLANS		11 MARKET STREET	