




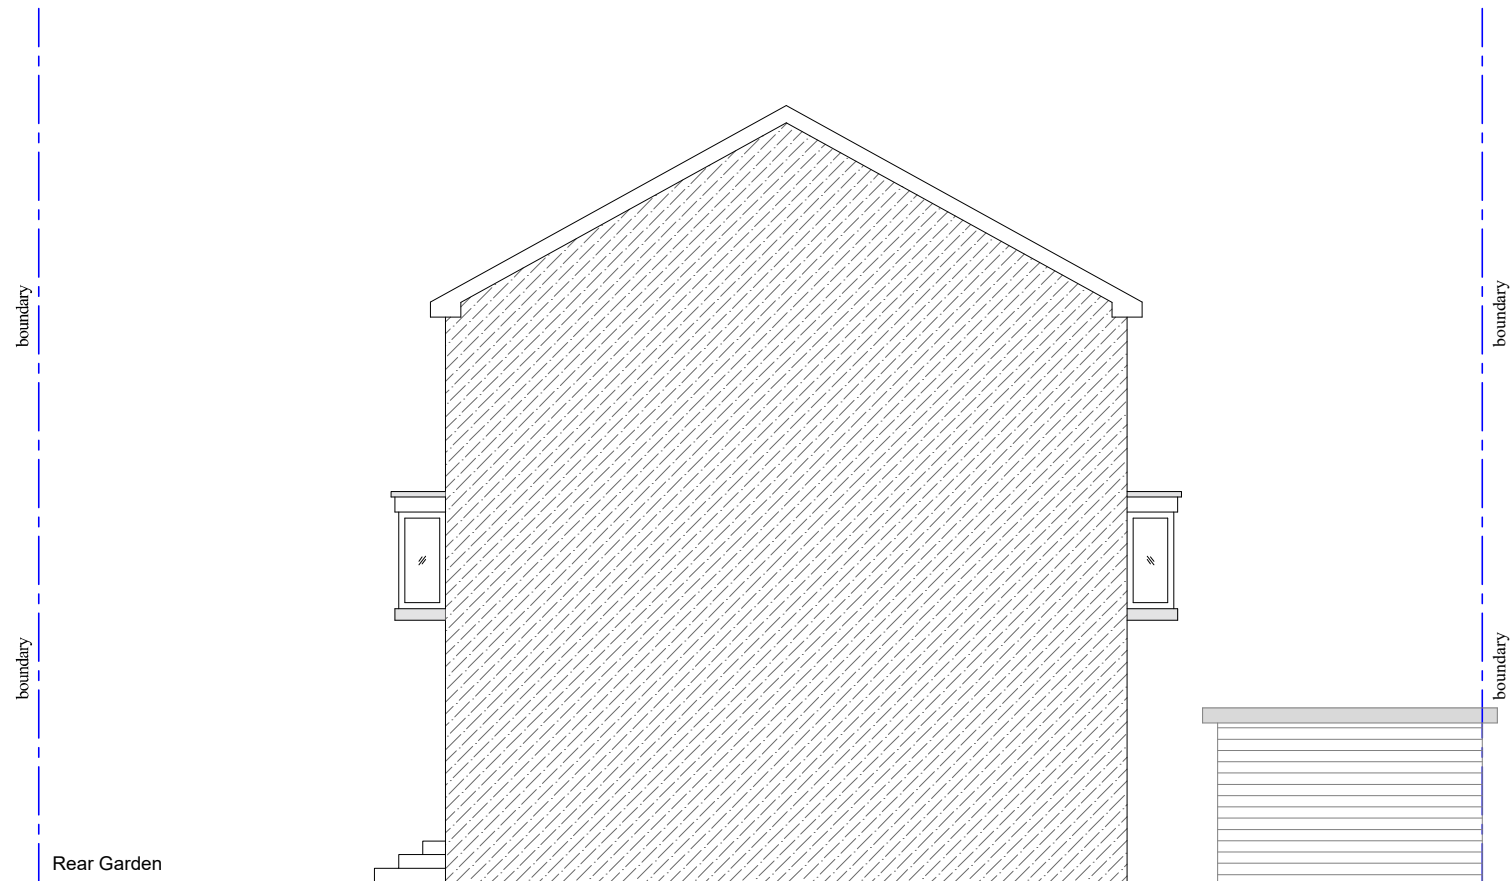

Existing North Elevation
1:100 @A3

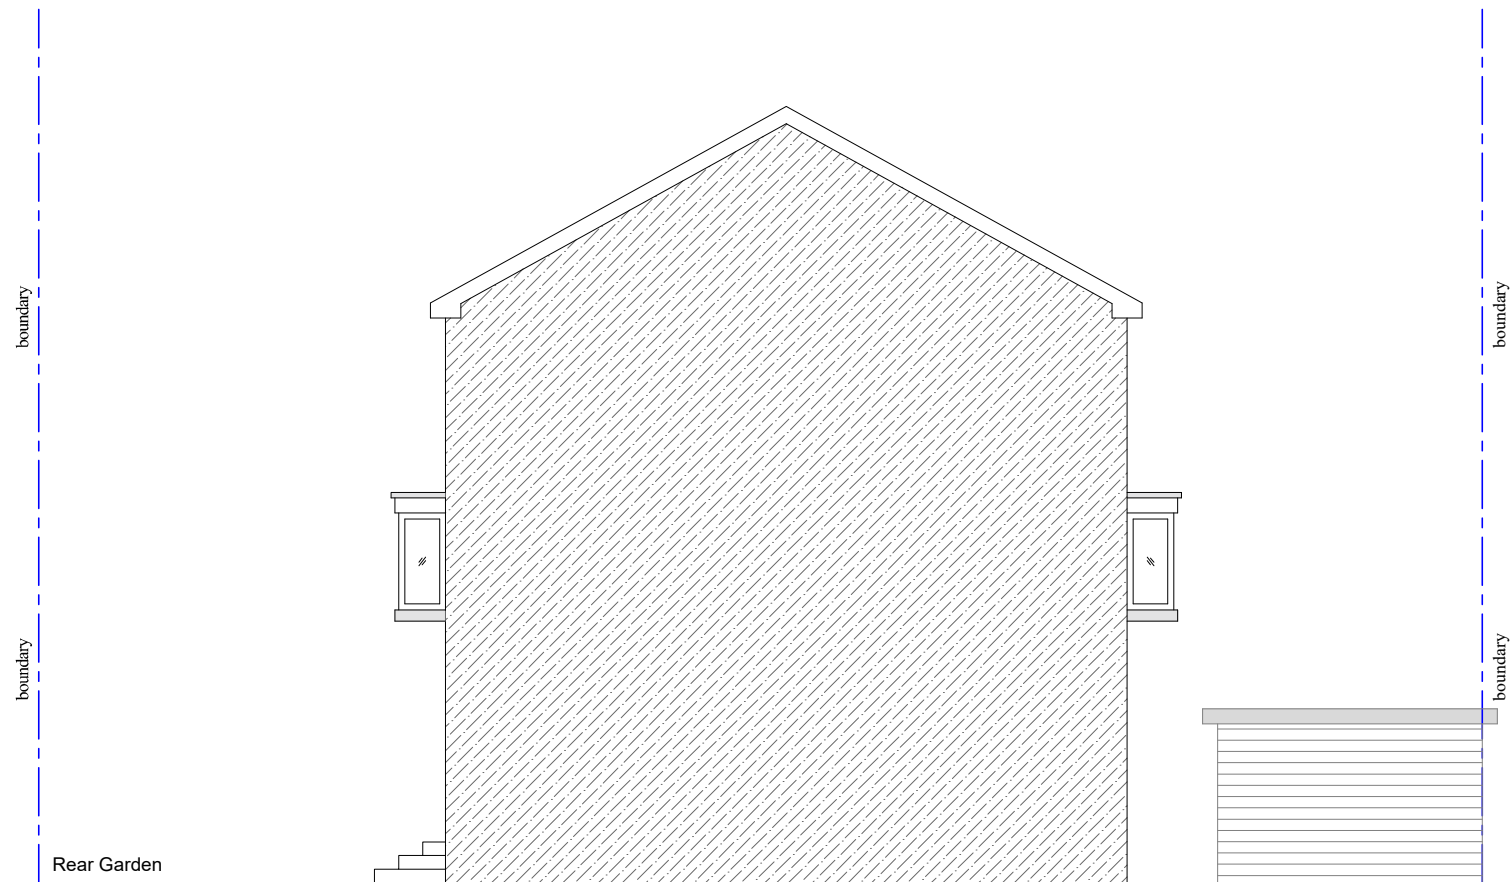

Proposed North Elevation
1:100 @A3

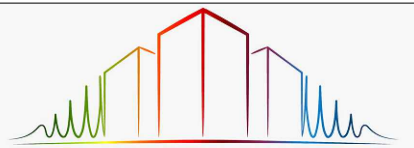

19 St James Park road, Shirley,
Southampton, SO16 6HL
TEL: 077 4569 6432
E-MAIL: info@naplanning.co.uk
WEB: www.naplanning.co.uk

Project
15 RECTORY ROAD, HEDGEND, SO30 2SJ

Drawing
Balcony Conversion

Title
Existing & Proposed North Elevations

Drawing Status:

Scale 1:100 @ A3	Drawn N.ALI	Date 03.10.2023
Project No 394	Page 06	Revision P1