

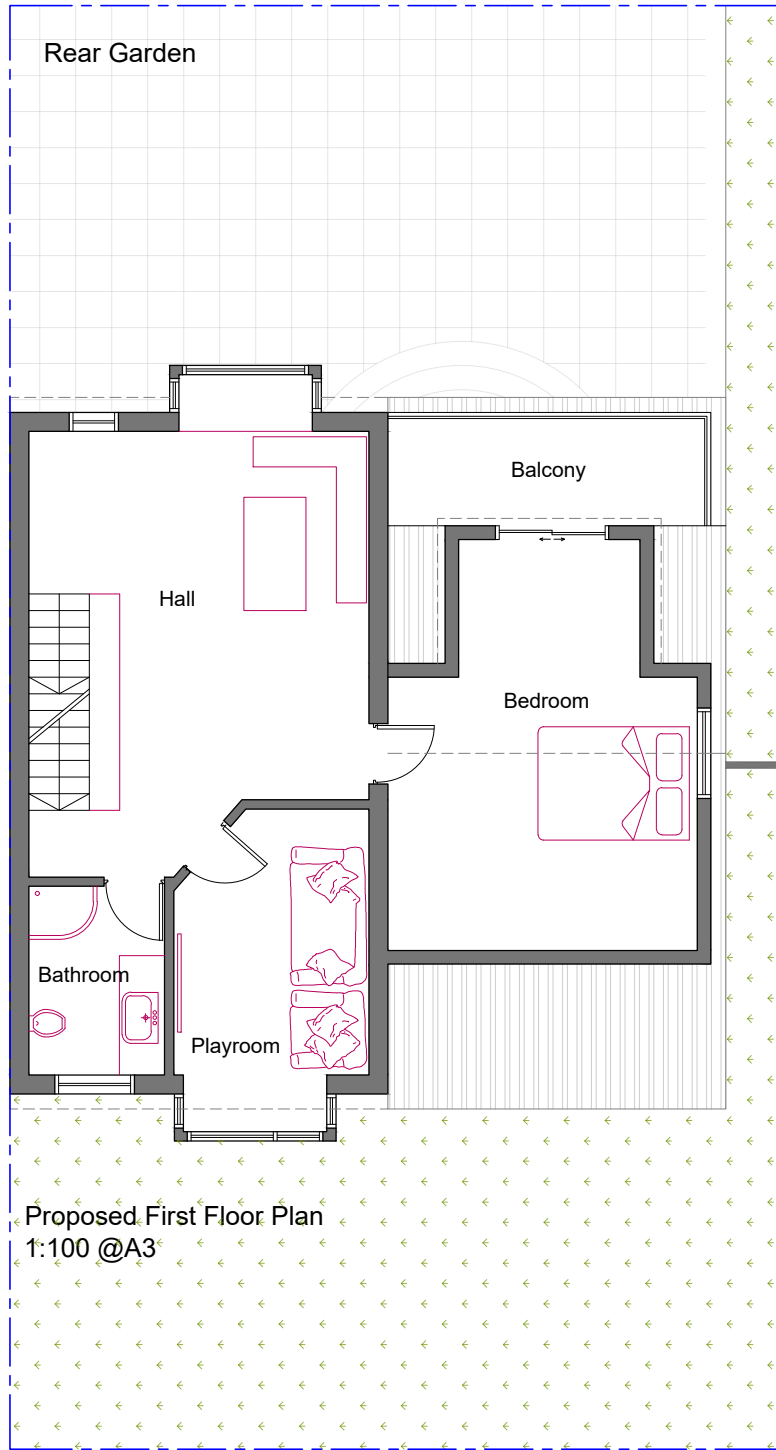


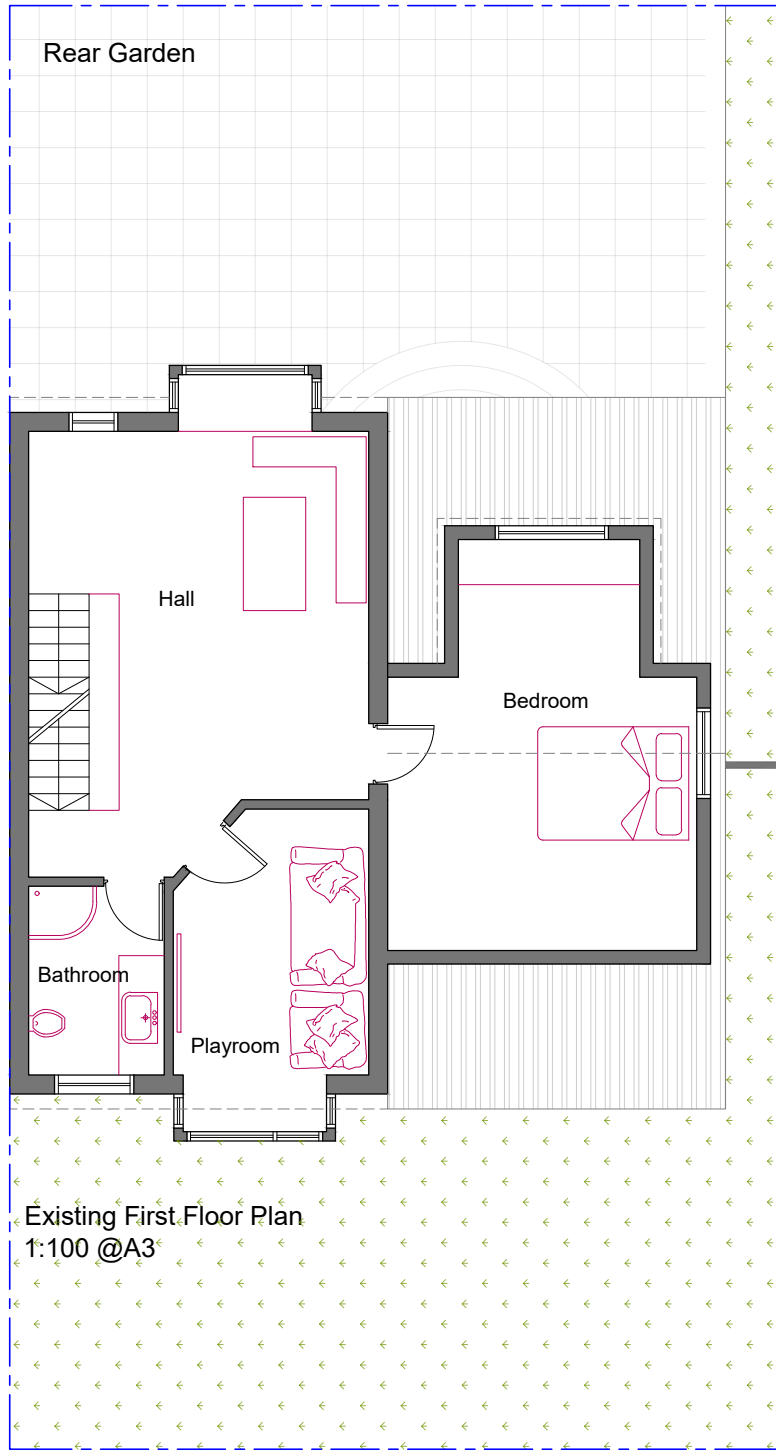

- EXISTING WALLS
- NEW CAVITY WALLS
- NEW STUD WALLS
- NEW DORMER WALLS
- REMOVED WALL

0 5m

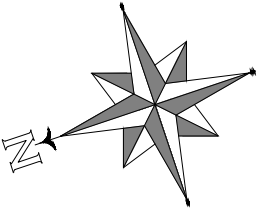

19 St James Park road, Shirley,
Southampton, SO16 6HL
TEL: 077 4569 6432
E-MAIL: info@naplanning.co.uk
WEB: www.naplanning.co.uk

Project
15 RECTORY ROAD, HEDGEND, SO30 2SJ

Drawing
Balcony Conversion

Title
Existing & Proposed First Floor Plan

Drawing Status:

Scale 1:100 @ A3	Drawn N.ALI	Date 03.10.2023
Project No 394	Page 03	Revision P1