

Revisions:



Mountbatten House
1 Grosvenor Square
Southampton
Hampshire, SO15 2JU
Tel:023 8022 2292

Project Title: Fernhill/Rowan Court
Oakmount Road
Chandlers Ford
SO53 2RR

Drawing Title: Proposed Site Plan

Client	Vivid Homes		
Dwg No:	P007068_012	Scale	1:200 @ A3
Drawn	AW	Date	Oct 2023


All dimensions are in millimeters and are to be checked on site.
Contact Primmer Olds BAS with any queries and to report any discrepancies.

New "Metrostor PBL-3" bin housing; to fit 3no. 240l glass recycling wheelie bins [see drawing M01-0003]

New 3no "Metrostor FX-240-FP" bin housing; each to fit 1no. 240l food waste wheelie bins [see drawing MFX-3005]

New "Metrostor PBMT-05" bin housing; to fit 5no. 1100l bins (2 for general waste 2 for general recycling and 1 for glass) [see drawing M06-0005]

Existing window to be changed to a double door for improved access to patio [see elevation P007068_210 for details]

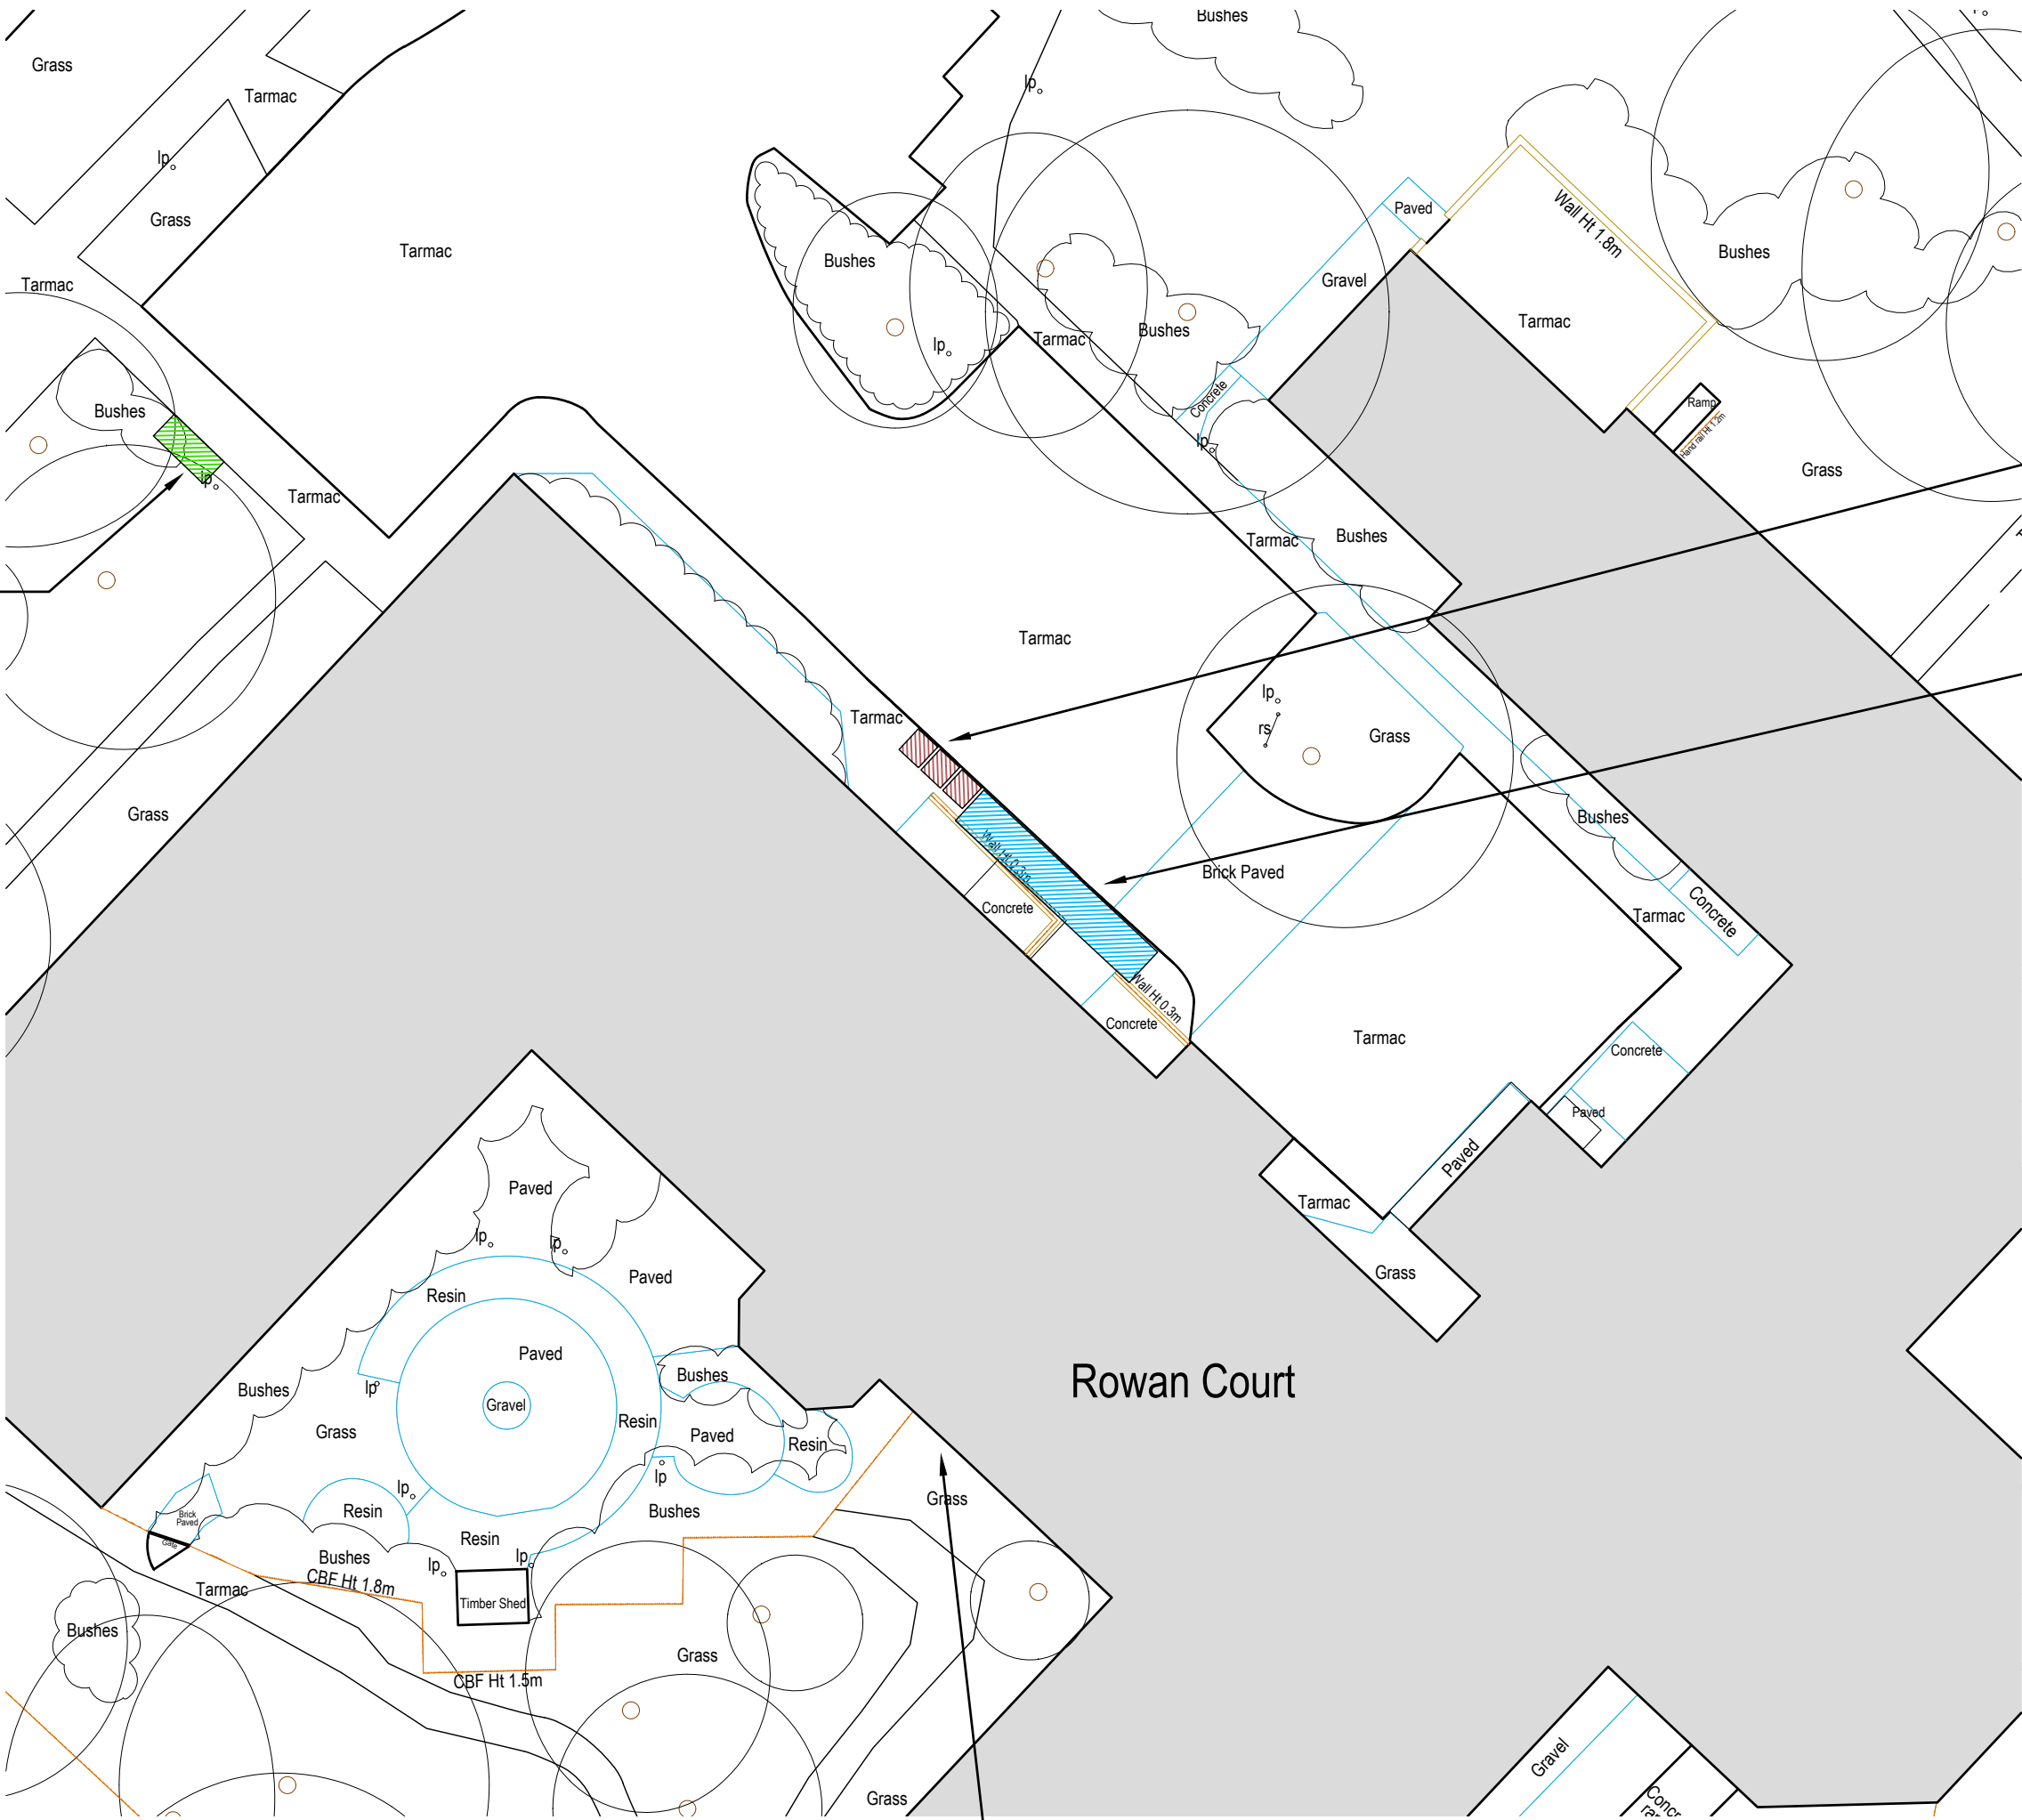

① Site Plan
Scale 1:200