


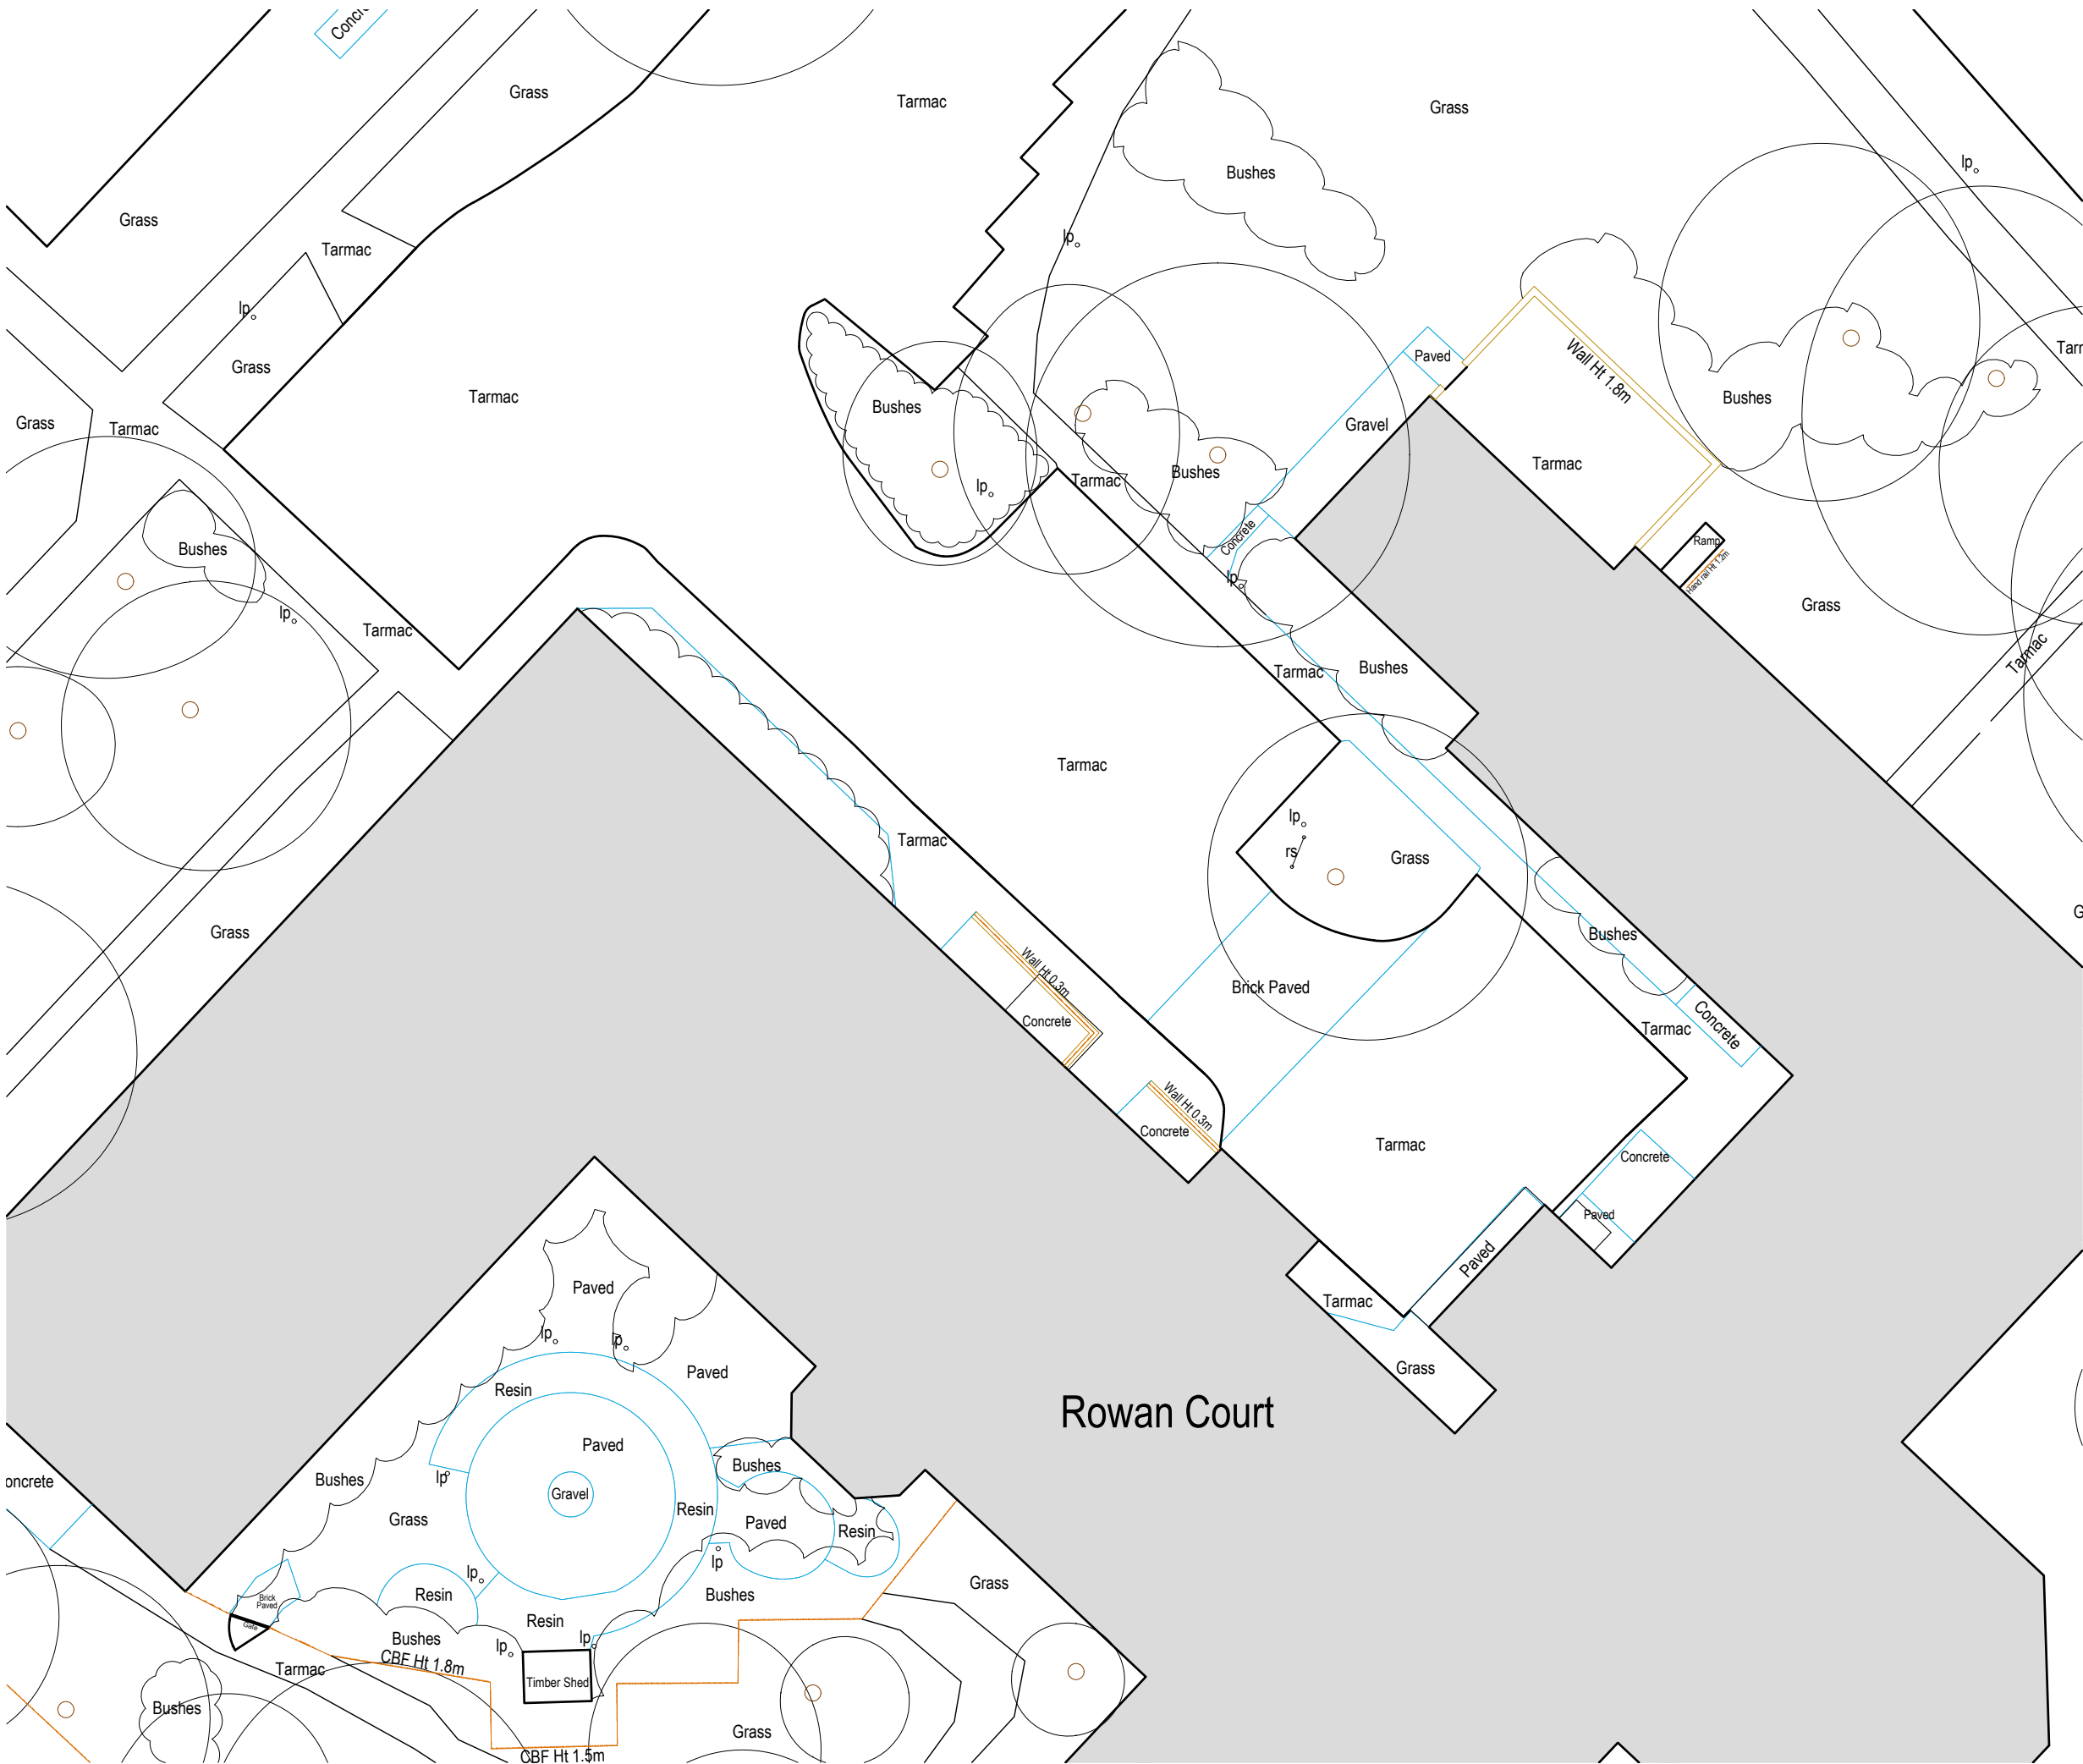

① Lobby Floor Plan
Scale 1:200

Revisions:

 Primmer Olds BAS — Chartered Surveyors —		Mountbatten House 1 Grosvenor Square Southampton Hampshire, SO15 2JU Tel:023 8022 2292	
Project Title:		Fernhill/Rowan Court Oakmount Road Chandlers Ford SO53 2RR	
Drawing Title:		Existing Site Plan	
Client	Vivid Homes		
Dwg No:	P007068_002	Scale	1:200 @ A3
Drawn	AW	Date	Oct 2023

All dimensions are in millimeters and are to be checked on site.
Contact Primmer Olds BAS with any queries and to report any discrepancies.