




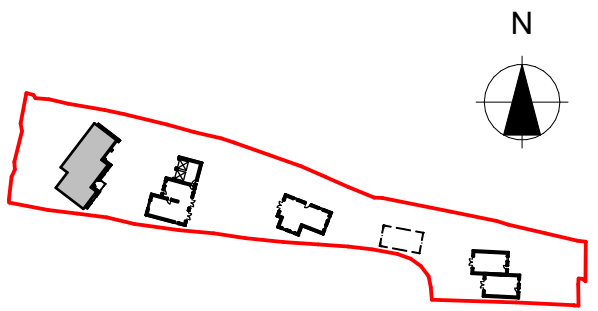


Key Plan

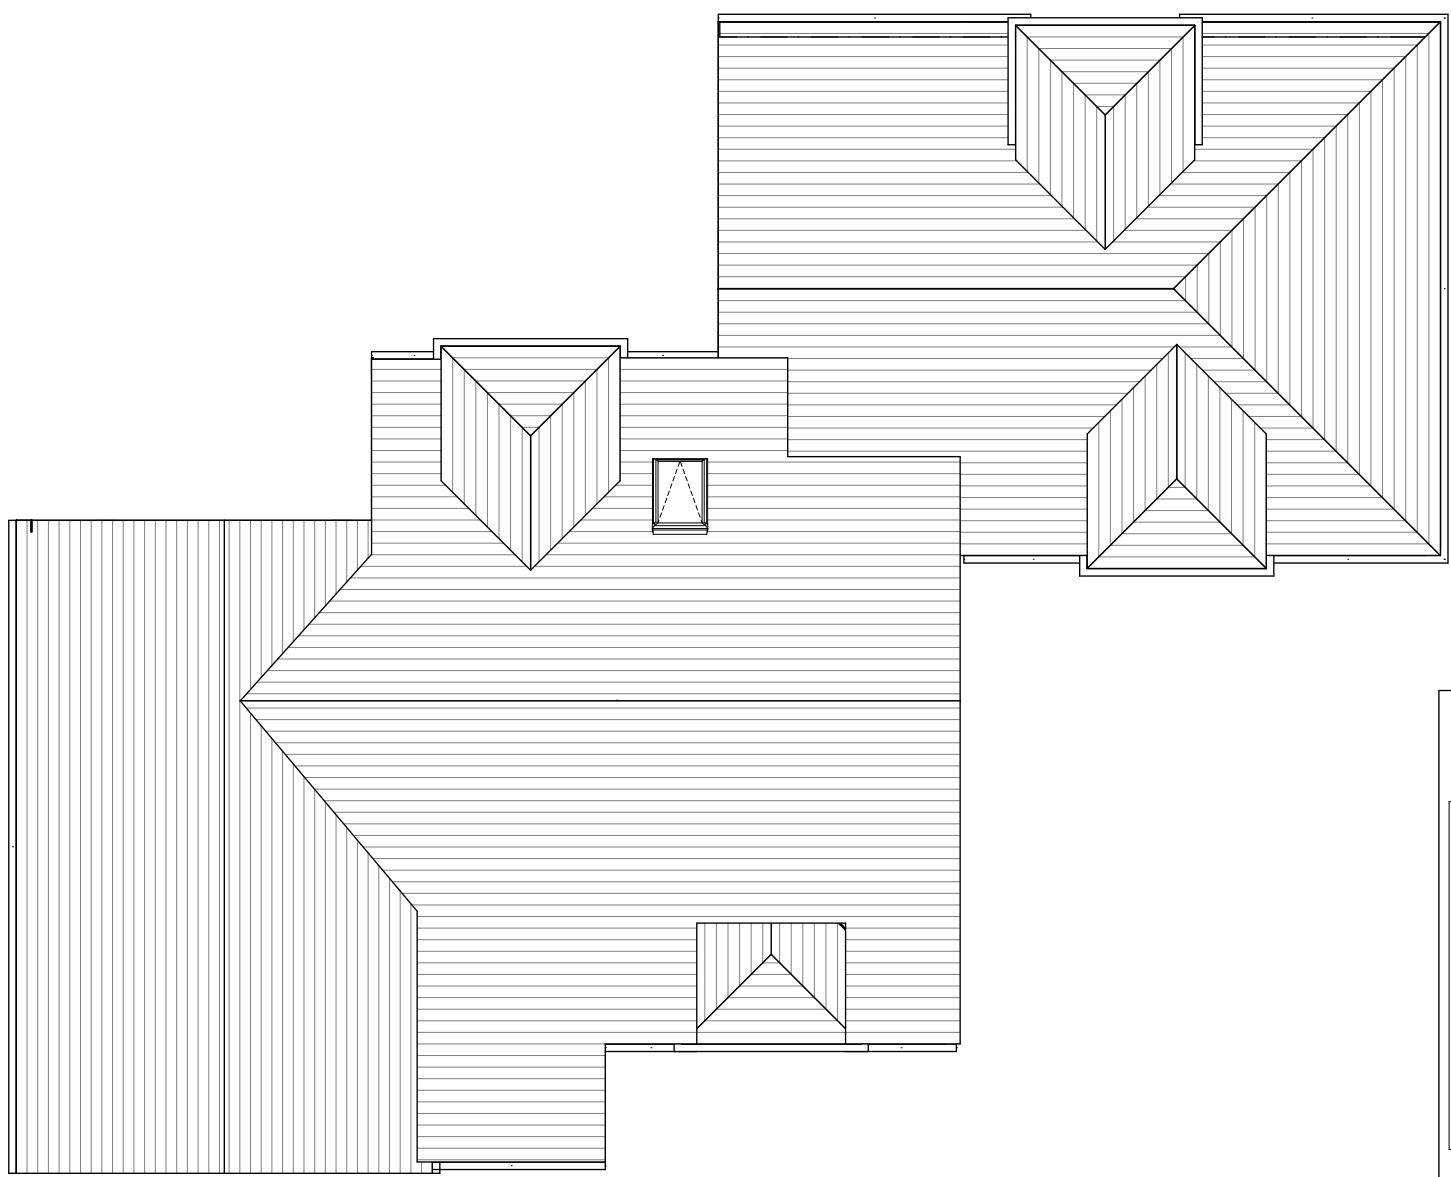

Roof Plan
1:100

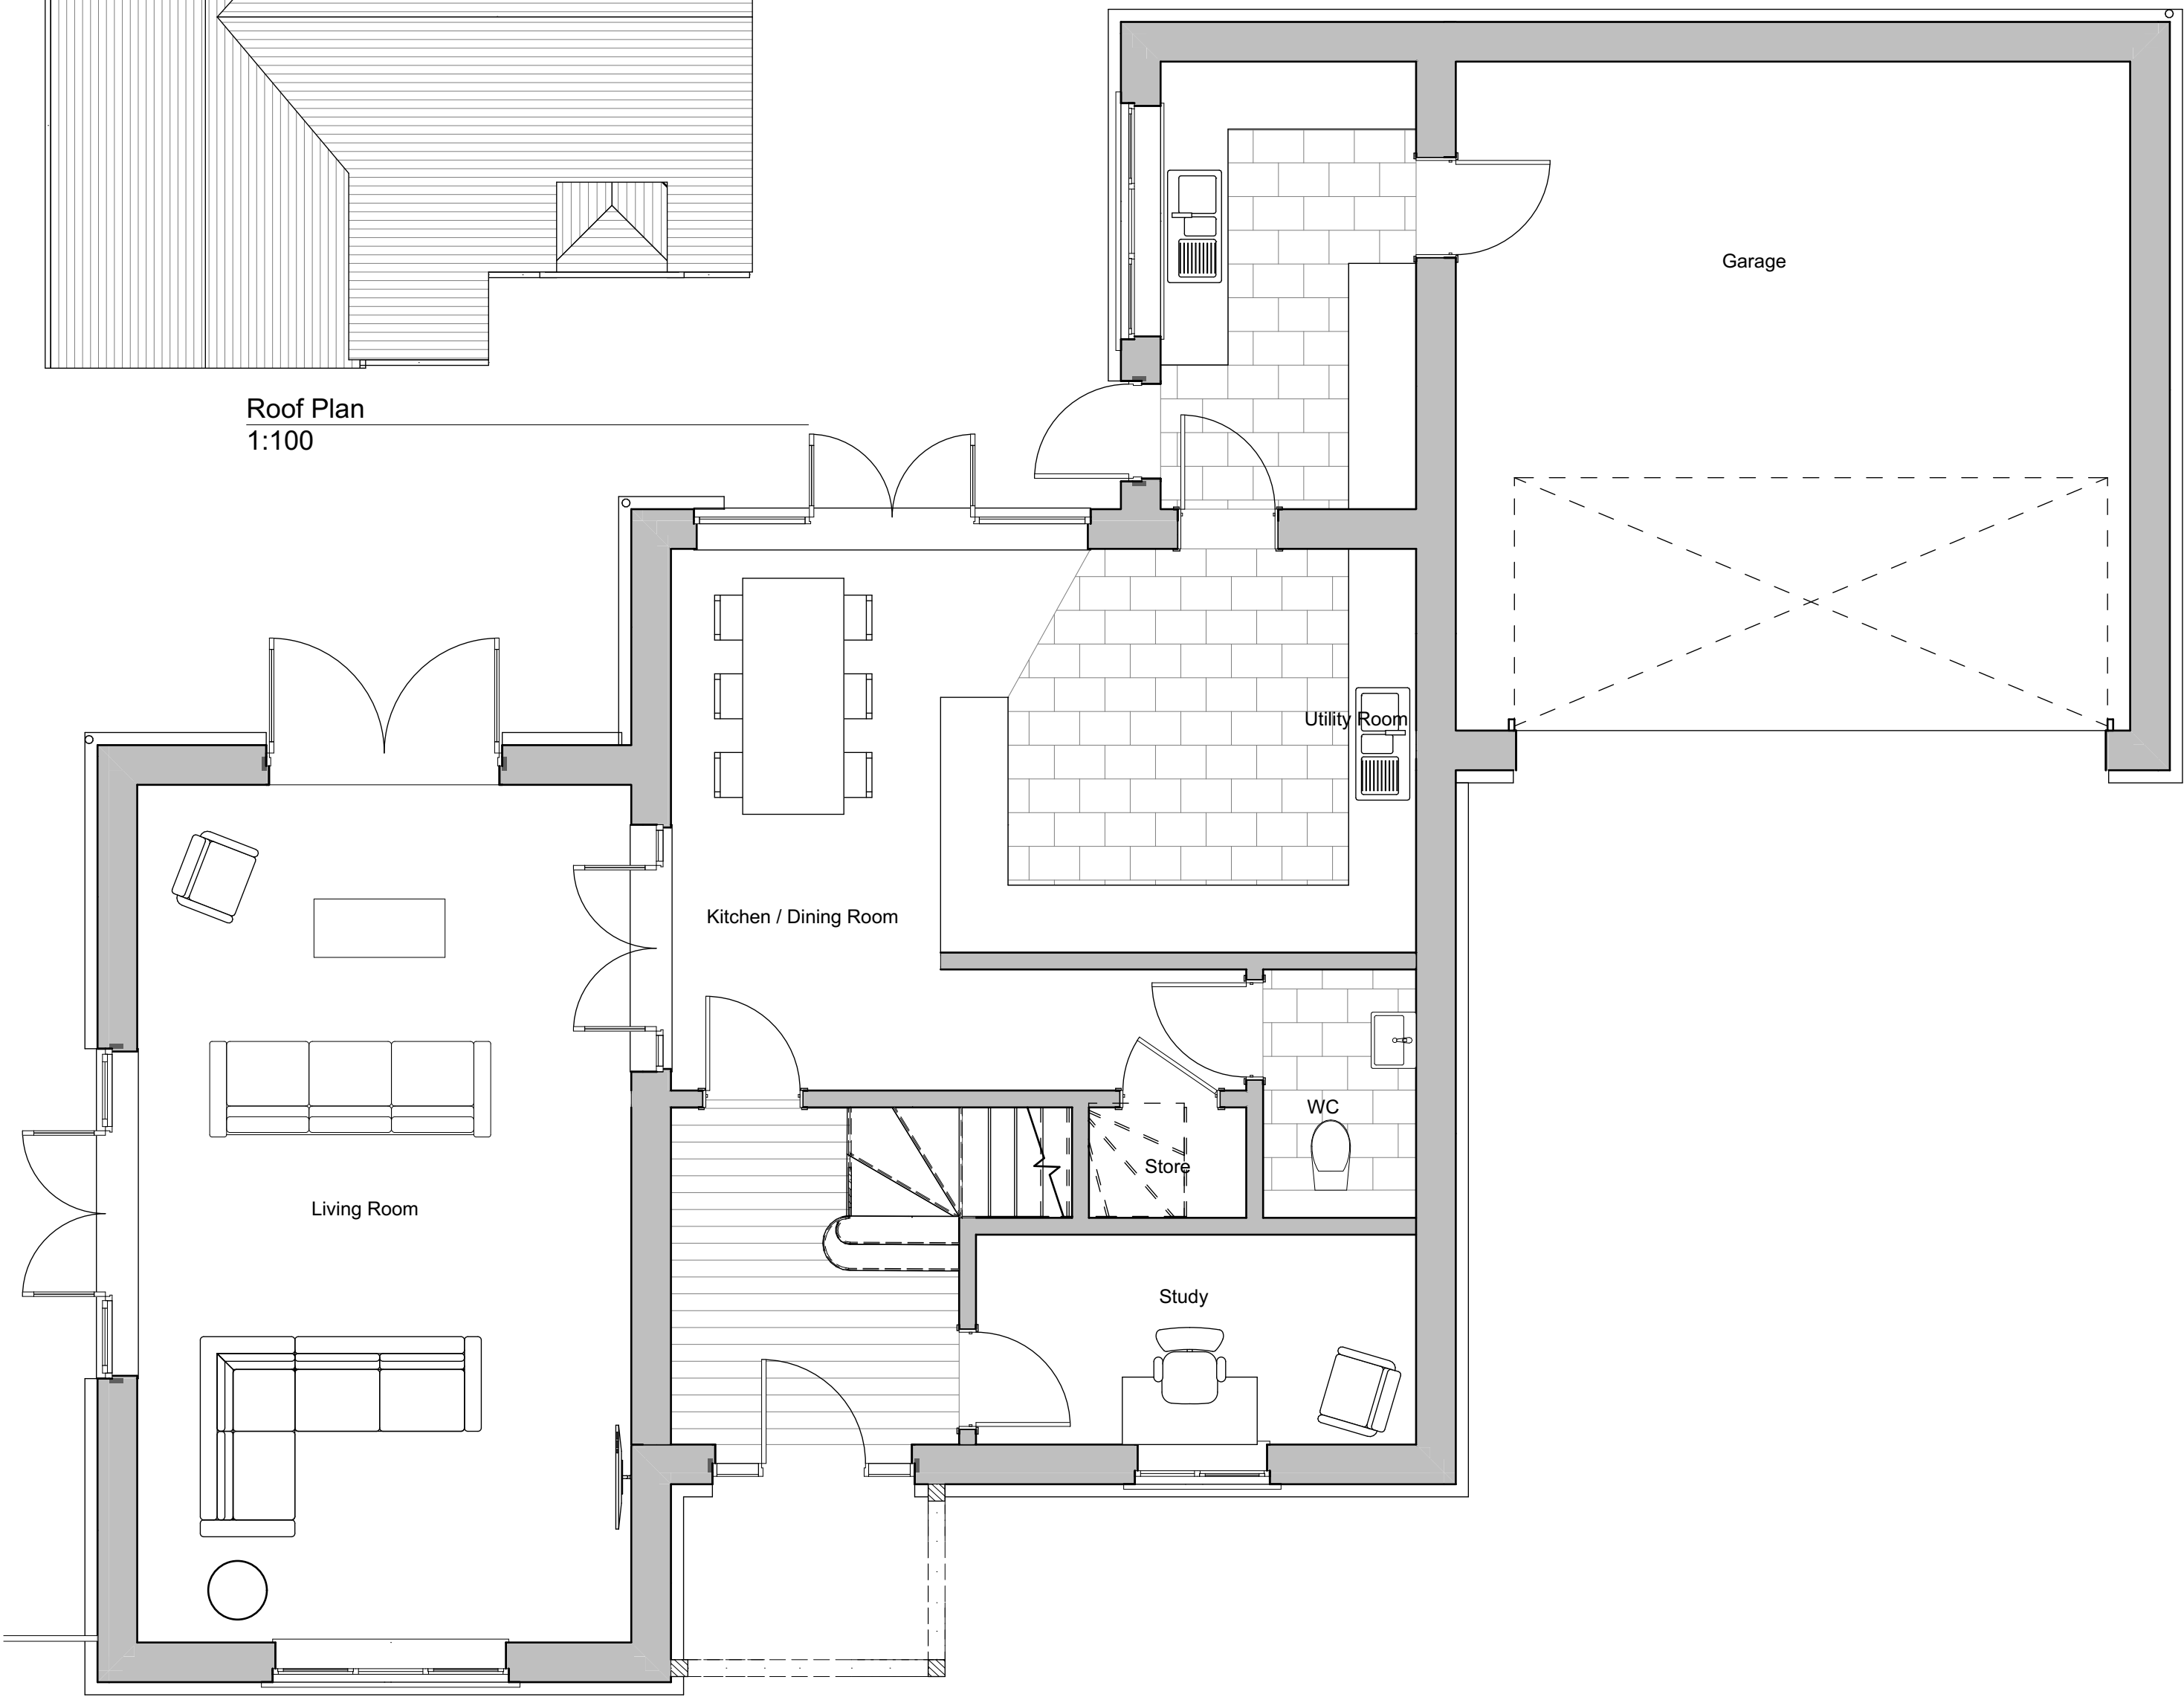

Ground Floor
1:50

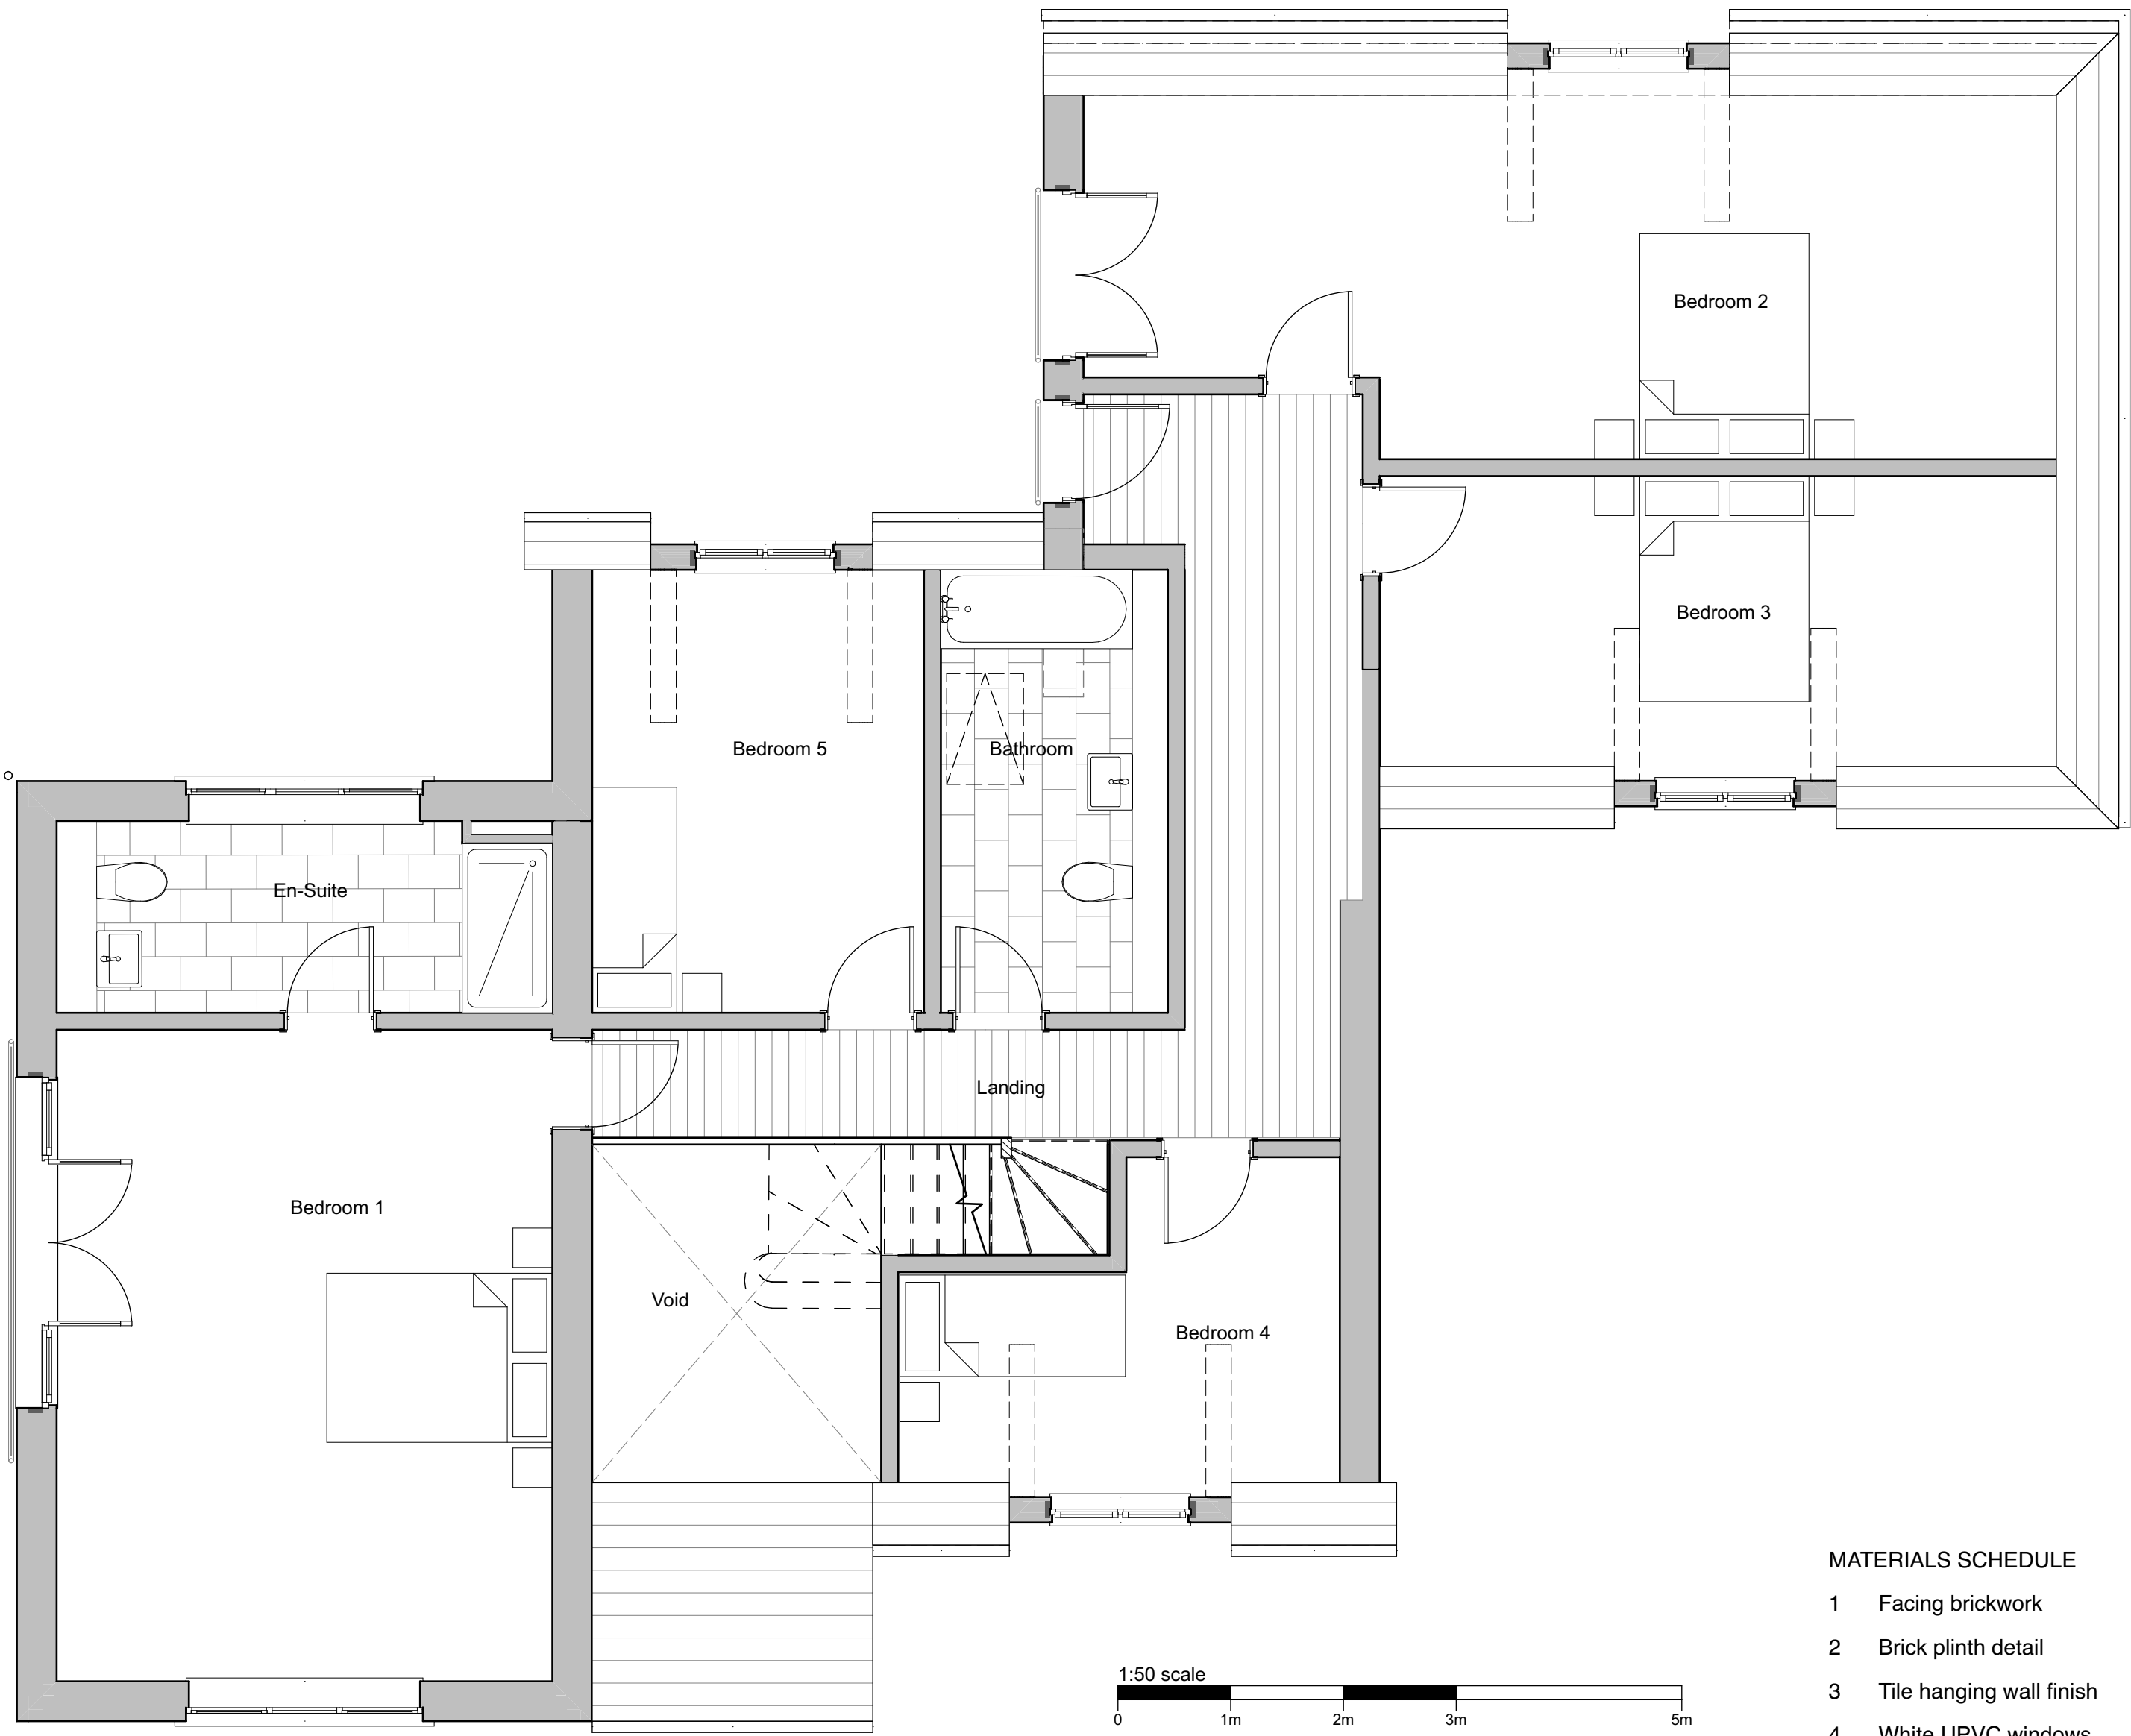

First Floor
1:50



MATERIALS SCHEDULE

- 1 Facing brickwork
- 2 Brick plinth detail
- 3 Tile hanging wall finish
- 4 White UPVC windows
- 5 White upvc soffit and fascia
- 6 Black upvc rainwater goods
- 7 Slate roof covering

PLANNING APPROVAL

Revision	Description	Date	Drawn
P5	Updates in accordance with planning consultant's comments	11.10.23	PR
P4	Updates in accordance with planners and highways comments	6.10.23	PR

Designer :



Project :
Brighstone, Botley Road
Proposed Residential development


Drawing :

PLOT 5 Plans & Elevations

Date : April 2023	Scale : 1:100, 1:50 @ A1	Revision: P5
Drawing No. : 20 / 001 / 104	Status : PRELIMINARY	



PLOT 5 - EAST ELEVATION
1:100

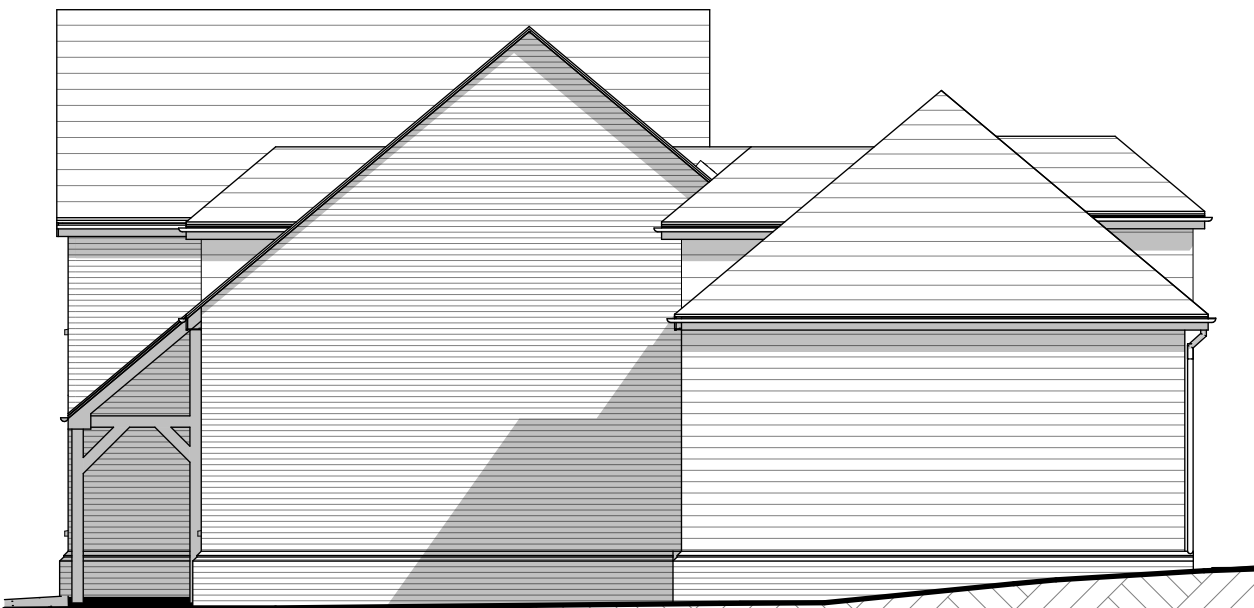


PLOT 5 - NORTH ELEVATION
1:100



PLOT 5 - WEST ELEVATION
1:100



PLOT 5 - SOUTH ELEVATION
1:100

 

HOUSE TYPE 4

Plot 5
House type area 220m2 / 2374ft2