




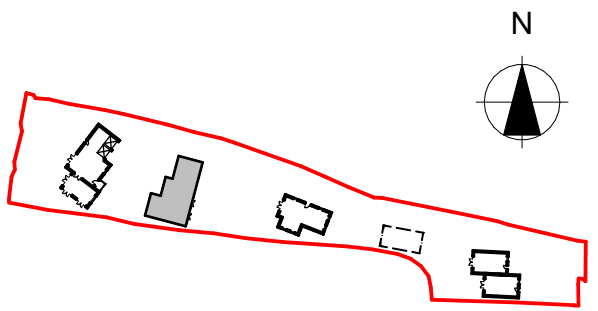


Key Plan

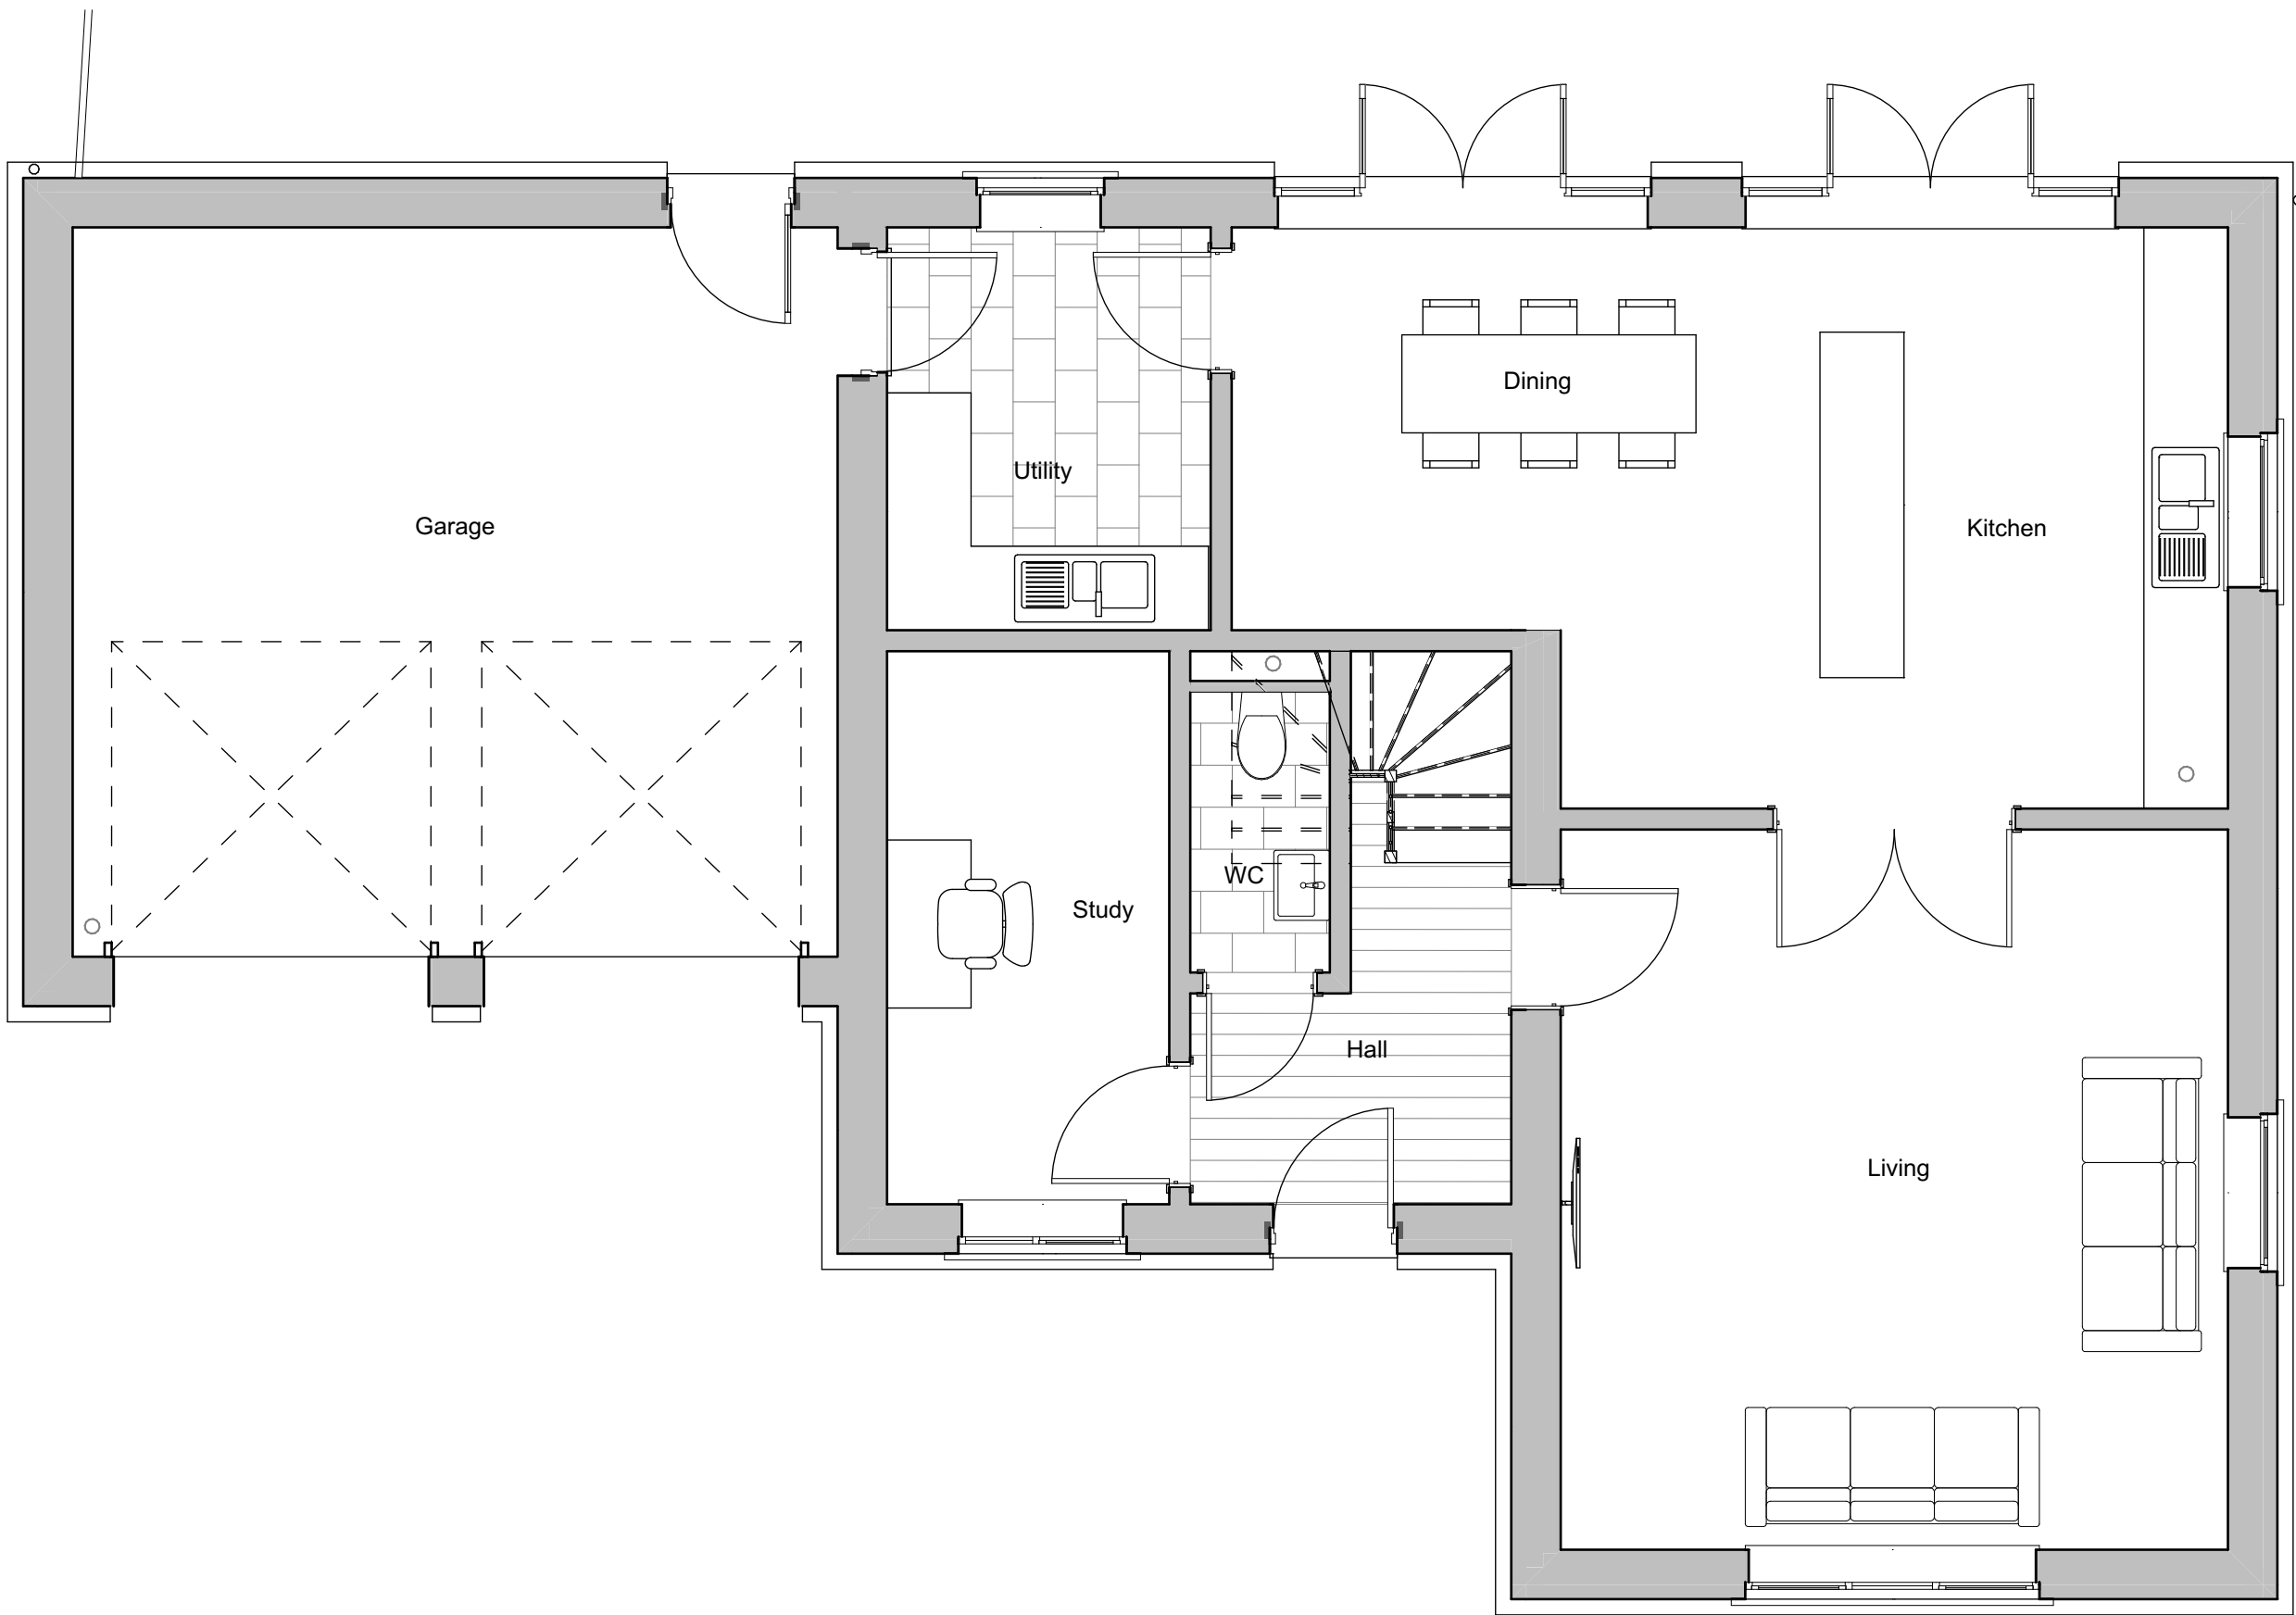


Ground Floor
1:50

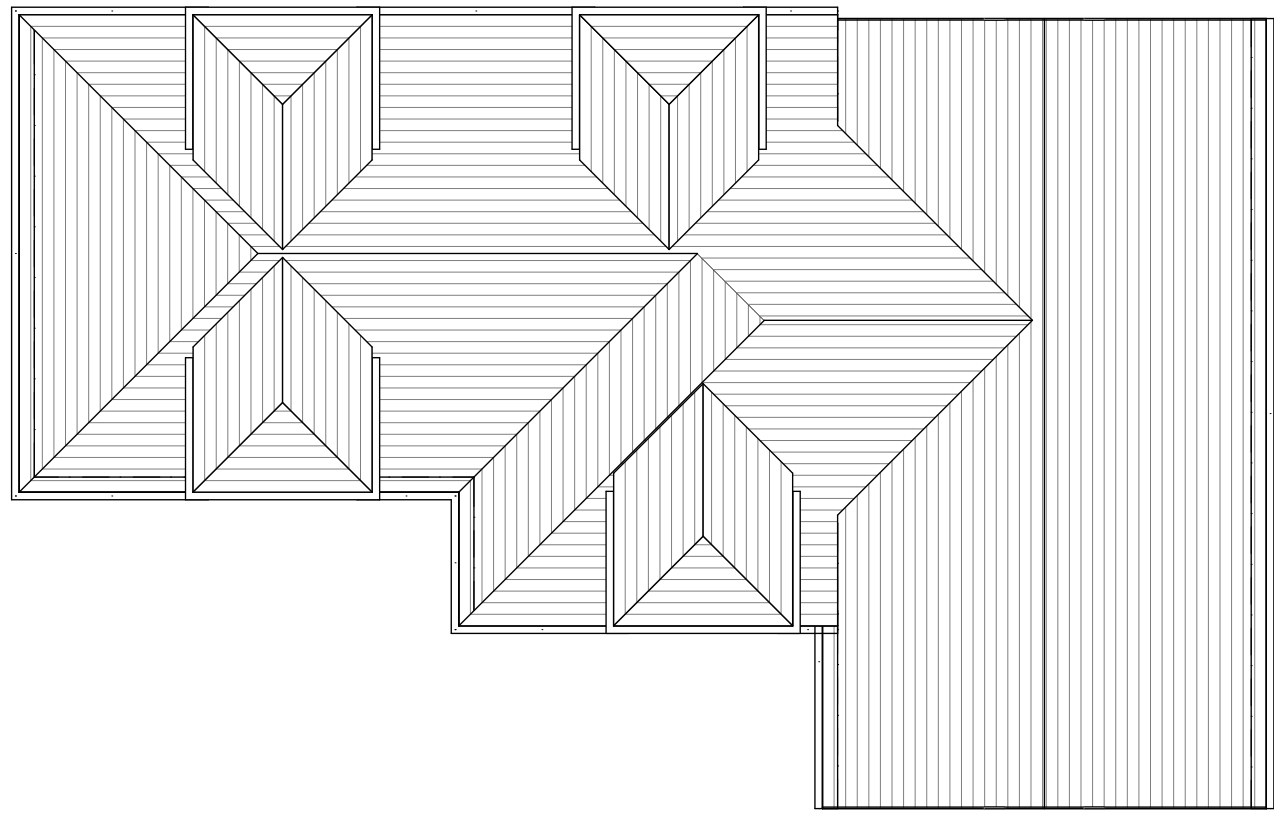


Roof Plan
1:100

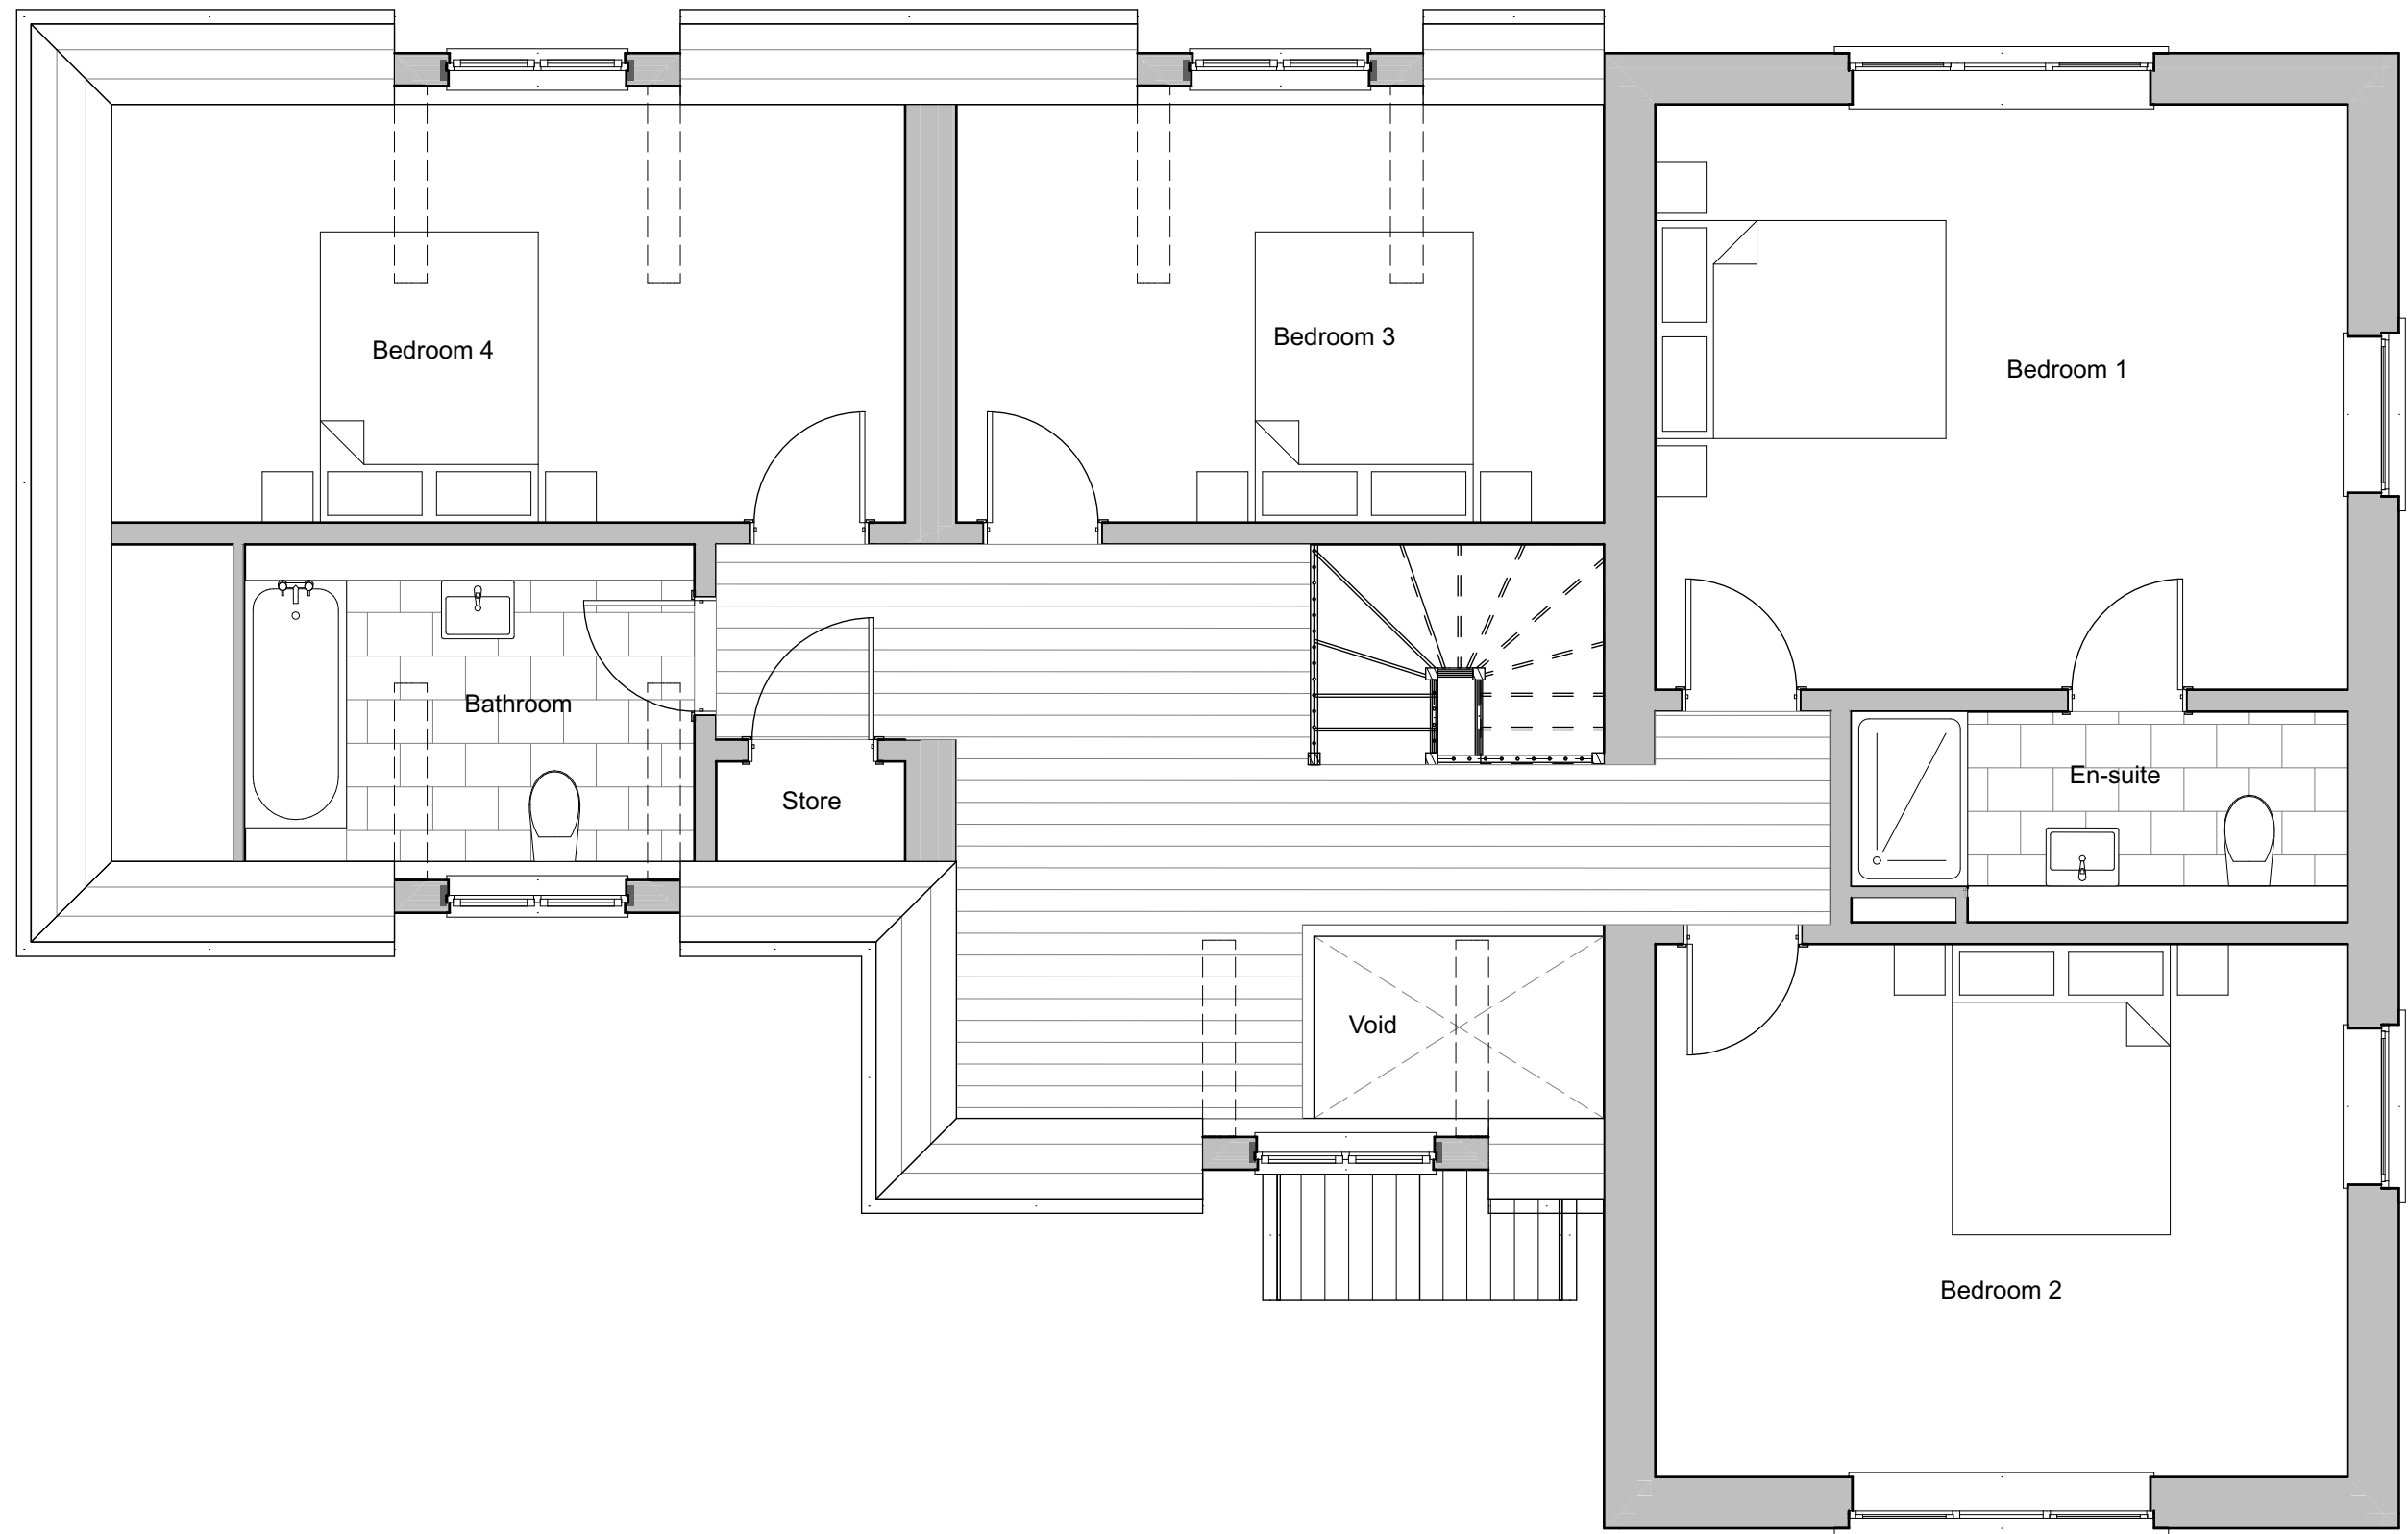


First Floor
1:50

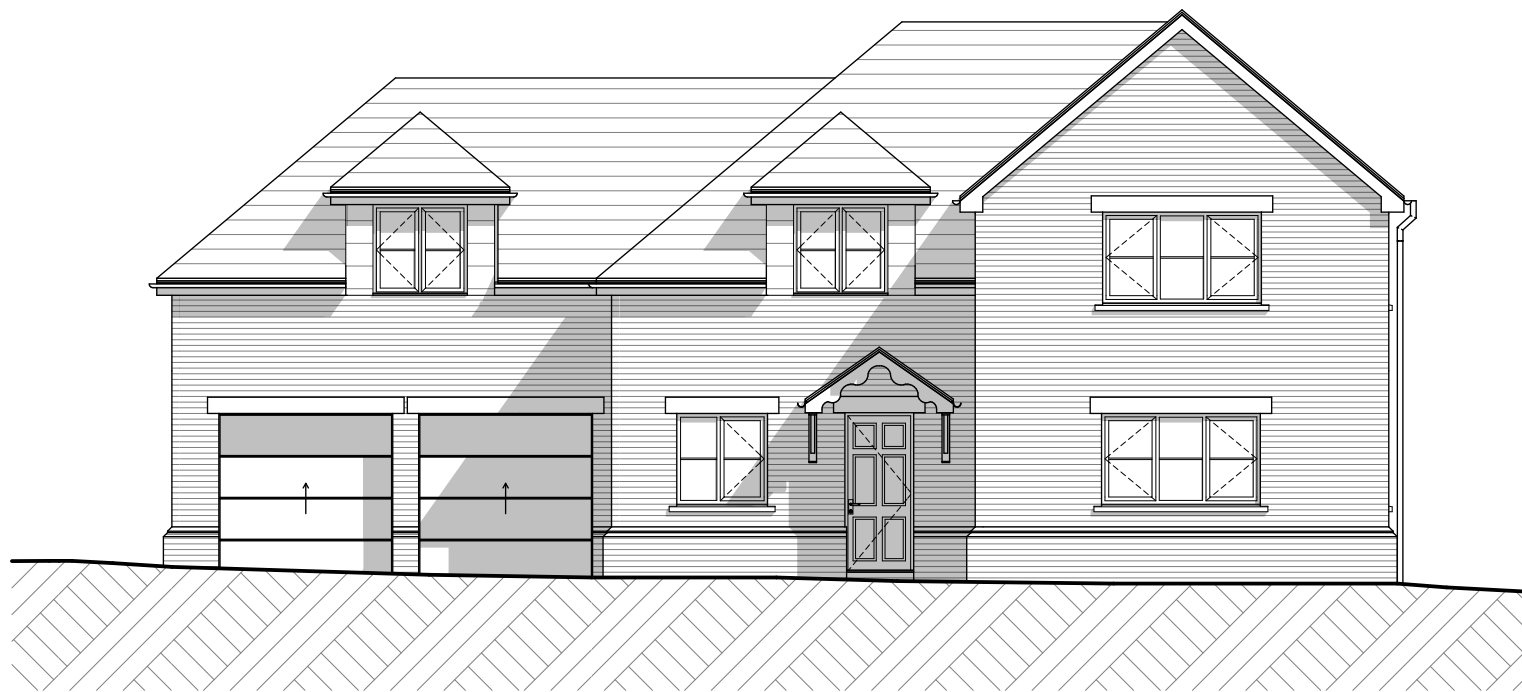


PLOT 4 - WEST ELEVATION
1:100

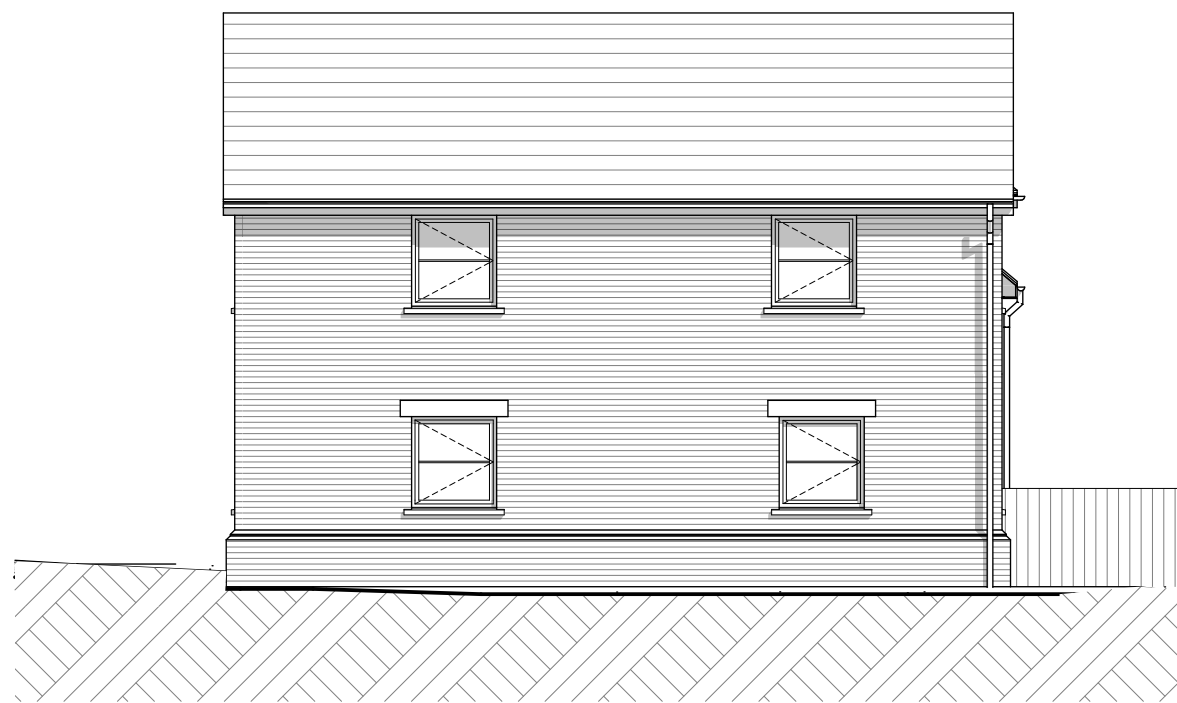

PLOT 4 - SOUTH ELEVATION
1:100

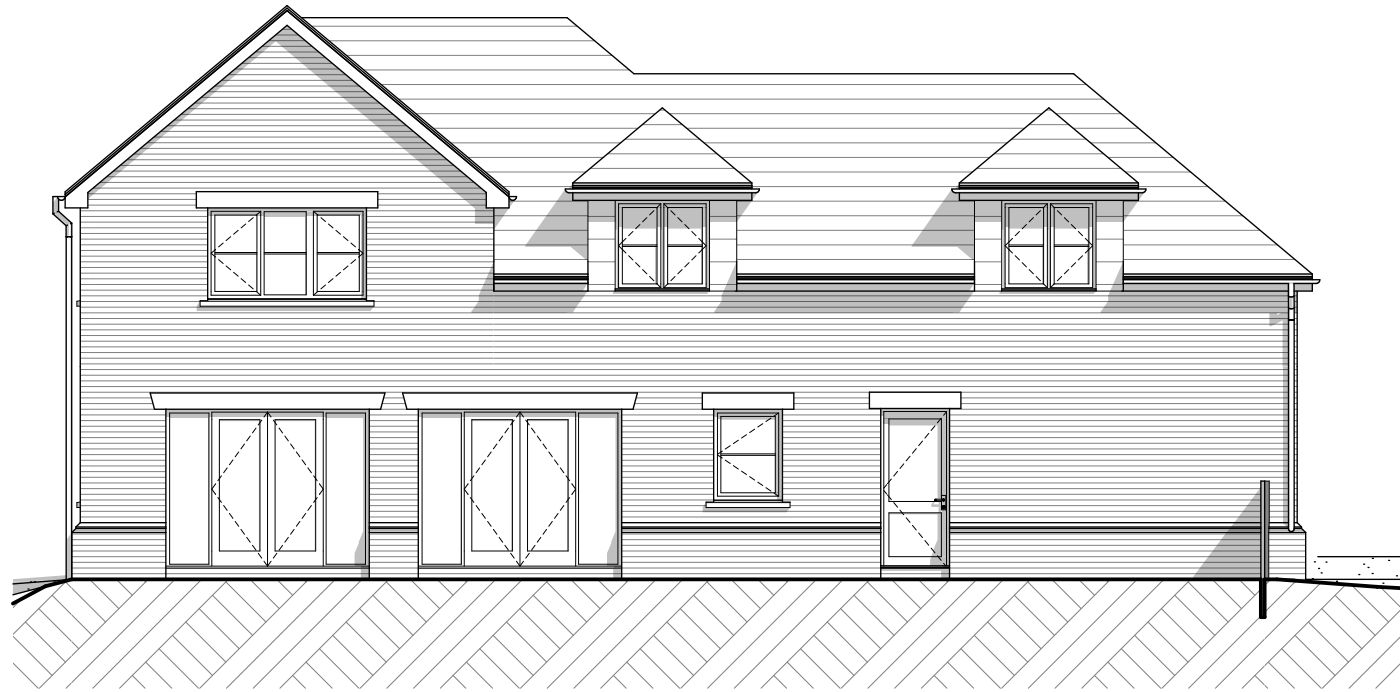


PLOT 4 - EAST ELEVATION
1:100

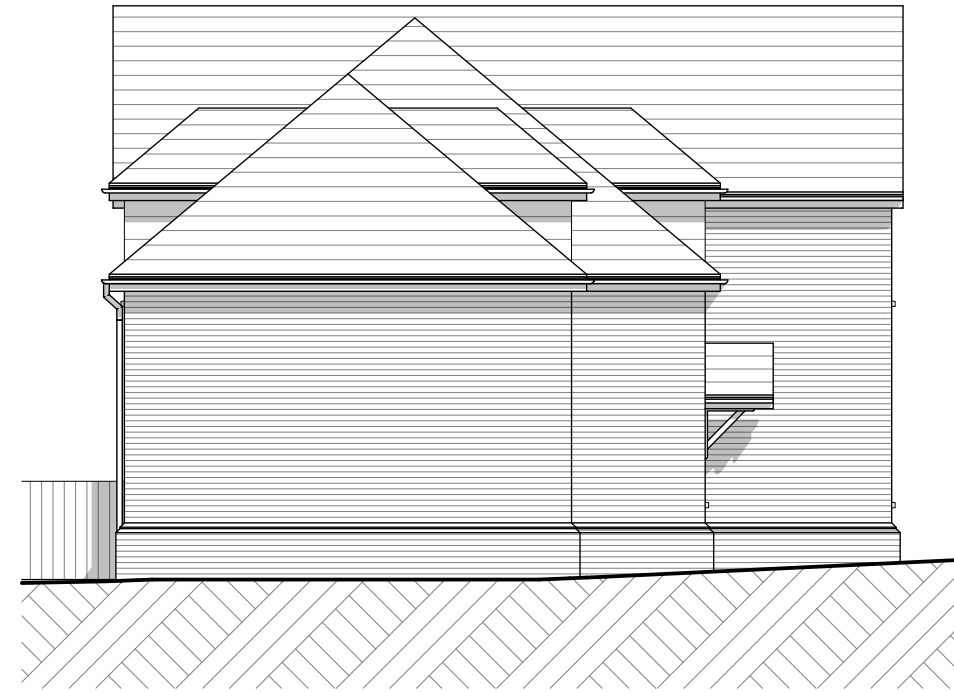

PLOT 4 - NORTH ELEVATION
1:100

HOUSE TYPE 3

Plot 4
House type area 187m2 / 2012ft2

 

MATERIALS SCHEDULE

- 1 Facing brickwork
- 2 Brick plinth detail
- 3 Tile hanging wall finish
- 4 White UPVC windows
- 5 White upvc soffit and fascia
- 6 Black upvc rainwater goods
- 7 Slate roof covering

PLANNING APPROVAL

Revision	Description	Date	Drawn
P4	Updates in accordance with planners and highways comments	6.10.23	PR

Designer:



Project:
Brighstone, Botley Road
Proposed Residential development

Drawing:
PLOT 4 Plans & Elevations

Date: April 2023	Scale: 1:100, 1:50 @ A1	Status: PRELIMINARY	Revision: P4
---------------------	----------------------------	------------------------	-----------------