



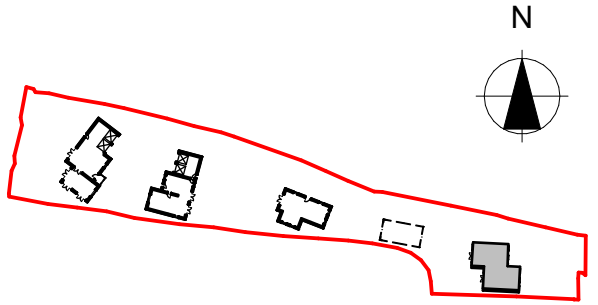


Key Plan

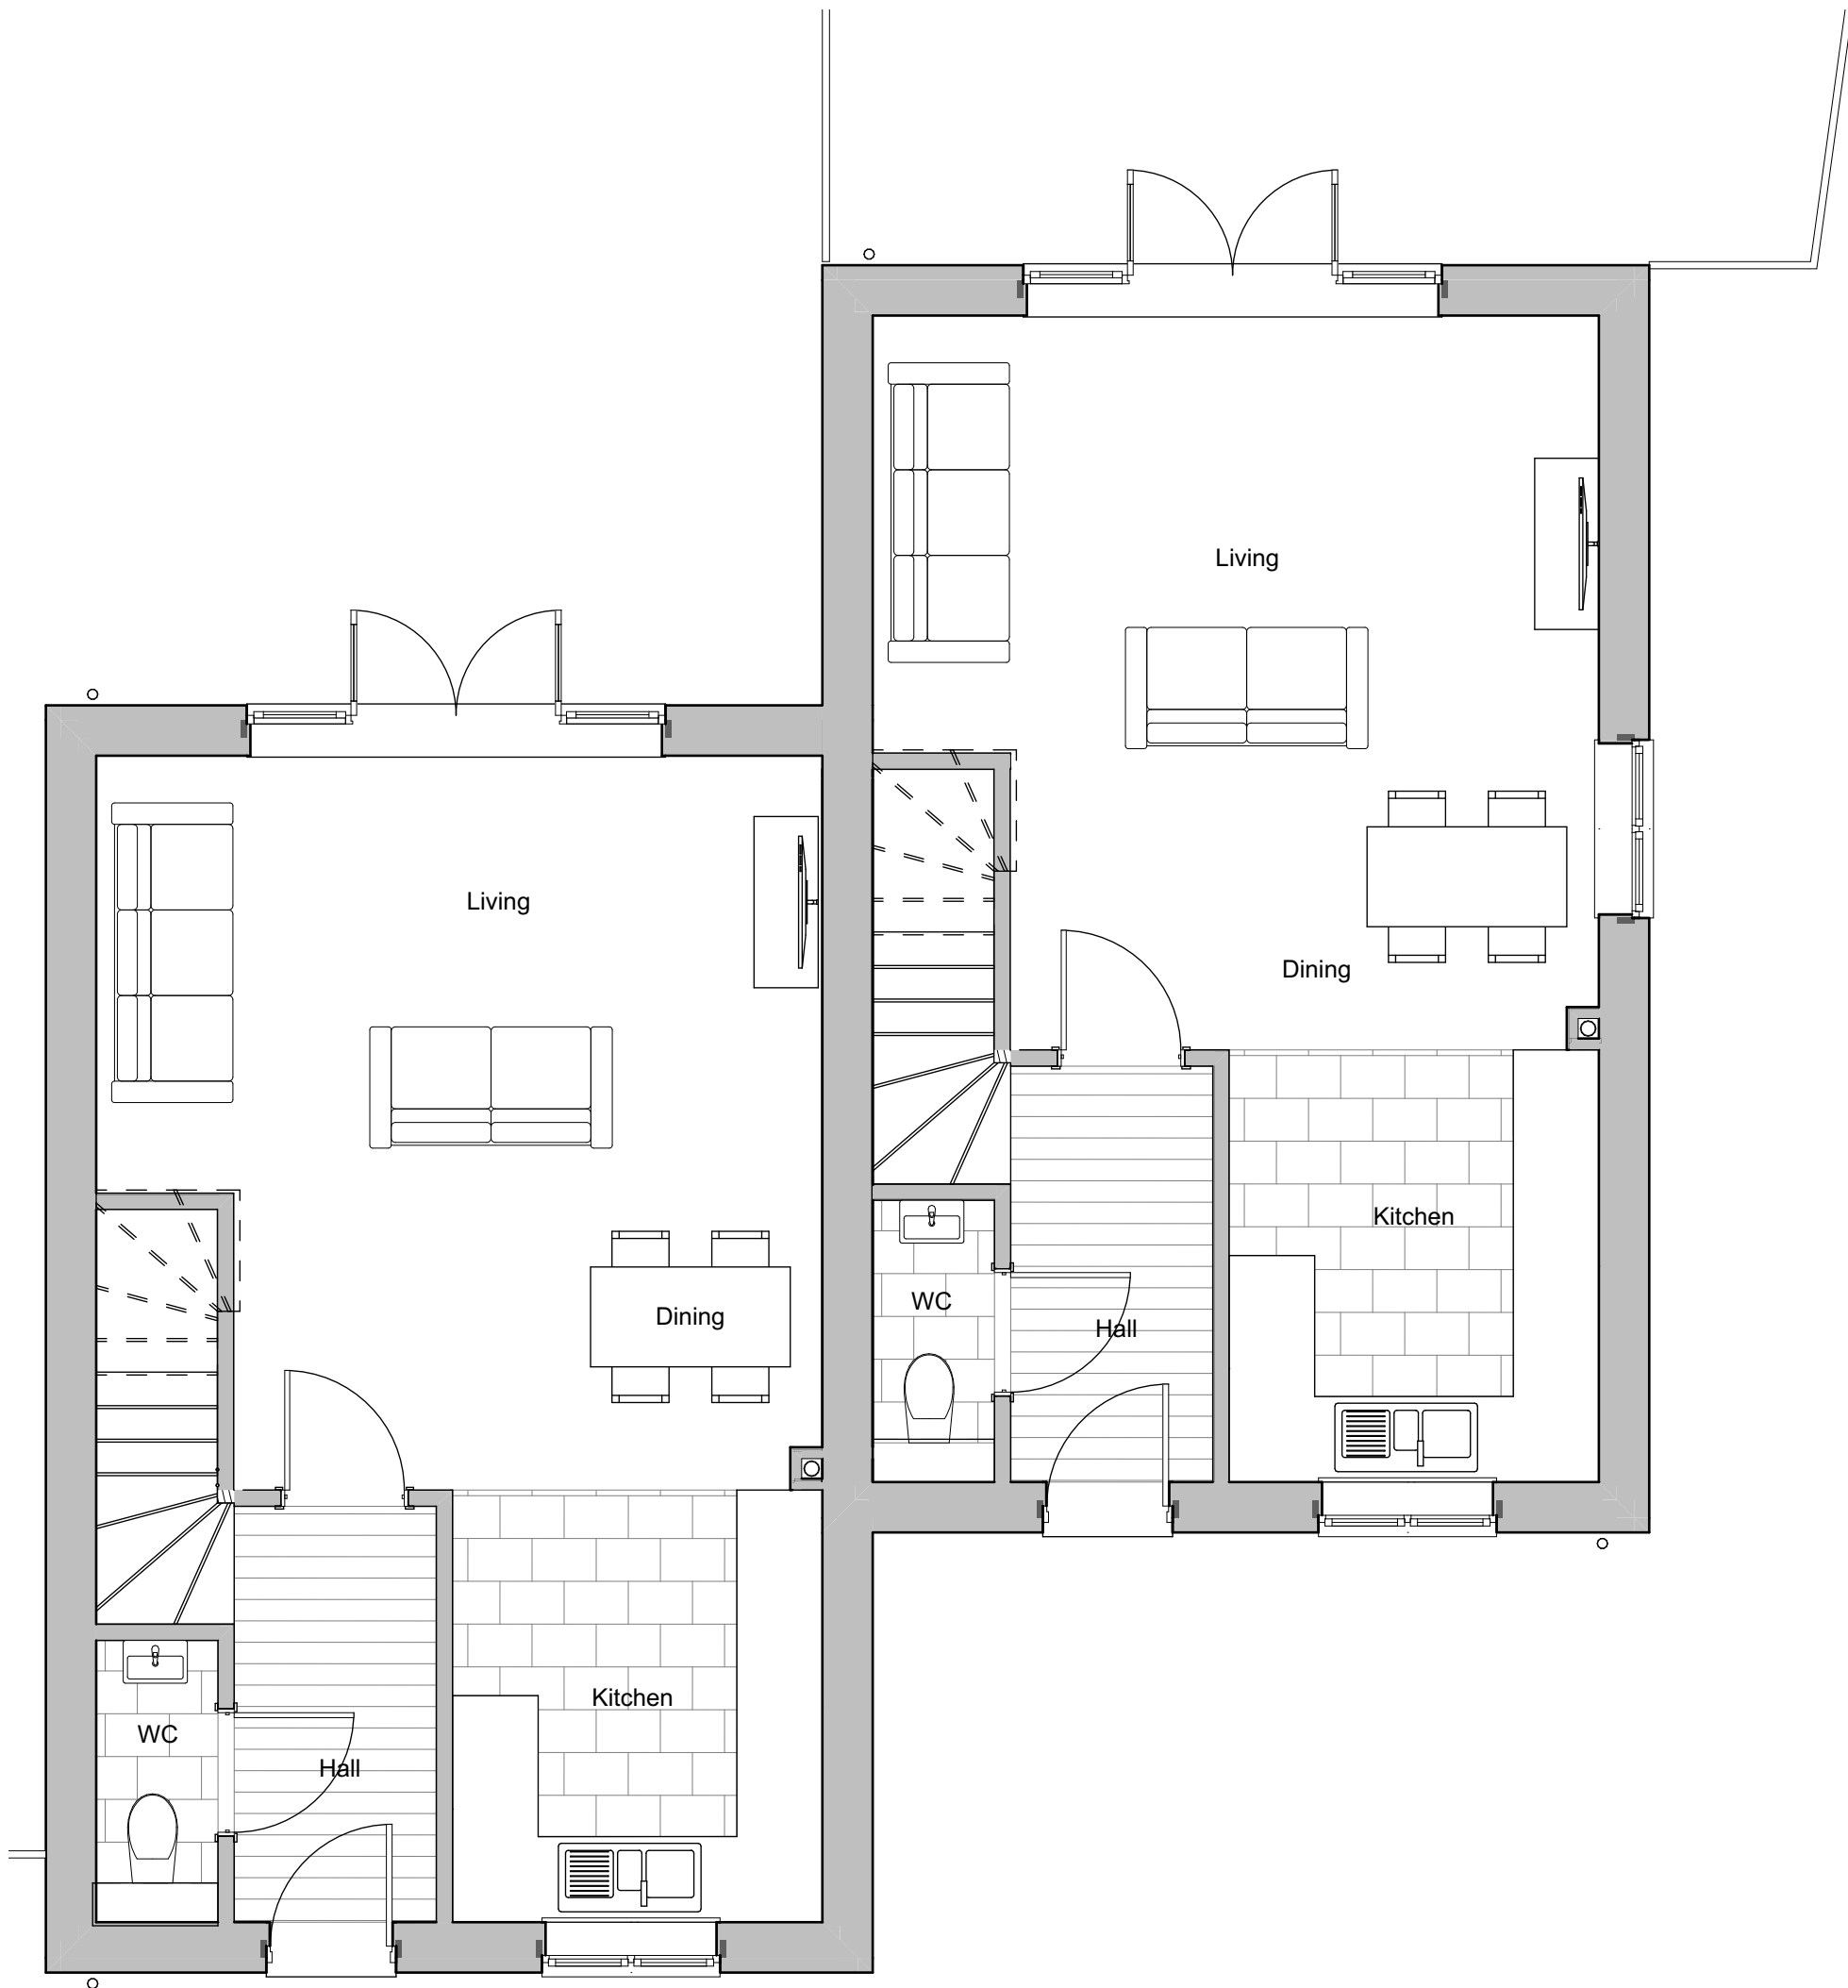

Ground Floor
1:50




First Floor
1:50

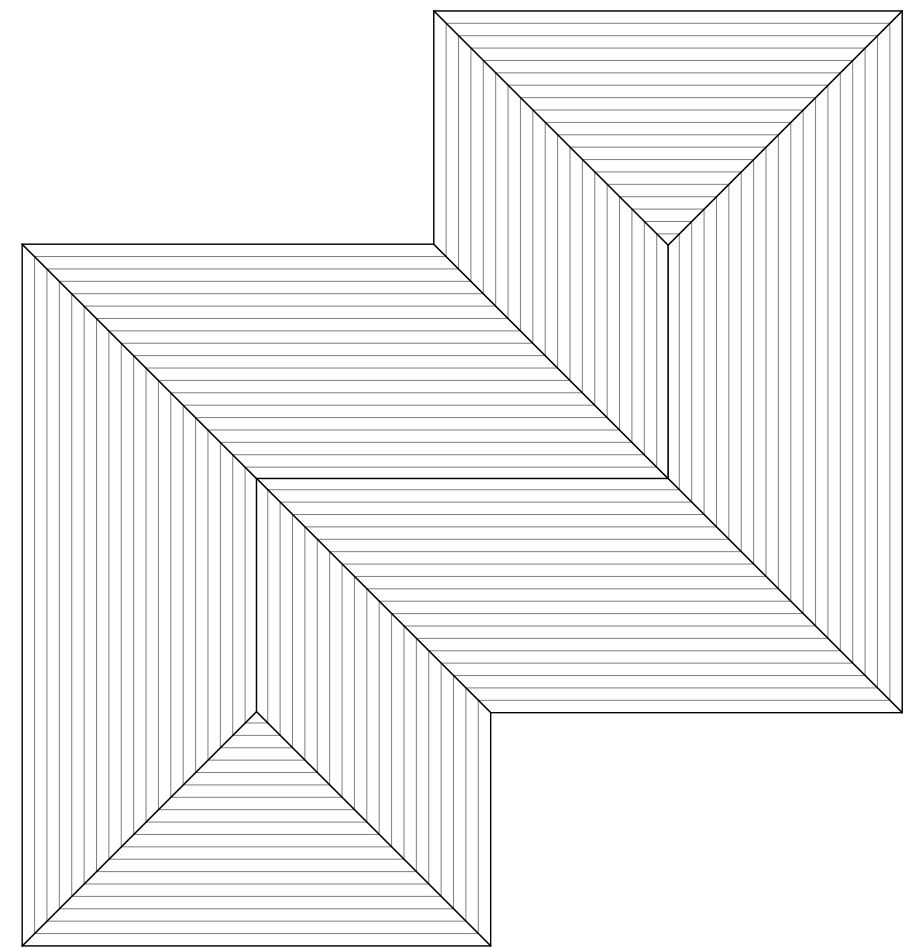

Roof Plan
1:100




PLOT 1-2 - EAST ELEVATION
1:100

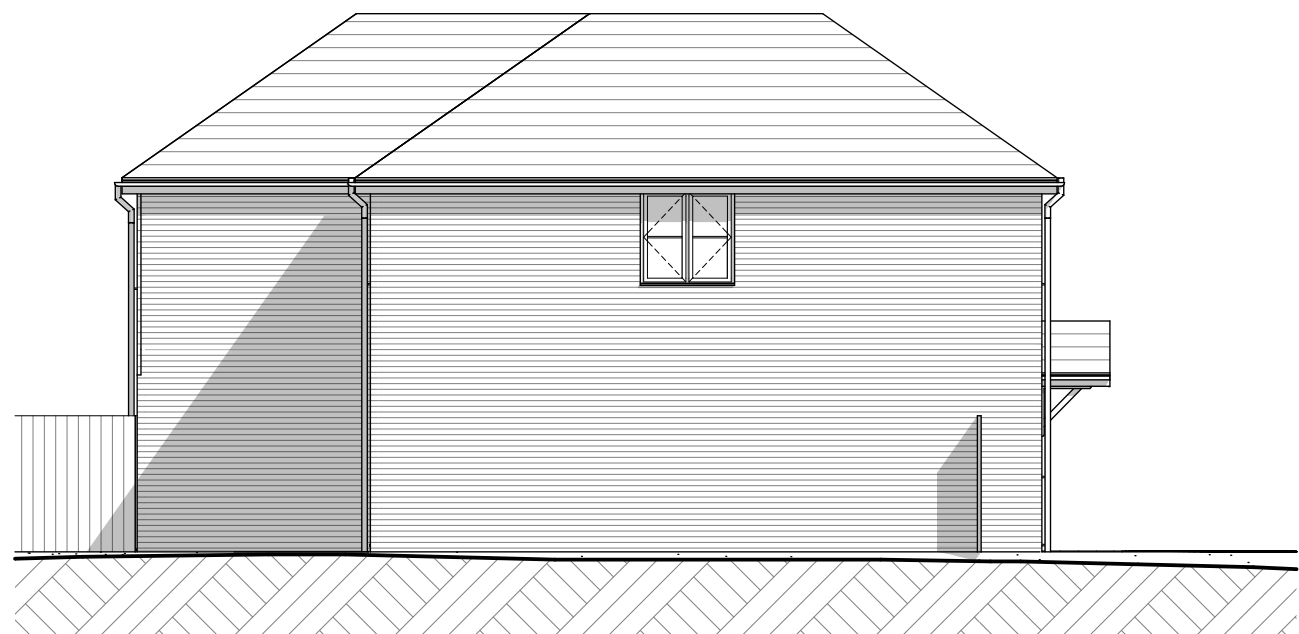

PLOT 1-2 - SOUTH ELEVATION
1:100



PLOT 1-2 - WEST ELEVATION
1:100

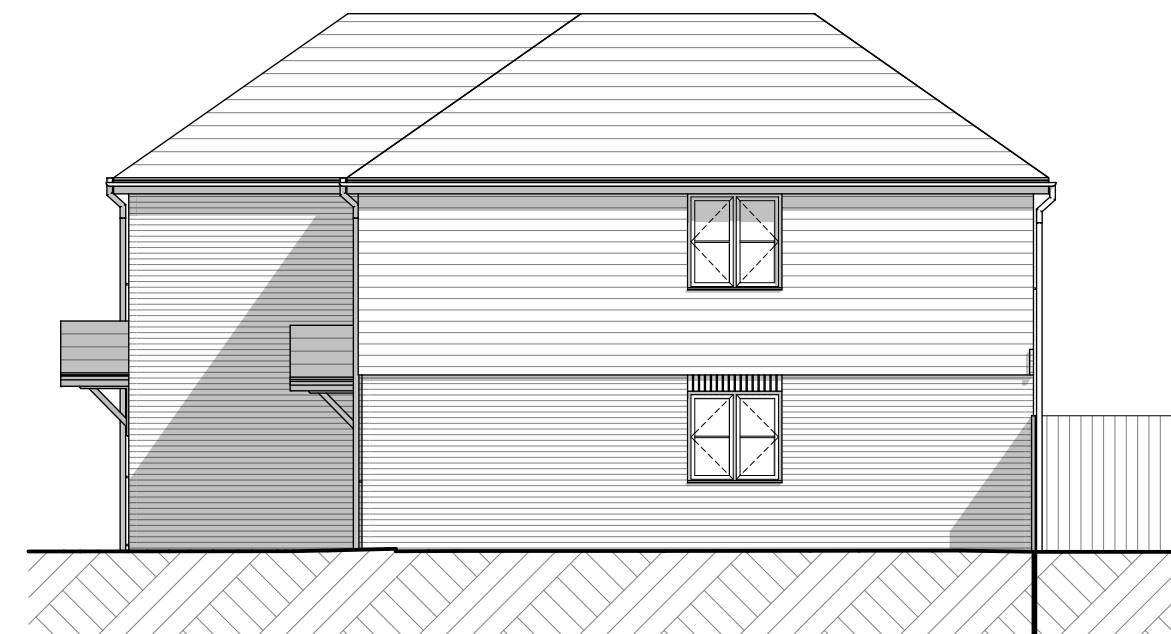

PLOT 1-2 - NORTH ELEVATION
1:100

MATERIALS SCHEDULE

- 1 Facing brickwork
- 2 Tile hanging wall finish
- 3 White UPVC windows
- 4 White upvc soffit and fascia
- 5 Black upvc rainwater goods
- 6 Slate roof covering

PLANNING APPROVAL

Revision	Description	Date	Drawn
P5	Updates in accordance with planner's comments	17.10.23	PR
P4	Updates in accordance with planners and highways comments	6.10.23	PR

Designer :



Project :
Brighstone, Botley Road
Proposed Residential development

Drawing :
PLOT 1, 2 Plans & Elevations

Date : April 2023	Scale : 1:50, 1:100 @ A1	Revision : P5
Drawing No. : 20 / 001 / 101	Status : PRELIMINARY	

HOUSE TYPE 1

Plot 1, 2
House type area 84m2 / 904ft2

