


Key Plan



Ordnance Survey, (c) Crown Copyright 2023. All rights reserved. Licence number 100022432




OS Plan
1:1250

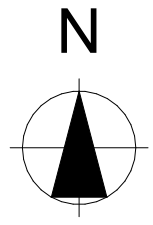

Drainage Plan
1:200

- Key
- Surface water
 - Foul Drainage
 - Soakaway
 - Inspection chamber

 

PLANNING APPROVAL

Revision	Description	Date	Drawn
P2	Updates in accordance with planner's comments	17.10.23	PR
P1	Preliminary Issue	6.10.23	PR

Designer:



Project:
Brighstone, Botley Road
Proposed Residential development

Drawing:
Drainage Plan

Date: April 2023	Scale: 1:200, 1:1250 @ A1	Revision: P2
Drawing No.: 20 / 001 / 106	Status: PRELIMINARY	