


Key Plan



Ordnance Survey, (c) Crown Copyright 2023. All rights reserved. Licence number 100022432




OS Plan
1:1250

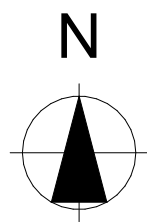

Site Plan
1:200

ACCOMMODATION SCHEDULE		
Plot No.	Bed no.	INTERNAL AREA
1	3 Bed	84m ² / 904ft ²
2	3 Bed	84m ² / 904ft ²
3	3 Bed	142m ² / 1528ft ²
4	4 Bed	187m ² / 2012ft ²
5	5 Bed	220m ² / 2374ft ²

 

PLANNING APPROVAL			
P6	Updates in accordance with planner's comments	17.10.23	PR
P5	Updates in accordance with planning consultant's comments	11.10.23	PR
P4	Updates in accordance with planners and highways comments	6.10.23	PR
Revision	Description	Date	Drawn

Designer:



Project:
Brighstone, Botley Road
Proposed Residential development

Drawing:
Proposed Site Plan

Date: April 2023	Scale: 1:200, 1:1250 @ A1	Revision: P6
Drawing No.: 20 / 001 / 100	Status: PRELIMINARY	