




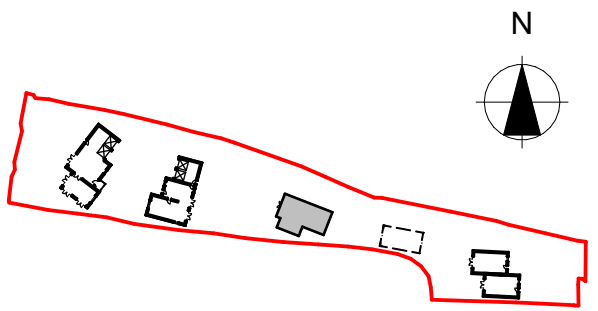


Key Plan

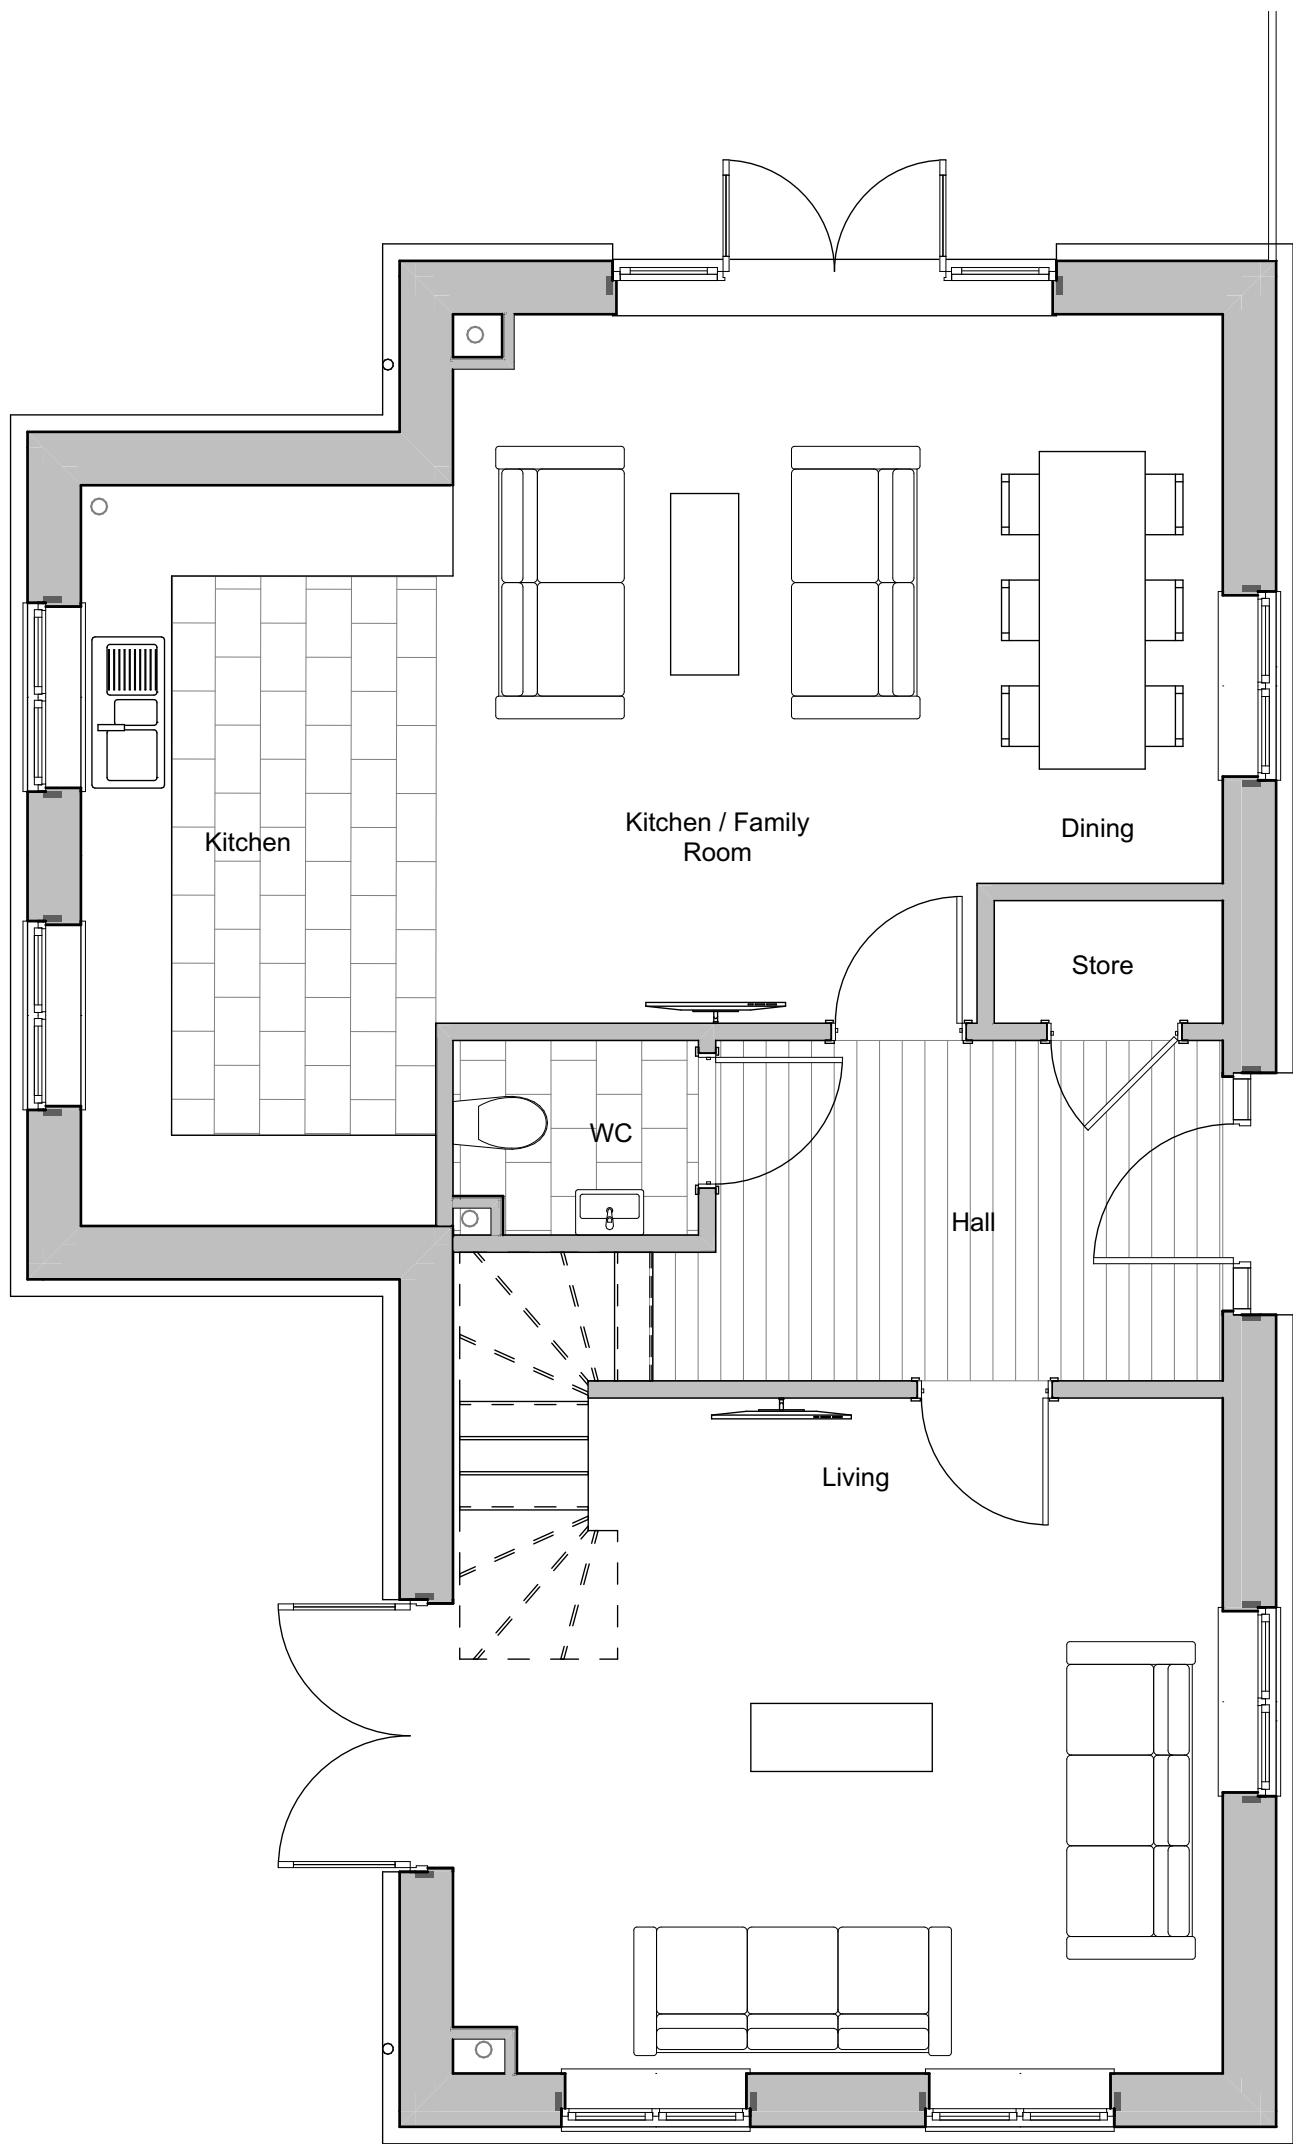

Ground Floor
1:50

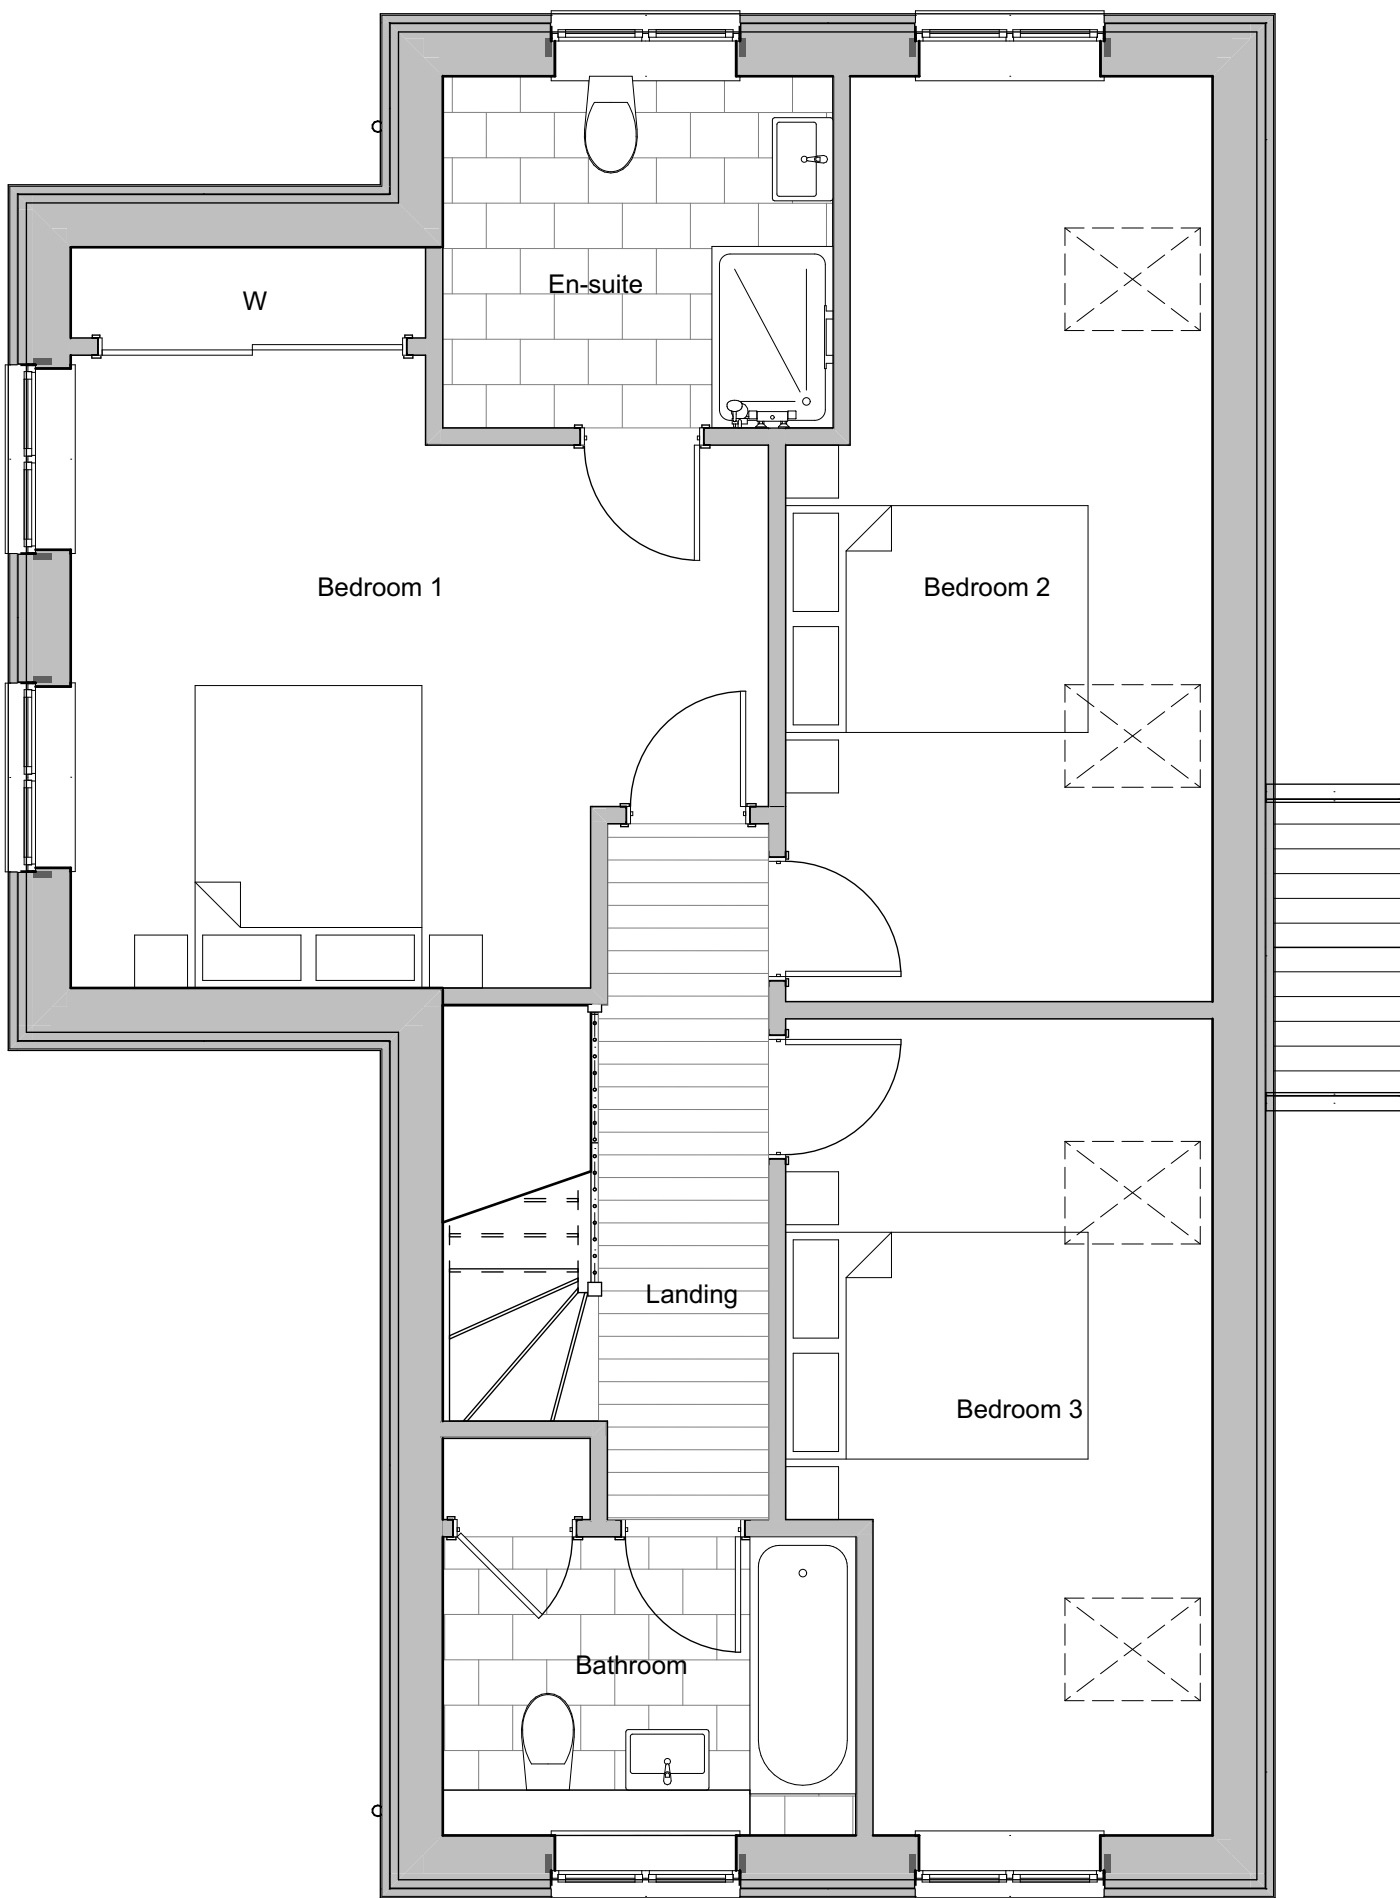

First Floor
1:50

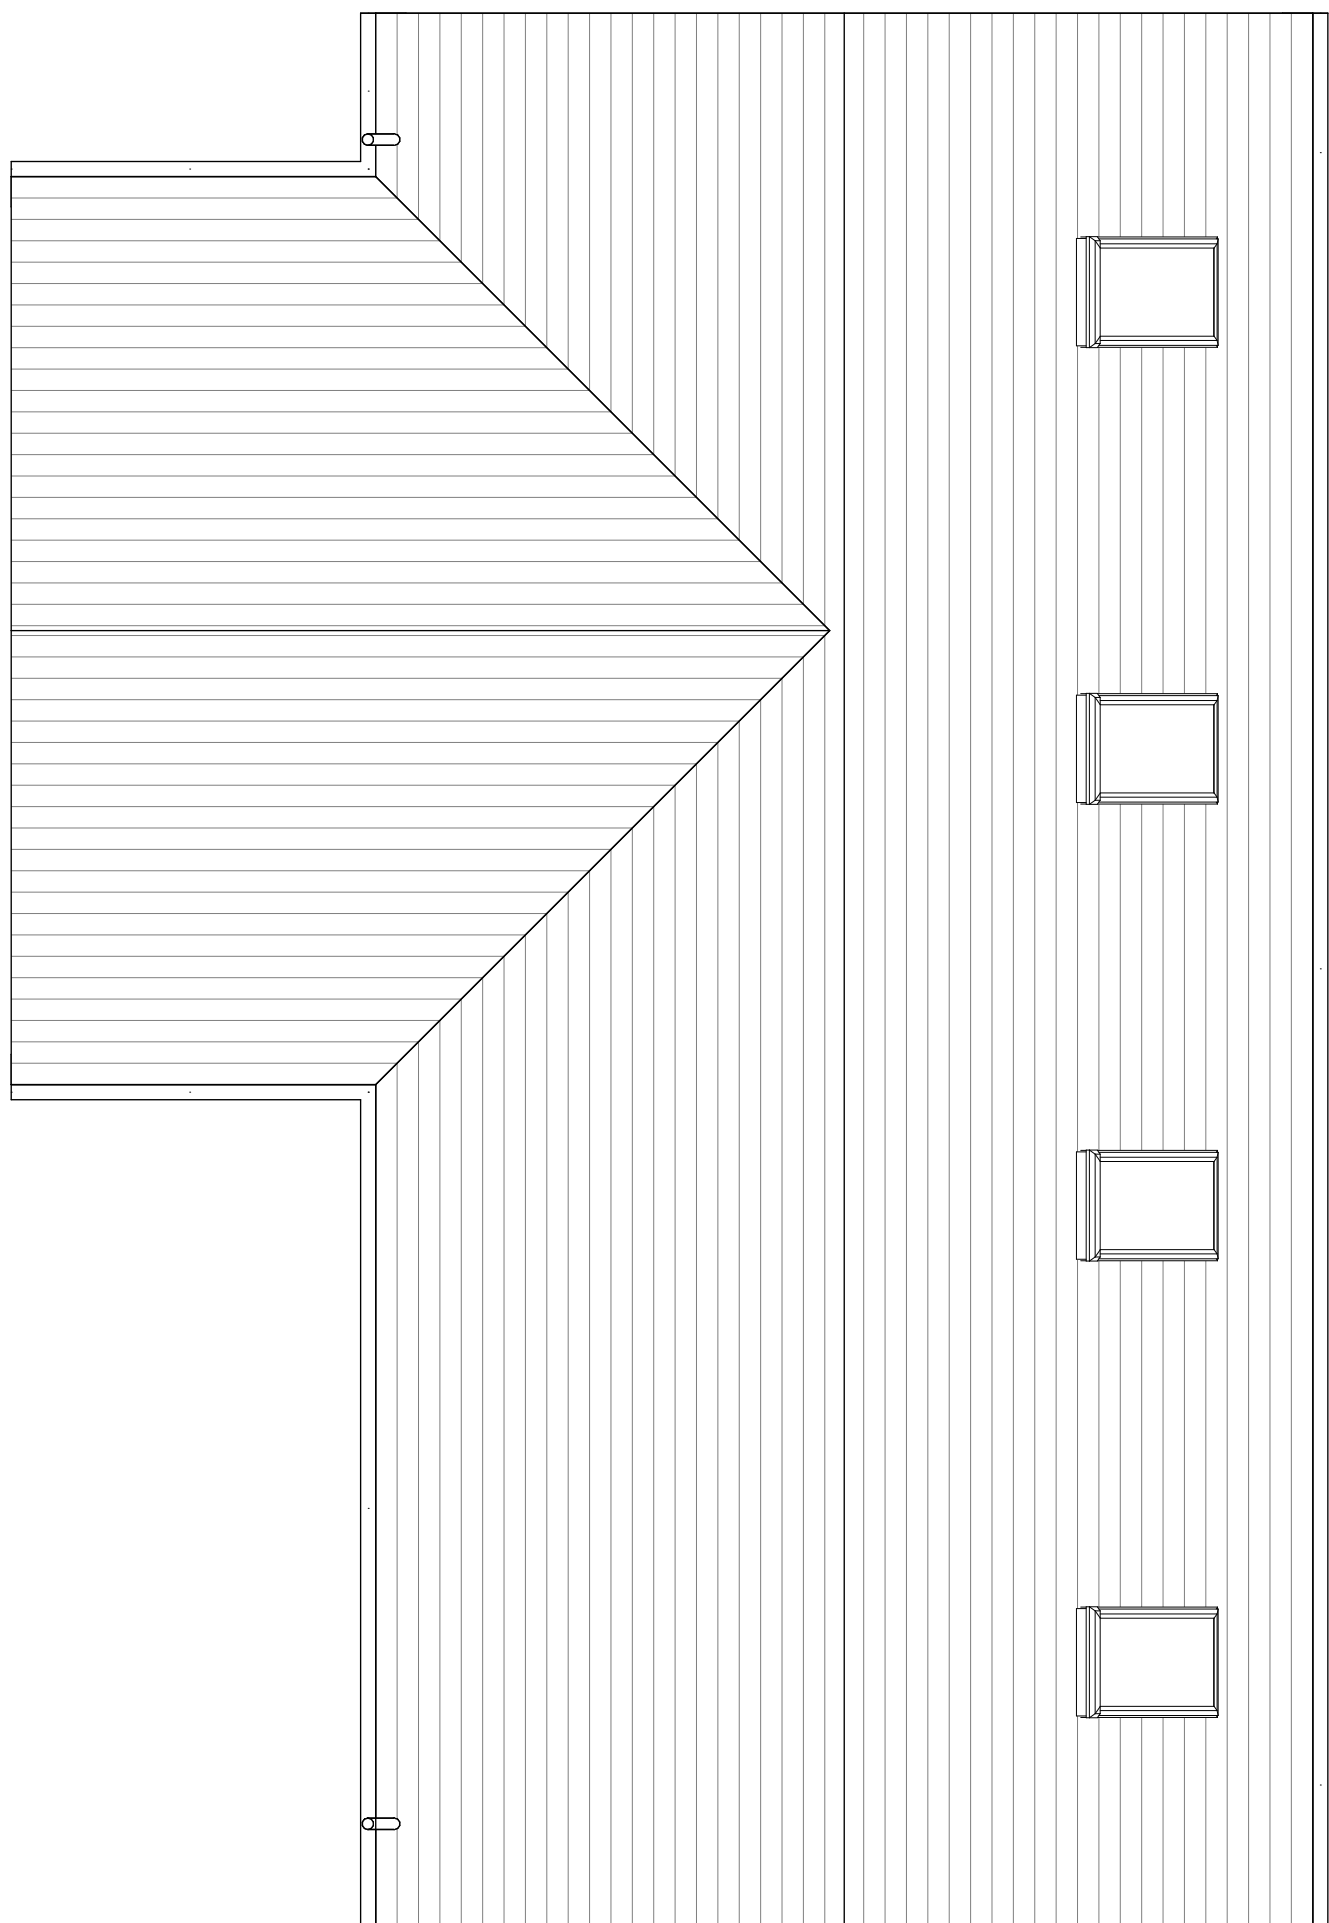

Roof Plan
1:50



PLOT 3 - EAST ELEVATION
1:100




PLOT 3 - NORTH ELEVATION
1:100



PLOT 3 - WEST ELEVATION
1:100



PLOT 3 - SOUTH ELEVATION
1:100

 

HOUSE TYPE 2

Plot 3
House type area 142m2 / 1528ft2

MATERIALS SCHEDULE

- 1 Facing brickwork
- 2 Tile hanging wall finish
- 3 White UPVC windows
- 4 White upvc soffit and fascia
- 5 Black upvc rainwater goods
- 6 Slate roof covering

PLANNING APPROVAL

Revision	Description	Date	Drawn
P5	Updates in accordance with planner's comments	17.10.23	PR
P4	Updates in accordance with planners and highways comments	6.10.23	PR

Designer :



Project :

Brighstone, Botley Road
Proposed Residential development

Drawing :

PLOT 3 Plans & Elevations

Date :

April 2023

Scale :

1:50, 1:100 @ A1

Drawing No. :

20 / 001 / 102

Status :

PRELIMINARY

Revision:

P5