



© STRINGENT COPYRIGHT


This drawing has been produced for:
Mr & Mrs G Wilson
and prepared for submission as part of any statutory Applications. It is not intended for use by any other person or for any other building project or purpose without prior permission from Toldfield Architects Ltd.

CROWSPORT
ESTATE


TIMBER GATE &
BRICK PIERS

SHRUB & TREE
PLANTED BOUNDARY

EXISTING SOUTH ELEVATION

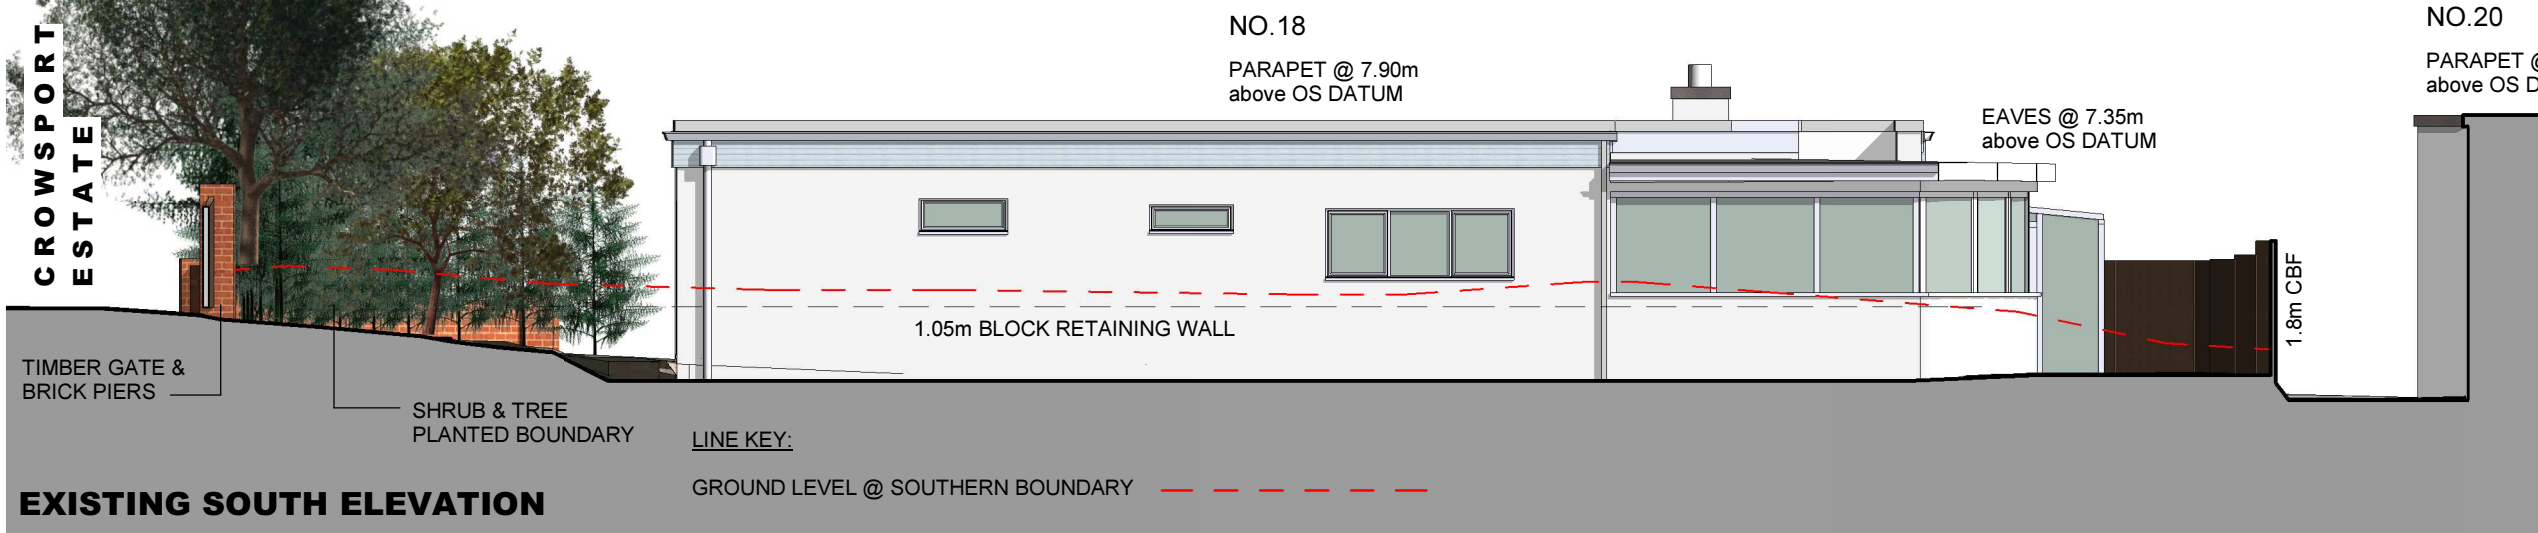

NO.19
PARAPET @ 10.03m
above OS DATUM

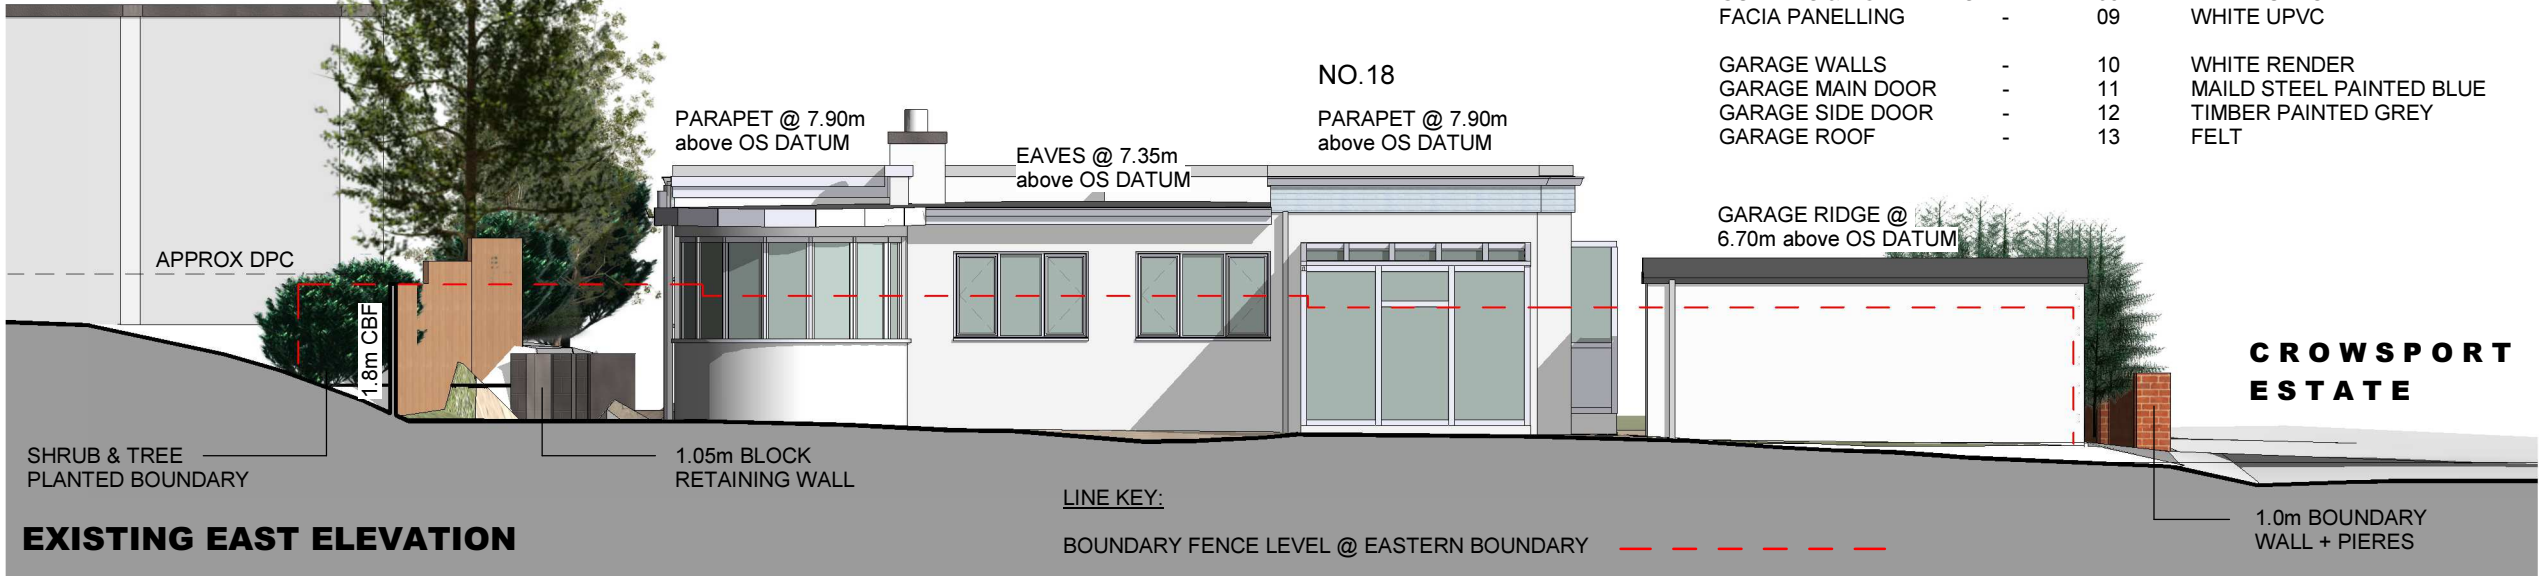

EXISTING EAST ELEVATION

EXISTING SOUTH & EAST ELEVATIONS

SCALE 1:100

0 1 2 3 4 5m



© Toldfield Architect Ltd,
5 Freemantle Business Centre,
152 Millbrook Road East,
Southampton.
SO15 1JR

Tel: 023 80 236165
Email: info@toldfieldarchitects.co.uk
adi@toldfieldarchitects.co.uk
kouros@toldfieldarchitects.co.uk
Webwww.toldfieldarchitects.co.uk

Project Name and Address:
The Swallows, 18 Crowsport Estate, Hamble Le Rice,
Hamble. SO31 4HG

Client:
Mr & Mrs G Wilson

Drawing Title:
Existing South and East Elevations

Project Ref:	Origon:	Zone:	Level:	Type:	Role:	Number:	Rev:
221202	TA	-	-	-E	-A	- P08	
Status:	Full Planning Application						
TA Code:	Project Stage:	Sheet @ A1:	Date:				
221202	Planning	1 : 100	20/10/23				

Rev:	Dr:
	AP