




© STRINGENT COPYRIGHT
This drawing has been produced for:
Mr & Mrs G Wilson
and prepared for submission as part of any statutory Applications. It is not intended for use by any other person or for any other building project or purpose without prior permission from Toldfield Architects Ltd.





- PROPOSED MATERIALS:
- | | | | |
|-----------------------|---|----|----------------------------------|
| WALLS | - | 01 | WHITE RENDER |
| ROOF | - | 02 | GREY GRP or similar |
| FRONT DOORS | - | 03 | GREY ALUMINIUM DOUBLE GLAZED |
| WINDOWS | - | 04 | GREY ALUMINIUM DOUBLE GLAZED |
| BALCONY SCREENING | - | 05 | OBSCURE GLAZED TOUNGHENED GLASS |
| PARAPET COPING | - | 06 | WHITE POWDERCOATED DALES COPING |
| OBSCURED GLAZING | - | 07 | FROSTED GLASS |
| GUTTERS & DOWNPIPES | - | 08 | WHITE UPVC |
| GARAGE DOOR | - | 09 | GREY POWDERCOATED STEEL (ROLLER) |
| 12x 250W SOLAR PANELS | - | 10 | BLUE BLACK GLASS |

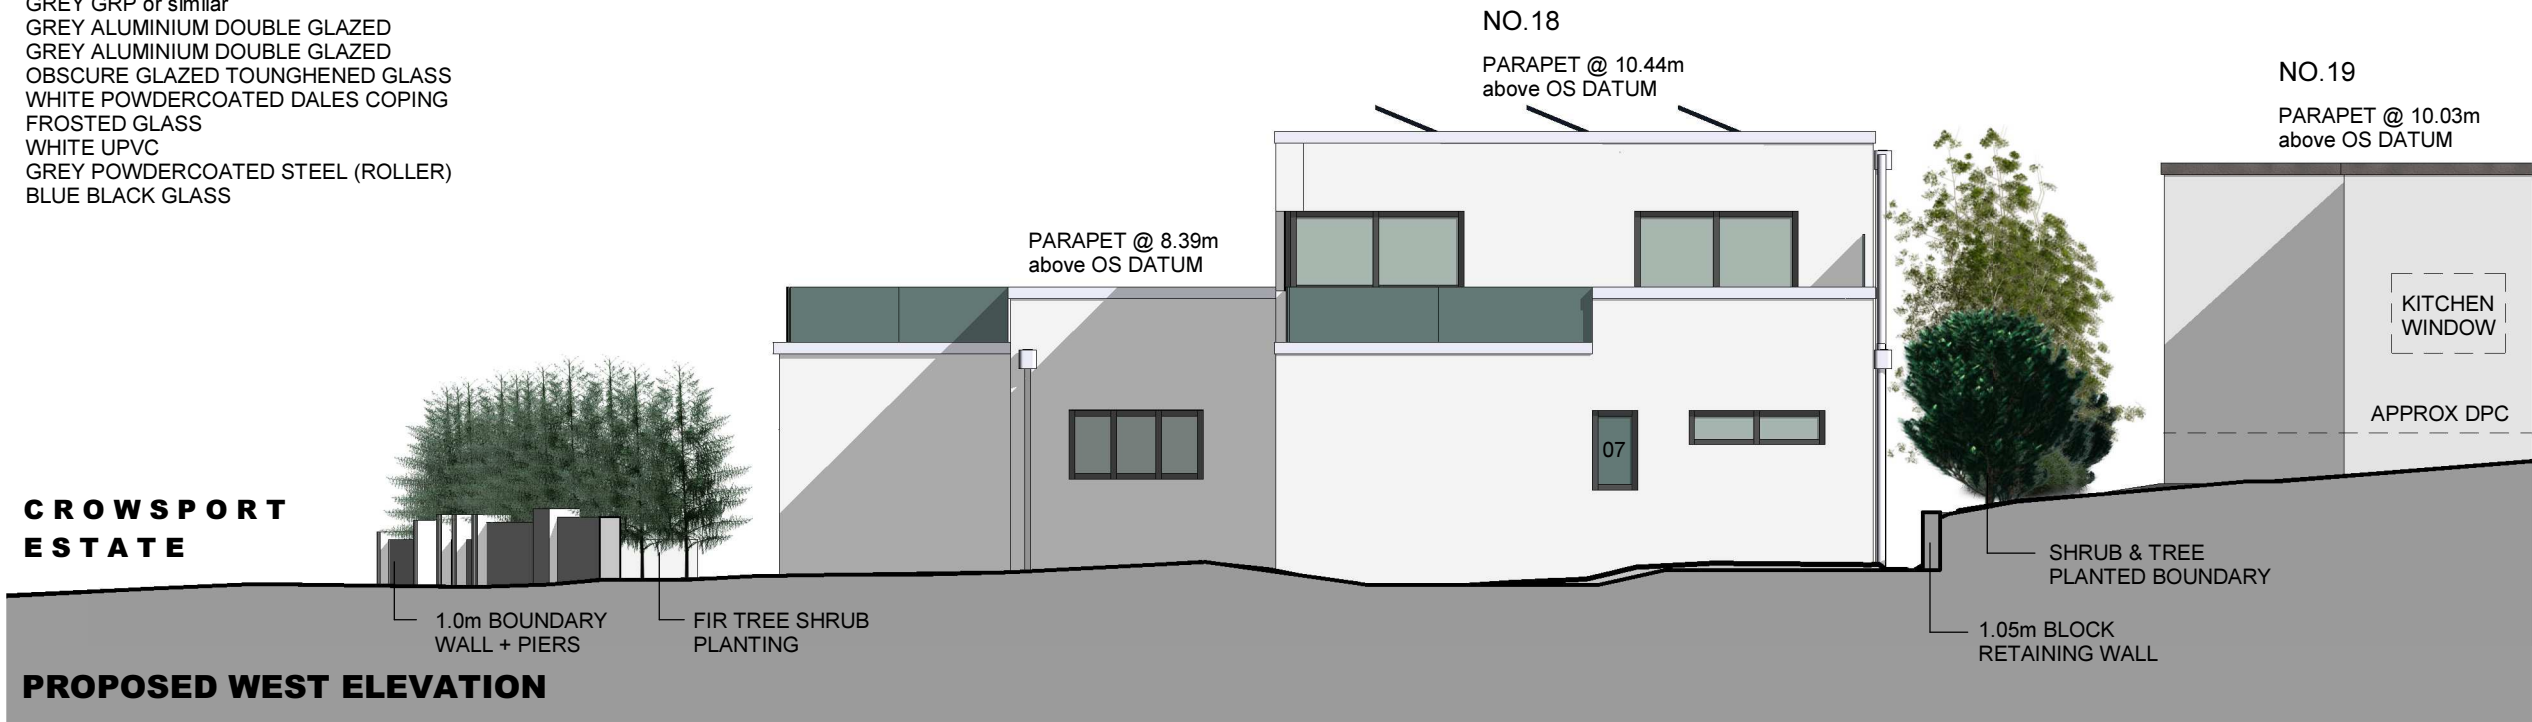

PROPOSED NORTH & WEST ELEVATIONS

SCALE 1:100

 

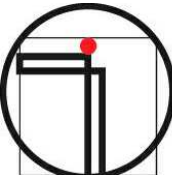 TOLDFIELD ARCHITECTS		Project Name and Address:		Project Ref:				Origon:	Zone:	Level:	Type:	Role:	Number:	Rev:			
		The Swallows, 18 Crowsport Estate, Hamble Le Rice, Hamble. SO31 4HG		221202				TA	-	-	-E	-A	-	P15			
		Client:		Status:													
		Mr & Mrs G Wilson		Full Planning Application													
© Toldfield Architect Ltd, 5 Freemantle Business Centre, 152 Millbrook Road East, Southampton. SO15 1JR		Tel: 023 80 236165 Email: info@toldfieldarchitects.co.uk adi@toldfieldarchitects.co.uk kourosh@toldfieldarchitects.co.uk Webwww.toldfieldarchitects.co.uk		Drawing Title:		TA Code:		Project Stage:		Sheet @ A1:		Date:		Rev:		Dr:	
				Proposed North and West Elevations		221202		Planning		1 : 100		19/10/23				AP	