



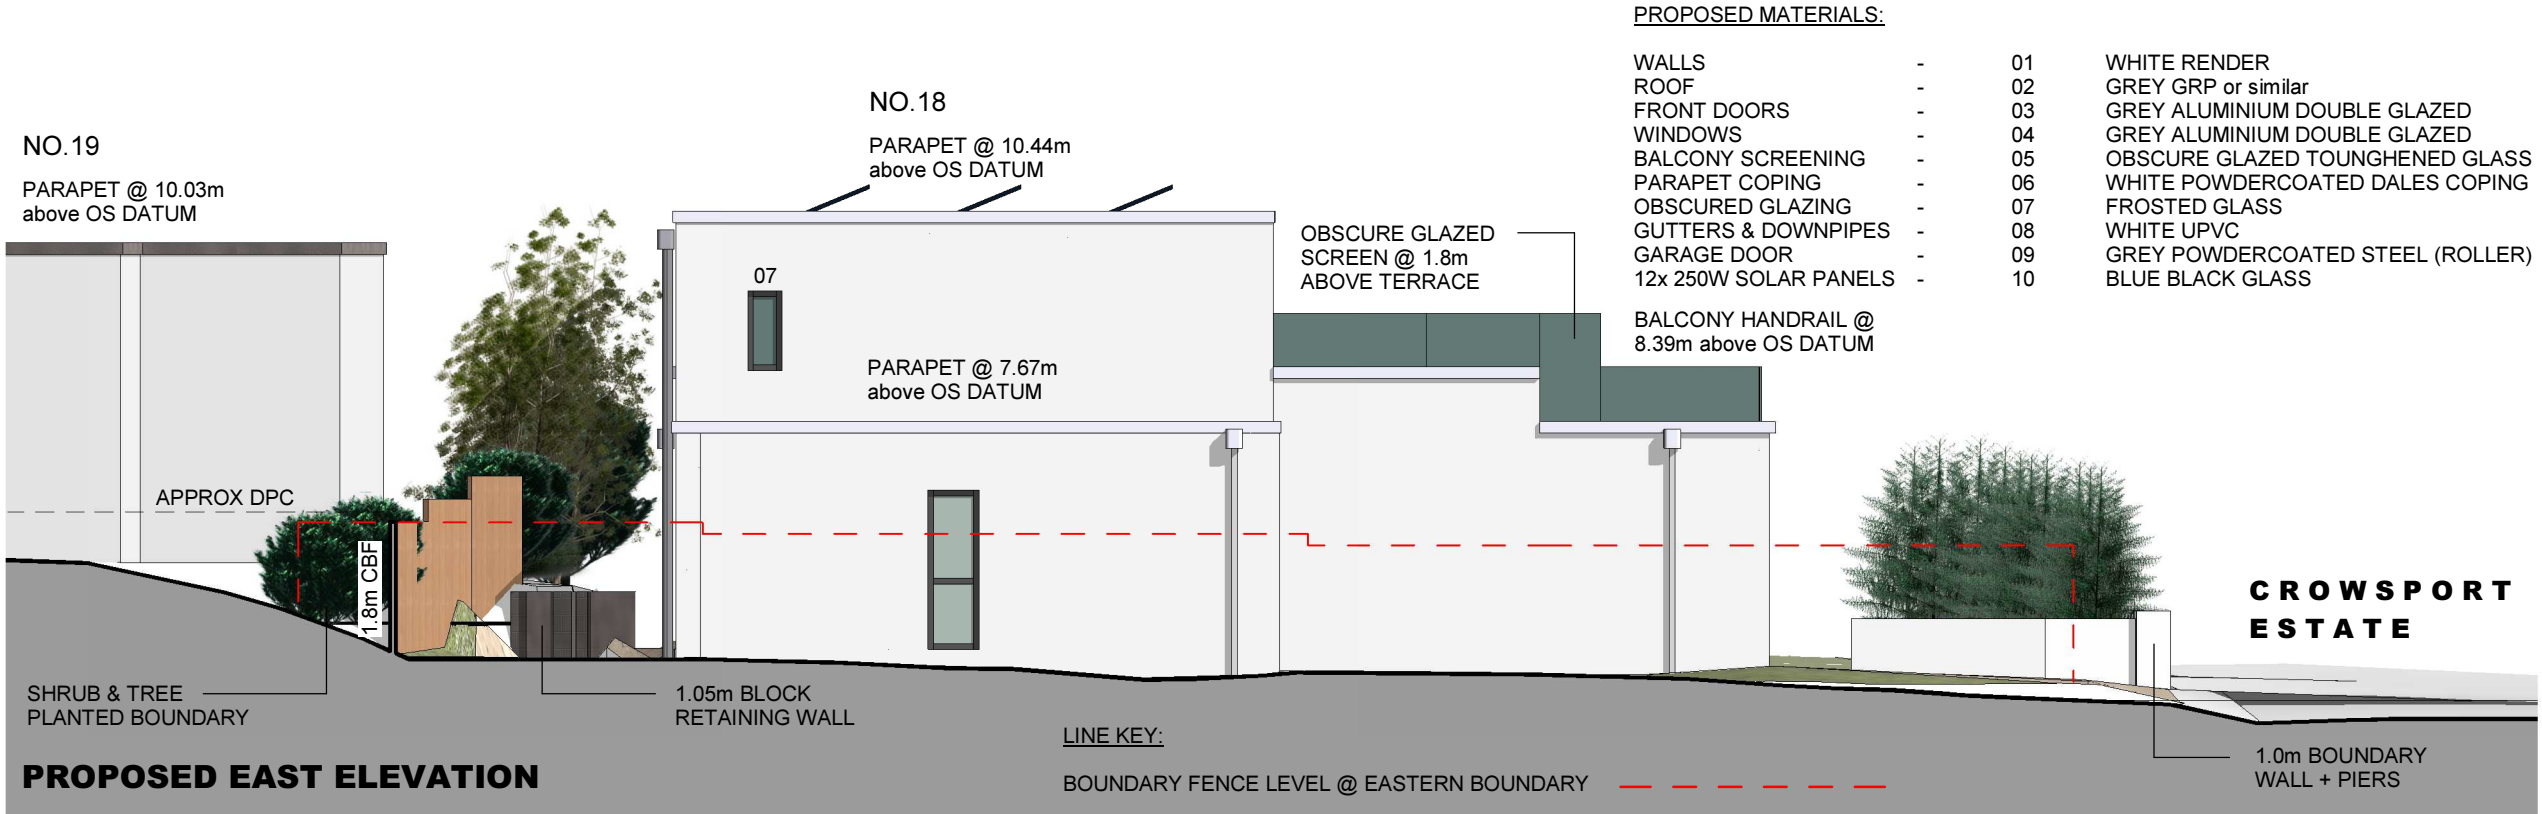


© STRINGENT COPYRIGHT



This drawing has been produced for:
Mr & Mrs G Wilson
and prepared for submission as part of any statutory Applications. It is not intended for use by any other person or for any other building project or purpose without prior permission from Toldfield Architects Ltd.

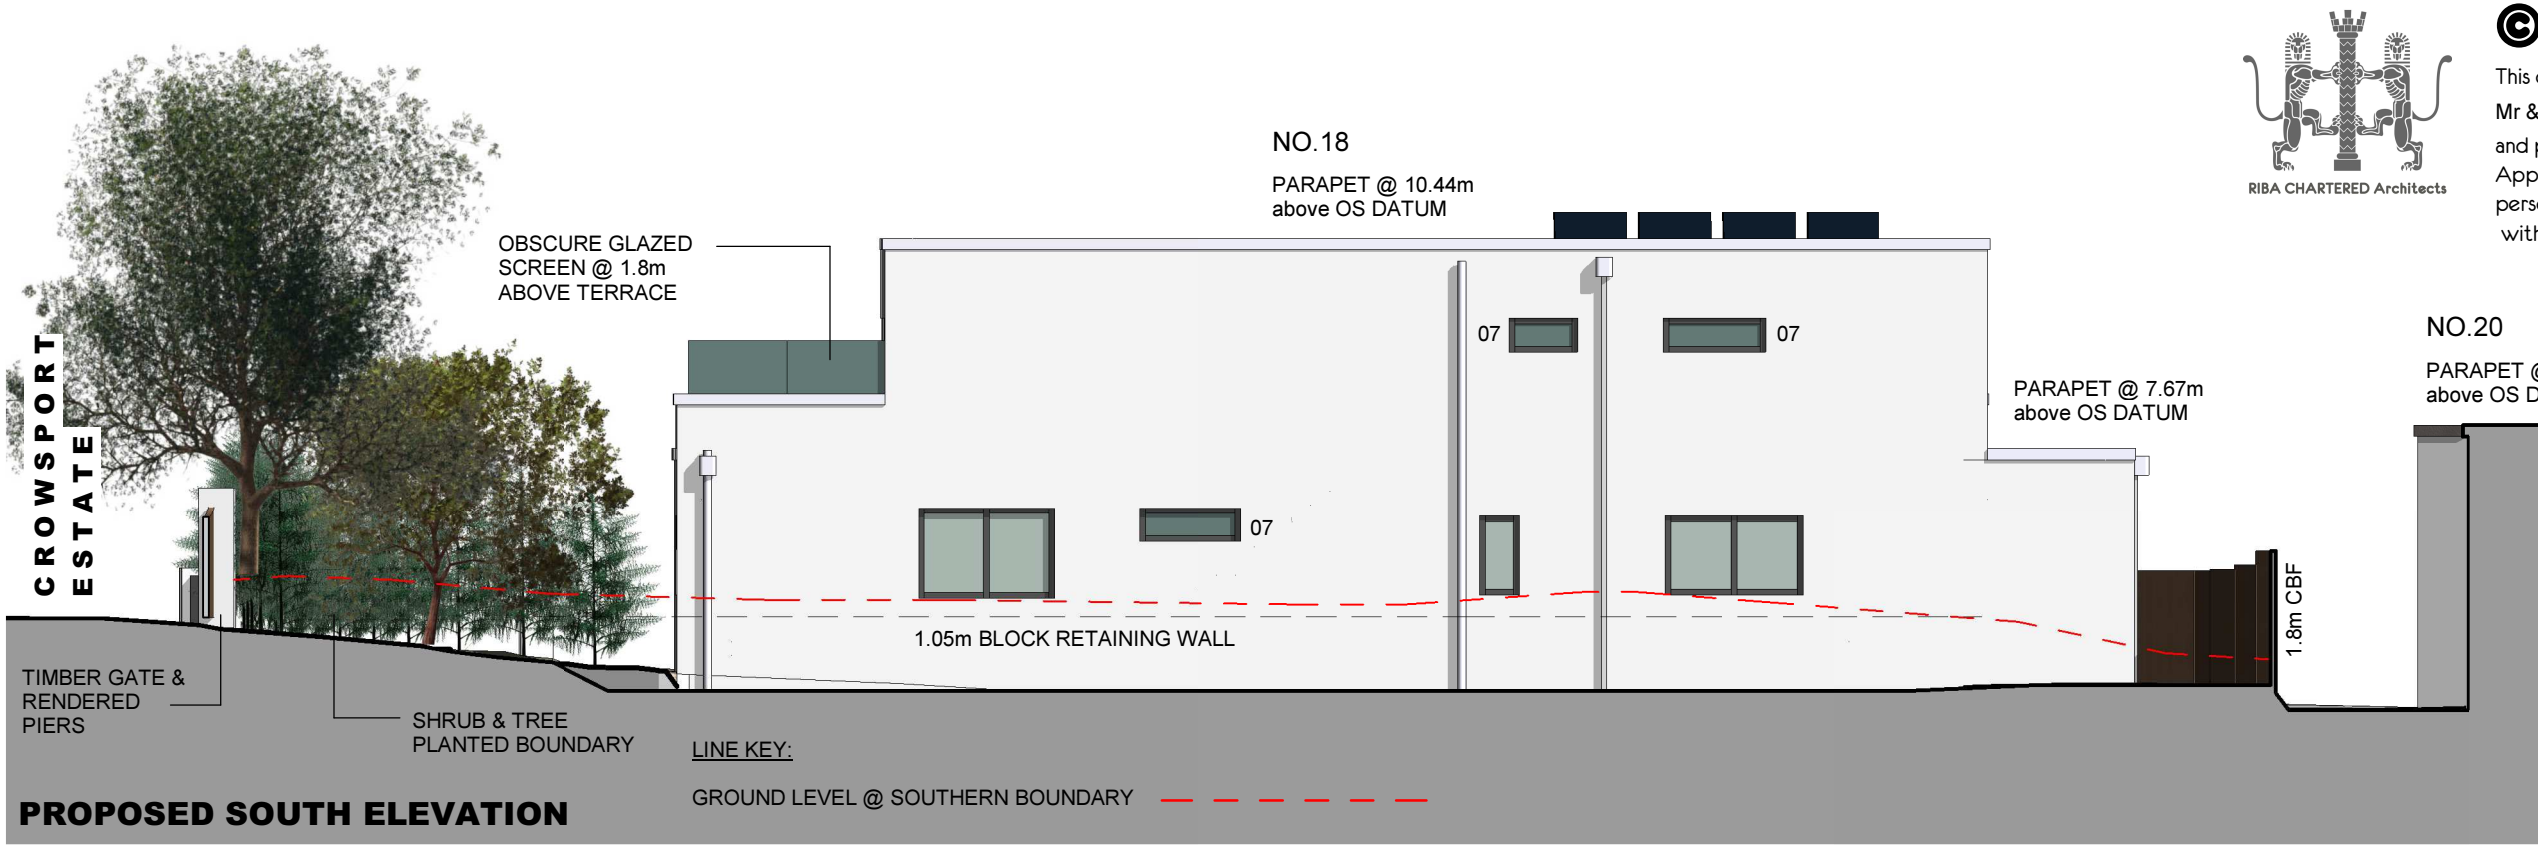

PROPOSED SOUTH & EAST ELEVATIONS

SCALE 1:100

 

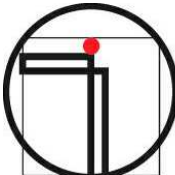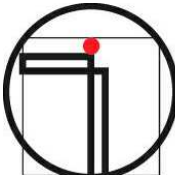 TOLDFIELD ARCHITECTS	Project Name and Address: The Swallows, 18 Crowsport Estate, Hamble Le Rice, Hamble. SO31 4HG Client: Mr & Mrs G Wilson		Project Ref:		Origon:	Zone:	Level:	Type:	Role:	Number:	Rev:					
			221202		TA	-	-	-E	-A	-	P16					
			Status:													
			Full Planning Application													
 © Toldfield Architect Ltd, 5 Freemantle Business Centre, 152 Millbrook Road East, Southampton. SO15 1JR Tel: 023 80 236165 Email: info@toldfieldarchitects.co.uk adi@toldfieldarchitects.co.uk kourosh@toldfieldarchitects.co.uk Webwww.toldfieldarchitects.co.uk	Drawing Title: Proposed South and East Elevations		TA Code:		Project Stage:		Sheet @ A1:		Date:		Rev:	Dr:				
			221202		Planning		1 : 100		19/10/23							