





© STRINGENT COPYRIGHT

This drawing has been produced for:
Mr & Mrs G Wilson
and prepared for submission as part of any statutory
Applications. It is not intended for use by any other
person or for any other building project or purpose
without prior permission from Toldfield Architects Ltd.

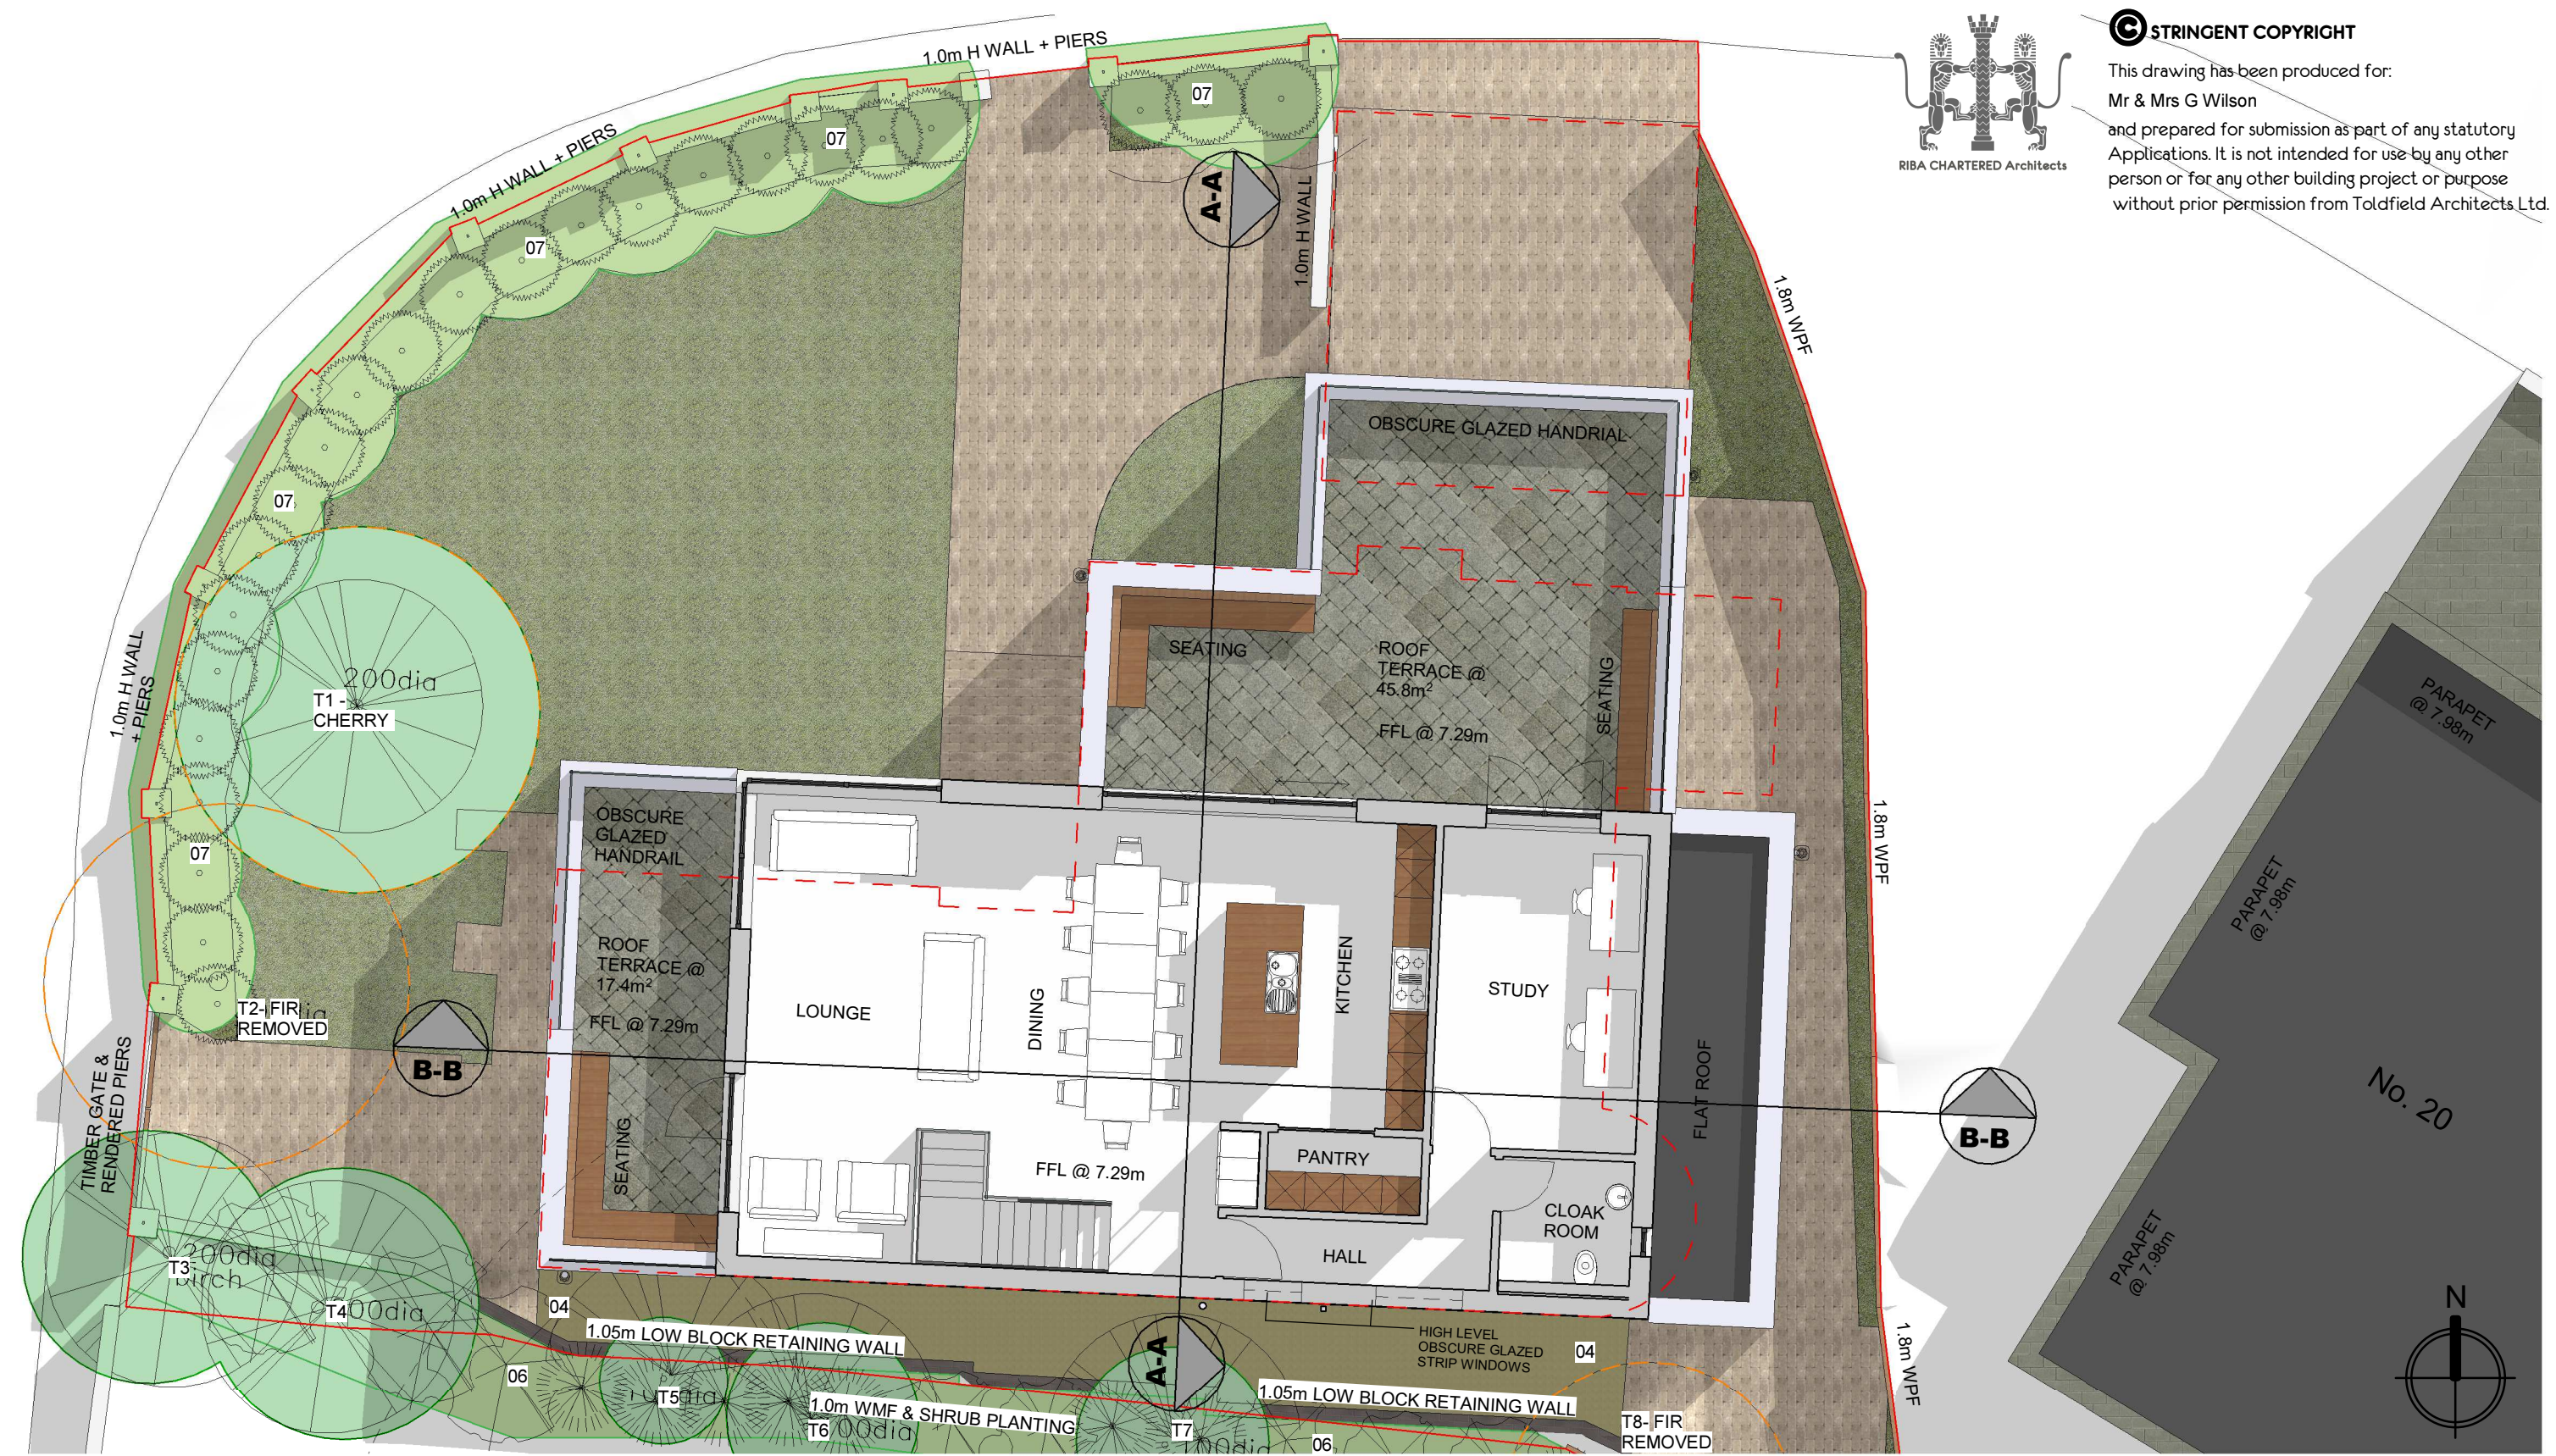

PROPOSED FIRST FLOOR PLAN

SCALE 1:100
0 1 2 3 4 5m

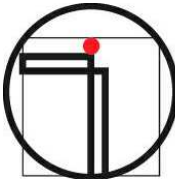

TOLDFIELD
ARCHITECTS

© Toldfield Architect Ltd,
5 Freemantle Business Centre,
152 Millbrook Road East,
Southampton.
SO15 1JR

Tel: 023 80 236165
Email: info@toldfieldarchitects.co.uk
adi@toldfieldarchitects.co.uk
kouros@toldfieldarchitects.co.uk
Webwww.toldfieldarchitects.co.uk

Project Name and Address: The Swallows, 18 Crowsport Estate, Hamble Le Rice, Hamble. SO31 4HG		Project Ref: 221202	Origion: TA	Zone: -	Level: -	Type: -P	Role: -A	Number: - P14		
Client: Mr & Mrs G Wilson		Status: Full Planning Application								
Drawing Title: Proposed First Floor Plan		TA Code: 221202	Project Stage: Planning	Sheet @ A1: 1 : 100	Date: 19/10/23	Rev:				
								Dr: AP		