




Existing Front Elevation (North)
1 : 100




Existing Side Elevation (West)
1 : 100



Existing Rear Elevation (South)
1 : 100

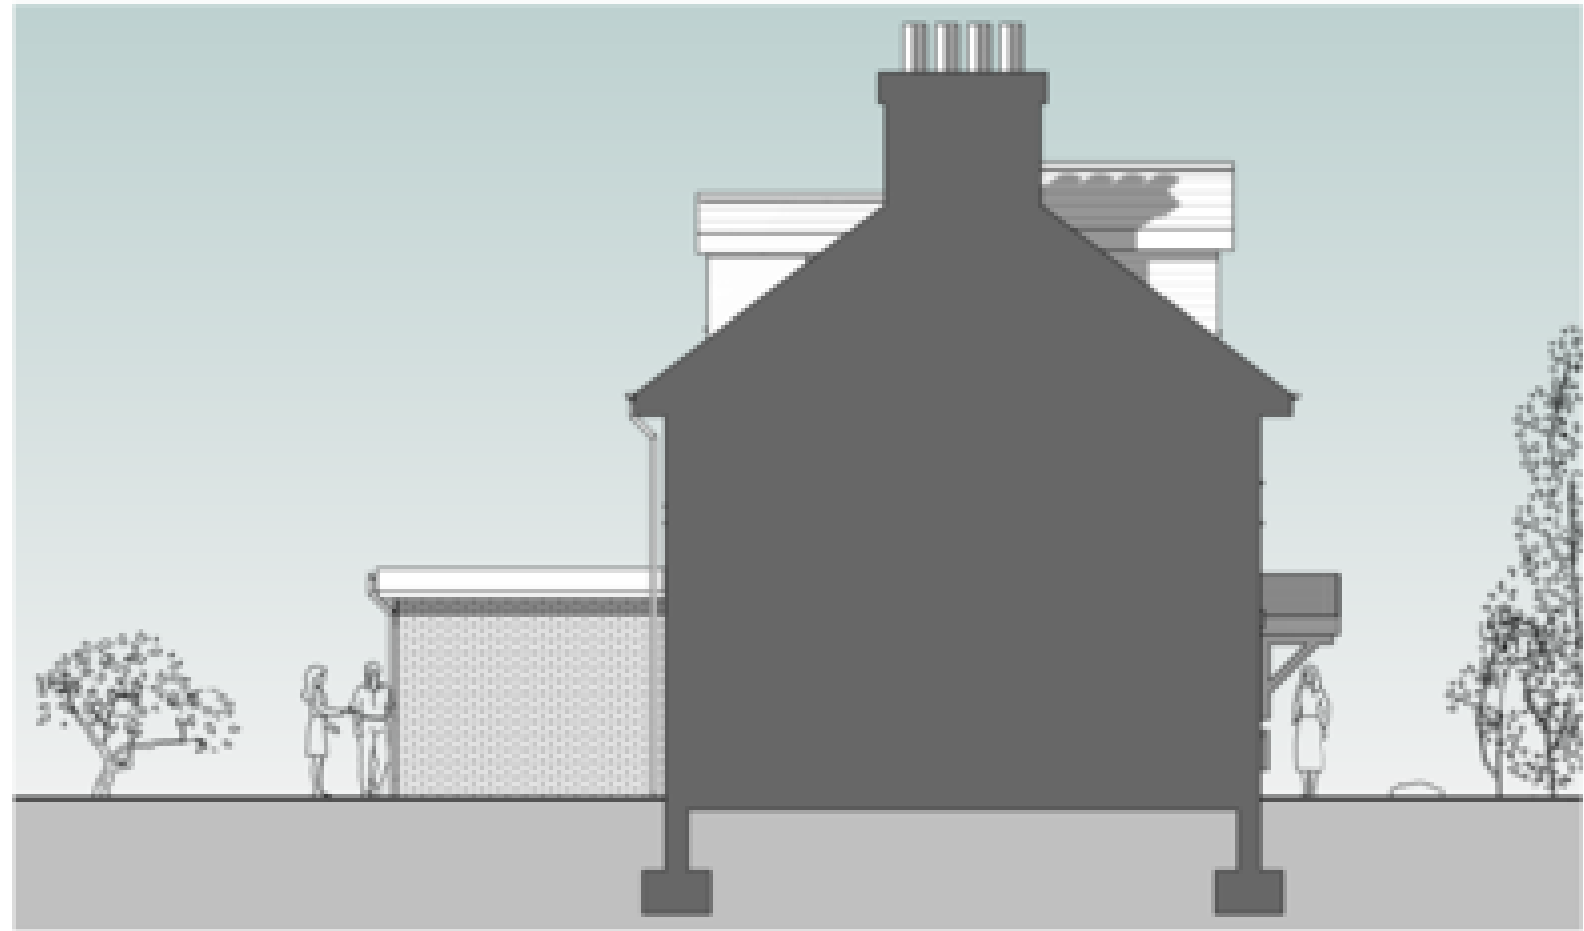

Existing Side Elevation / Section (East)
1 : 100

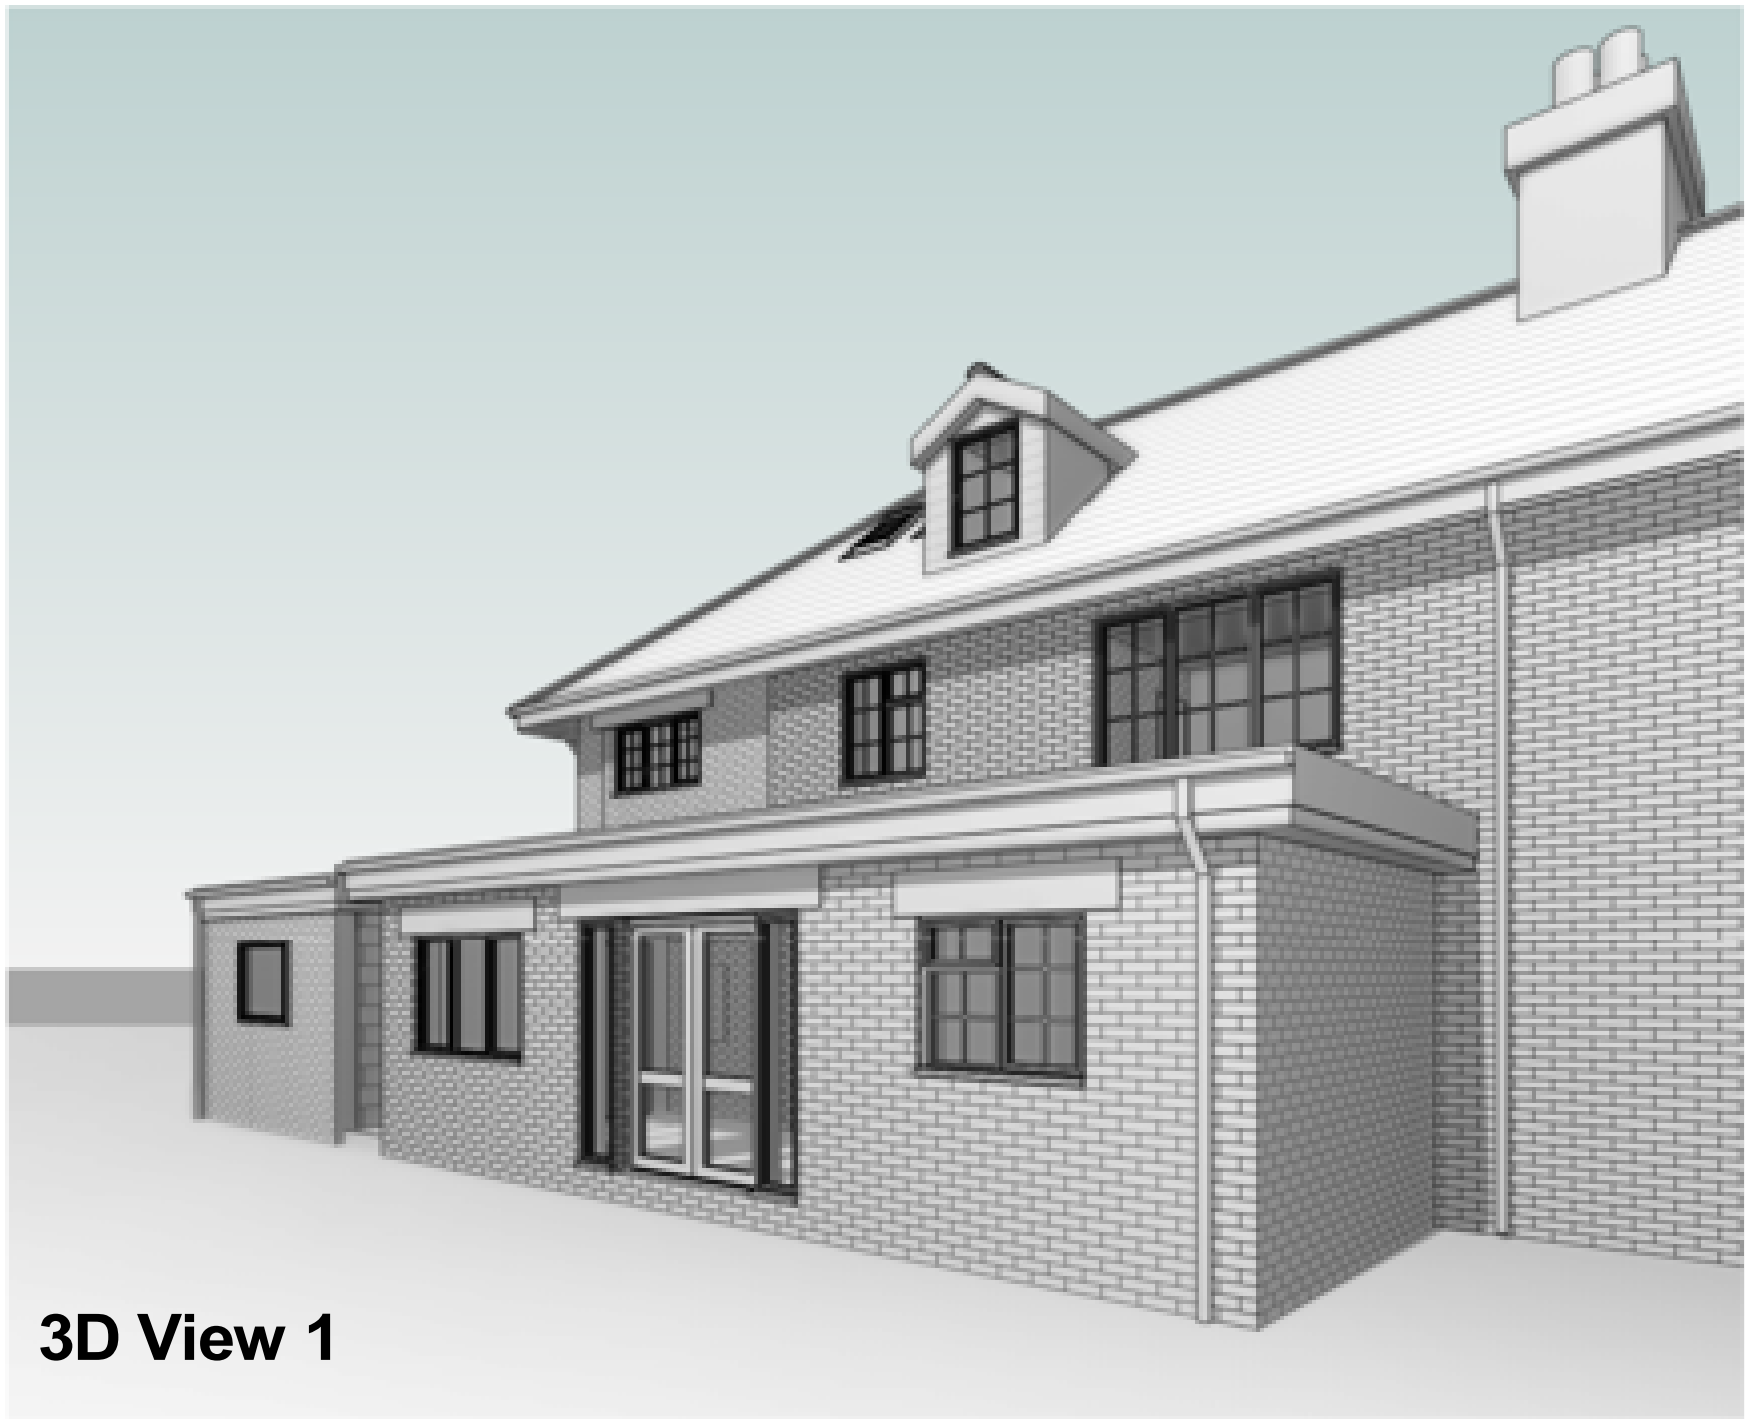

3D View 1



3D View 2

A	Planning Officer feedback	20/10/23	GB
Revision		Date	Initial

PLANNING

All dimensions are to be checked on site and any discrepancies reported to the architect before work commences. Figured dimensions only are to be taken from this drawing. This drawing is to be read in conjunction with all relevant consultants and/or specialists drawings/documents and any discrepancies or variations notified to the architect before work commences. This drawing is copyright and may not be reproduced, wholly or in part, without the consent of the architect.

Scale at 1:100 in meters

0 5 9

CLIENT
Mrs C Carew

Scale : A1: 1 : 100
Date : 18/10/23

Drawn by : GB
Checked by : PSA

TITLE
The Old Post Office, Allbrook, SO50 4LT
Elevations as Existing

Drawing No: 23-016-103

Revision: A

The Old Post Office, Station Road
Wickham, PO17 5JA
T: 01329 62405
e: office@axismail.co.uk
w: axisarchitecture.co.uk