



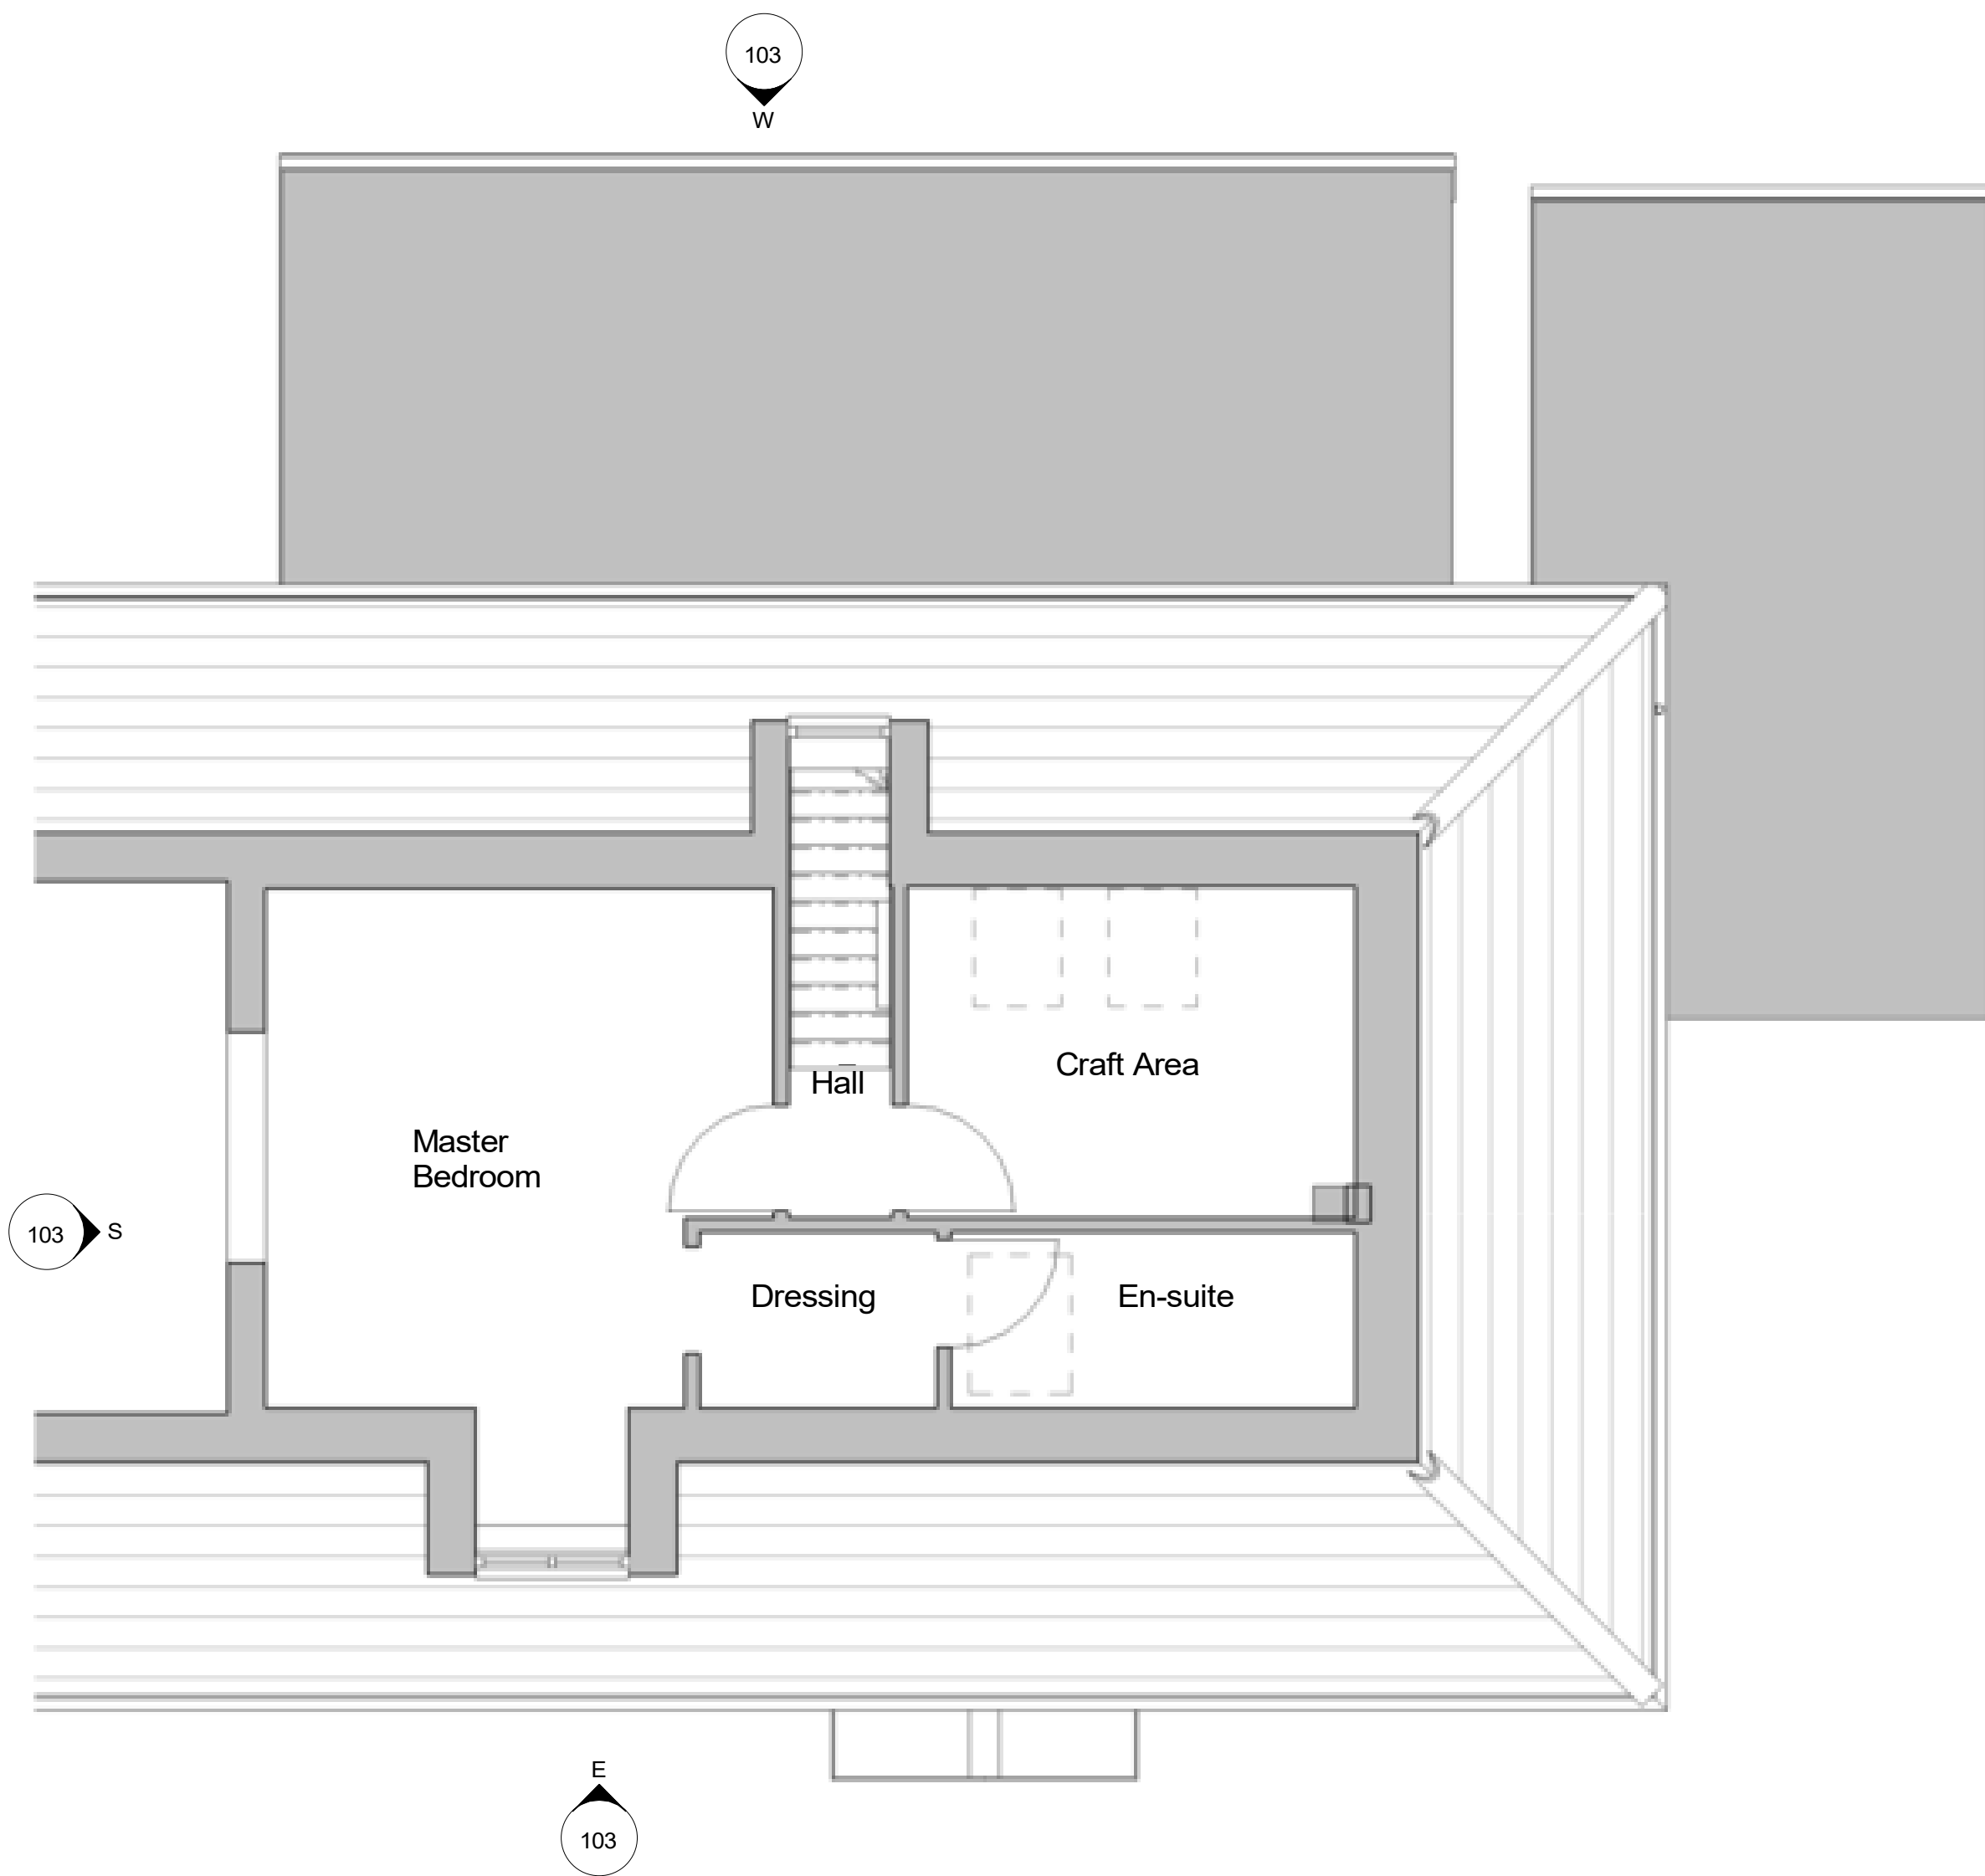

Loft - Existing
1 : 50

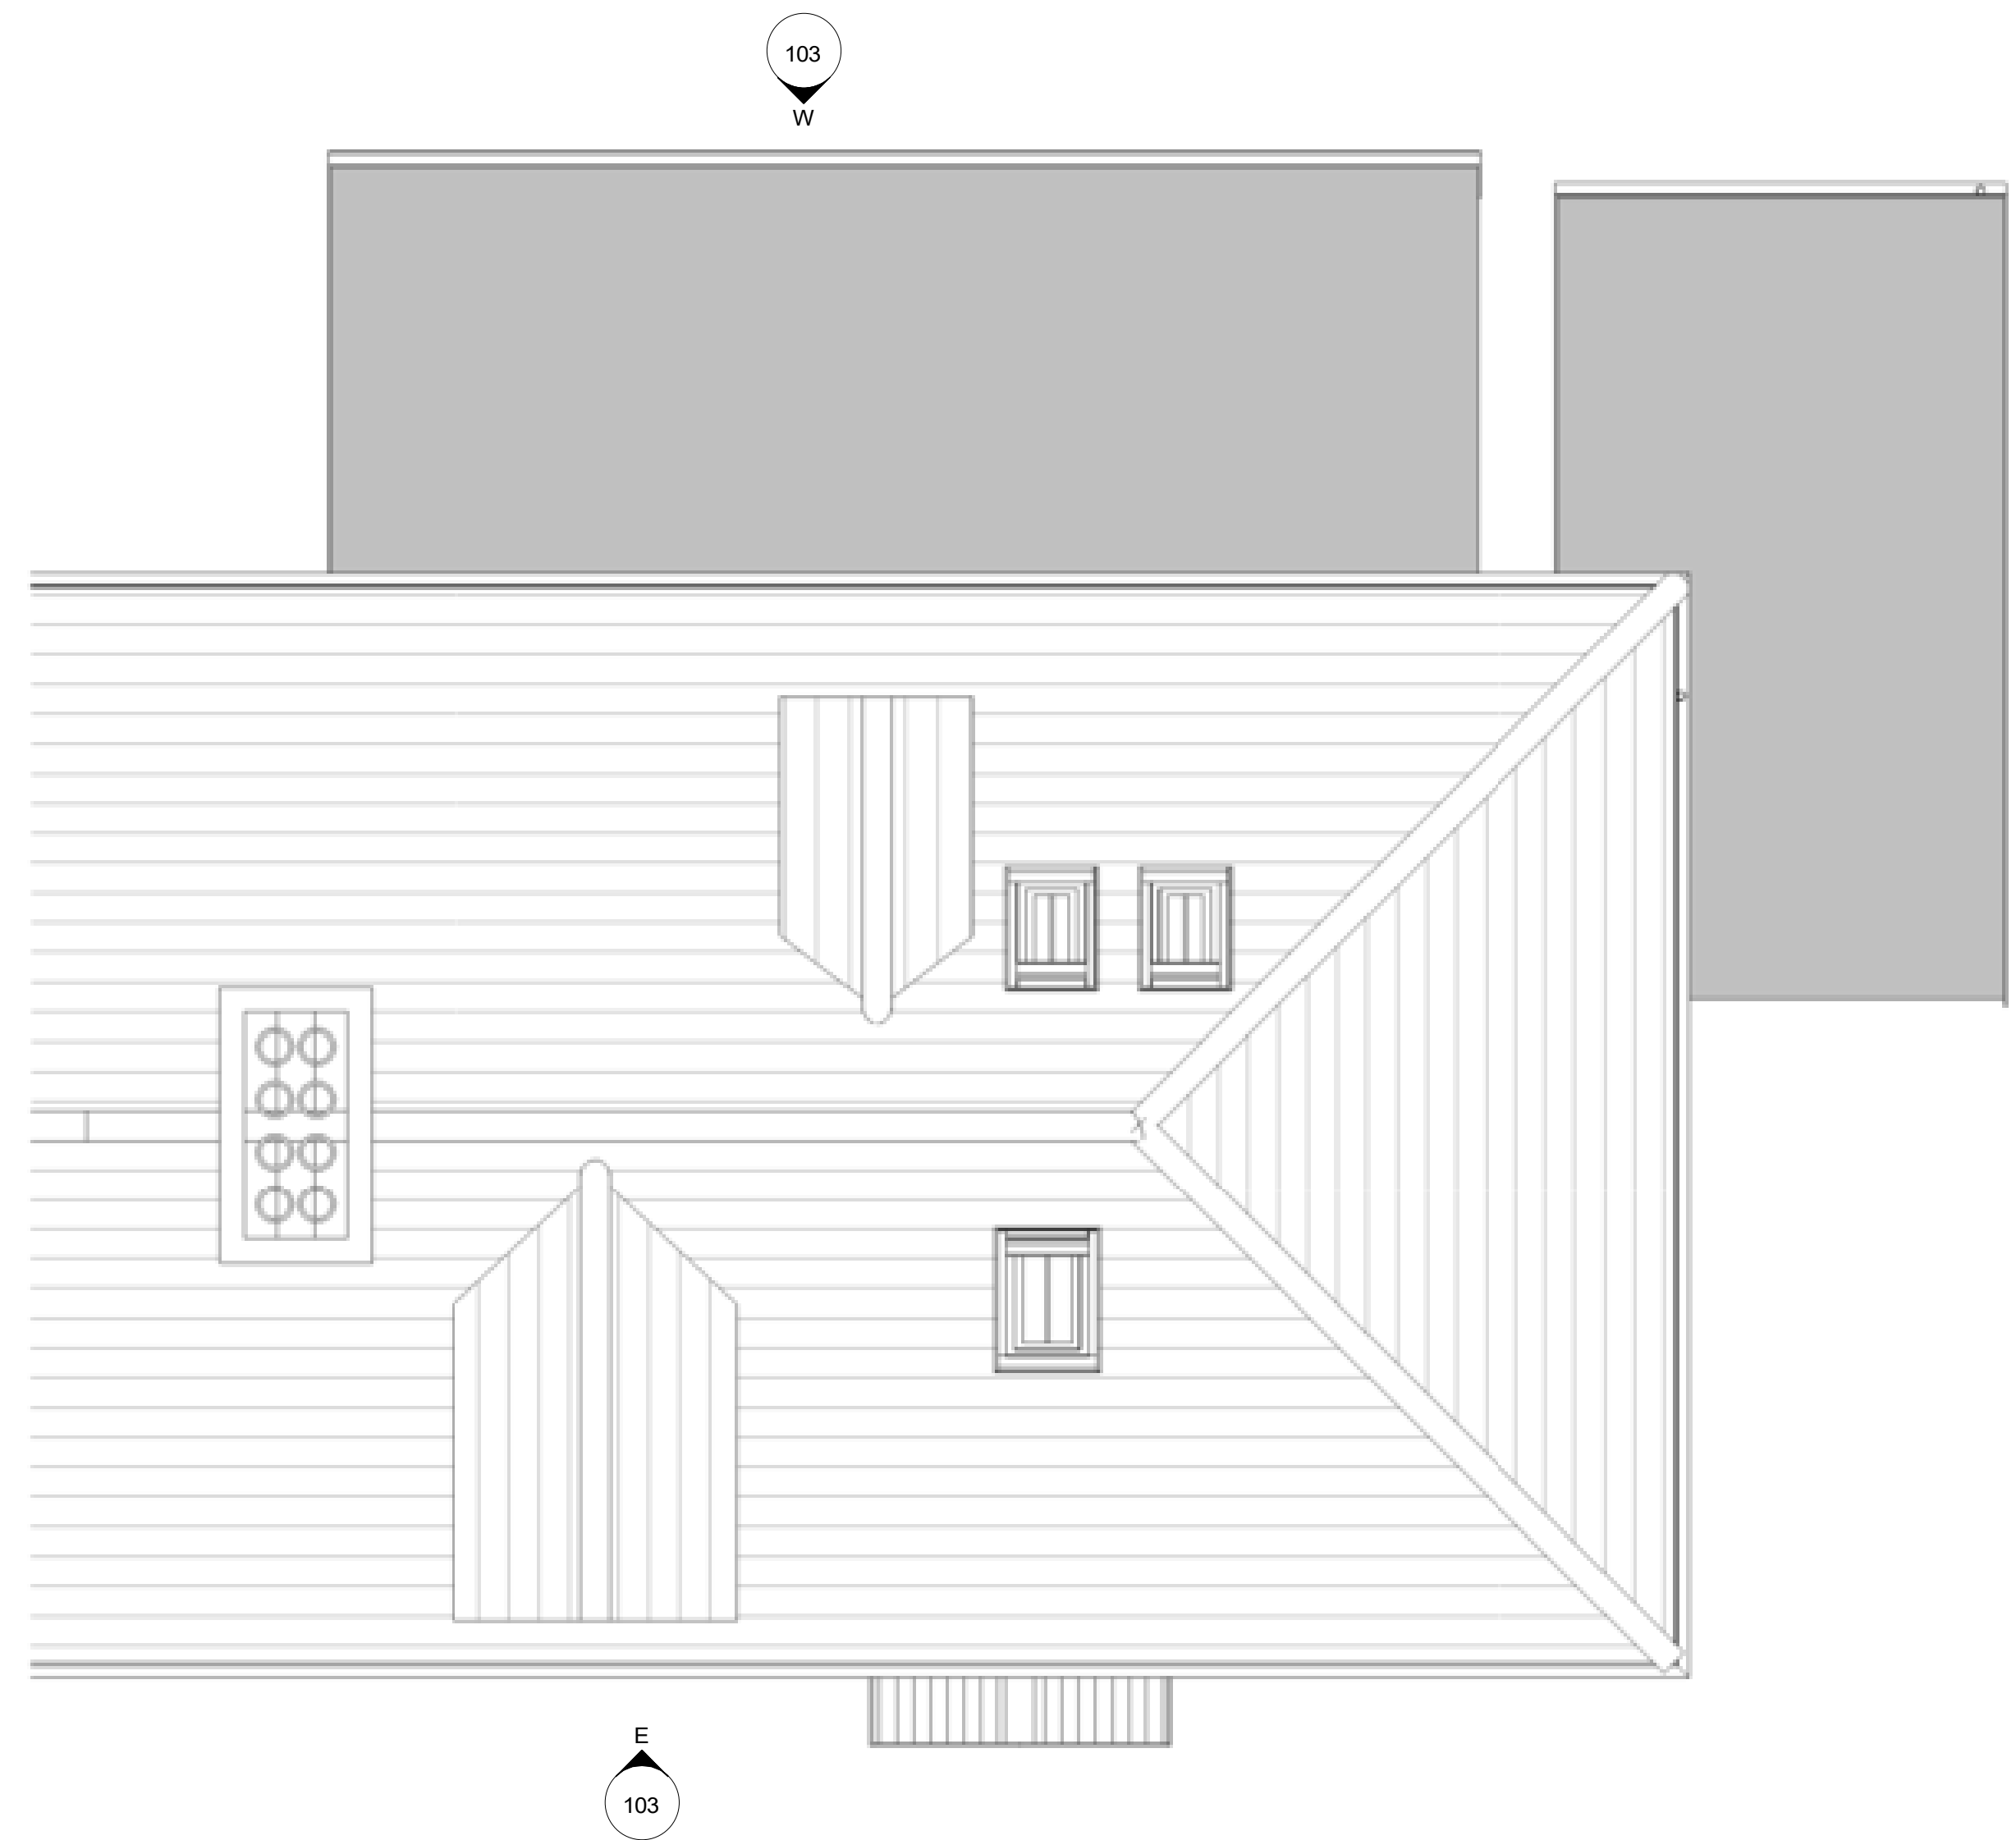

Roof Plan - Existing
1 : 50

Revision	Date	Initial
E	20/10/23	GB
D	14/07/23	MC
C	02/06/23	MC
B	18/05/23	MC
A	05/05/23	GB

PLANNING

Scale at 1:50 in meters
0 2.5 4.5

All dimensions are to be checked on site and any discrepancies reported to the architect before work commences. Figured dimensions only are to be taken from this drawing. This drawing is to be read in conjunction with all relevant consultants and/or specialists drawings/documents and any discrepancies or variations notified to the architect before work commences. This drawing is copyright and may not be reproduced, wholly or in part, without the consent of the architect.

CLIENT
Mrs C Carew

Scale @ A1: 1 : 50
Date : 18/10/23

Drawn by : MC
Checked by : GB

TITLE
The Old Post Office, Allbrook, SO50 4LT
Plans as Existing

Drawing No: 23 - 016 - 102

Revision: E

The Old Post Office, Station Road
Wickham, PO17 5JA
T: 01329 62405
e: office@axismail.co.uk
w: axisarchitecture.co.uk

