





Proposed Front Elevation (North)
1 : 100



Proposed Rear Elevation (South)
1 : 100

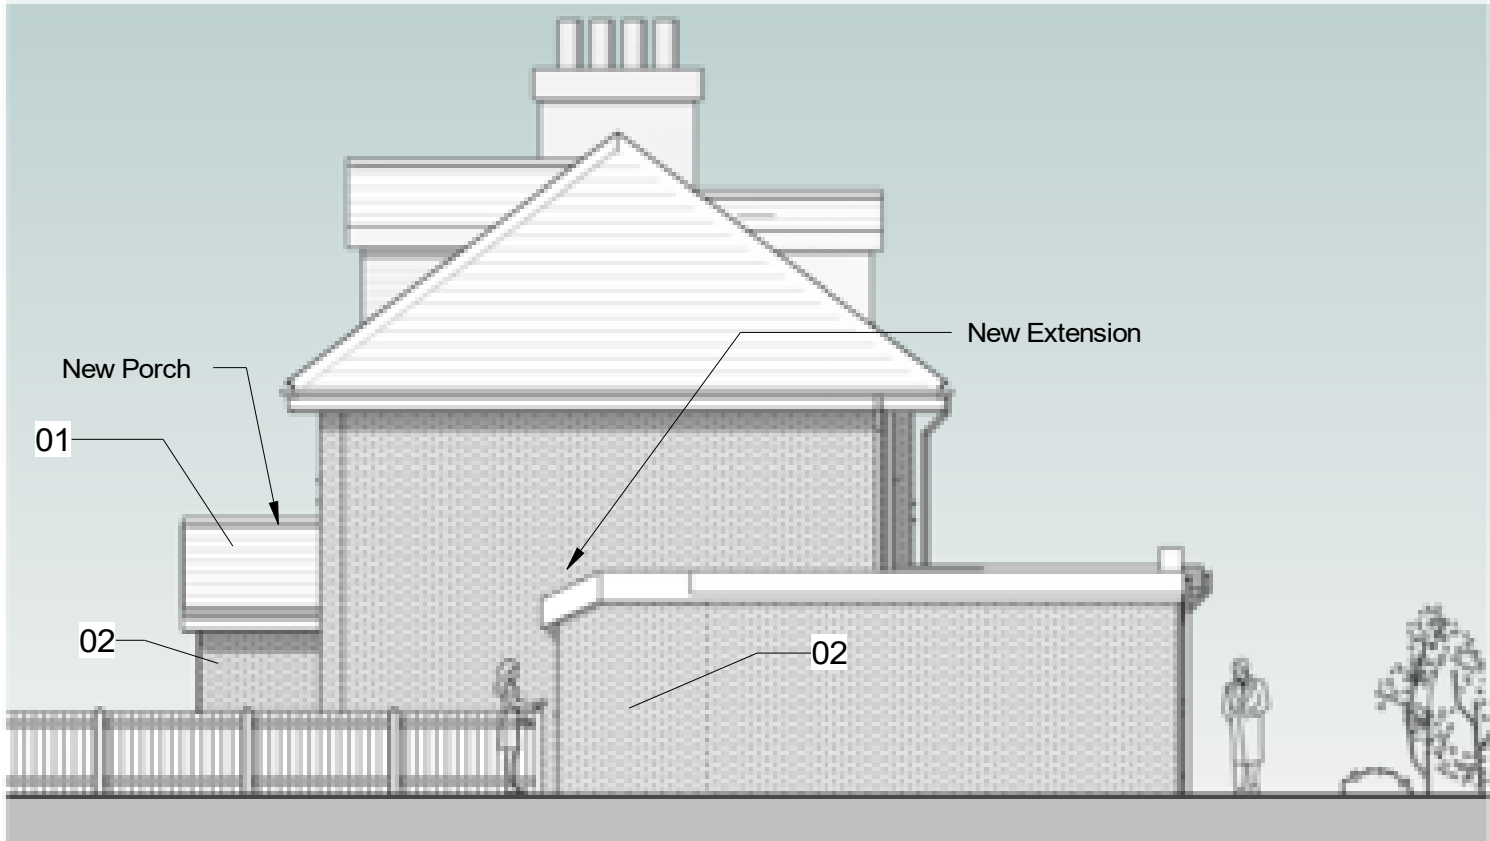


Proposed Side Elevation (West)
1 : 100

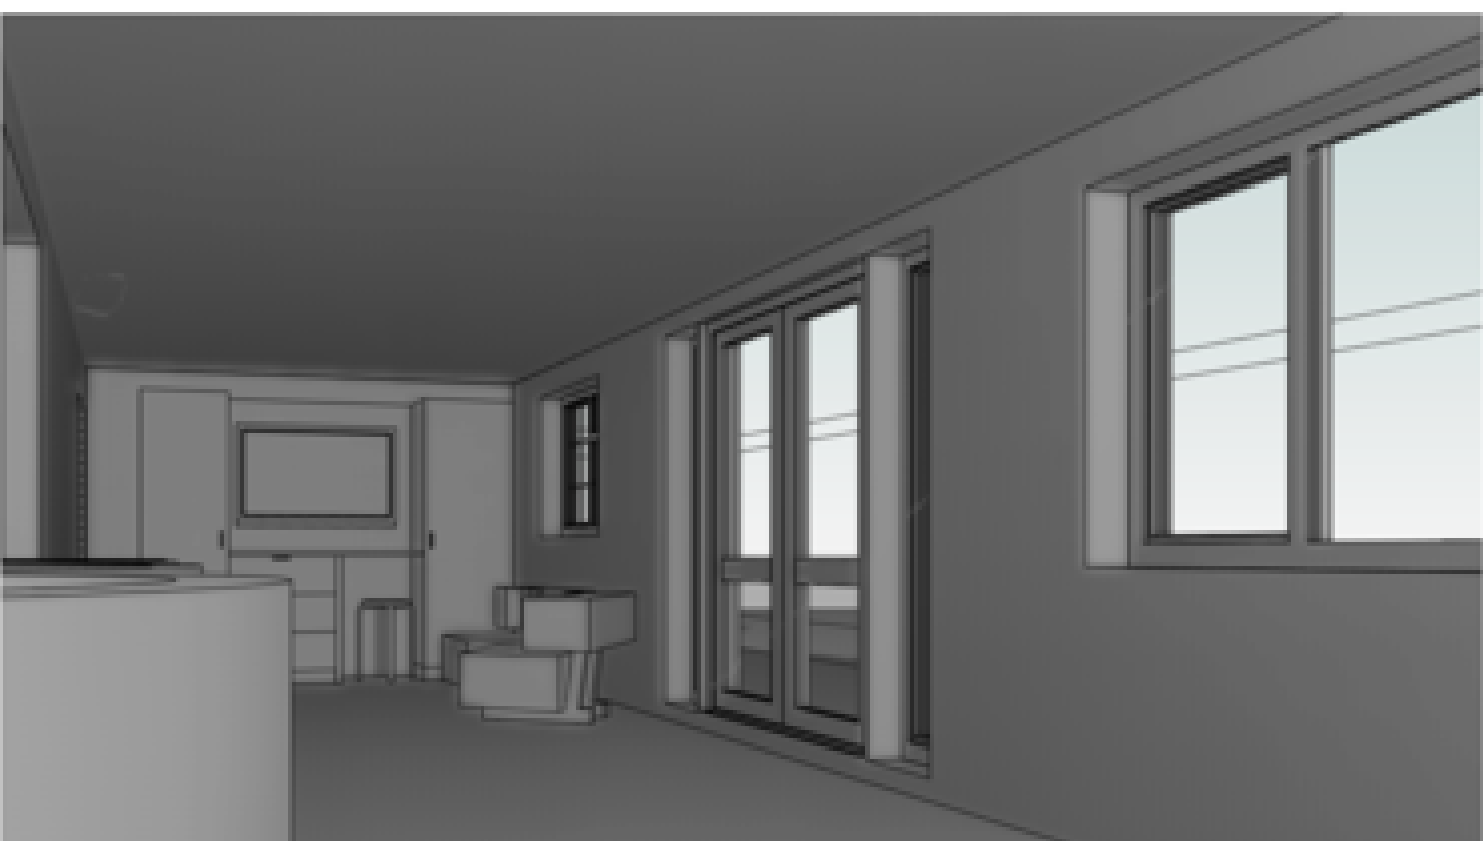


Family Room


- Material Schedule**
- 01 - Roof to match existing
 - 02 - Brickwork to match existing
 - 03 - Windows to match existing white UPVC
 - 04 - Composite door
 - 05 - Composite glazed door
 - 06 - Black UPVC Gutter and Downpipe

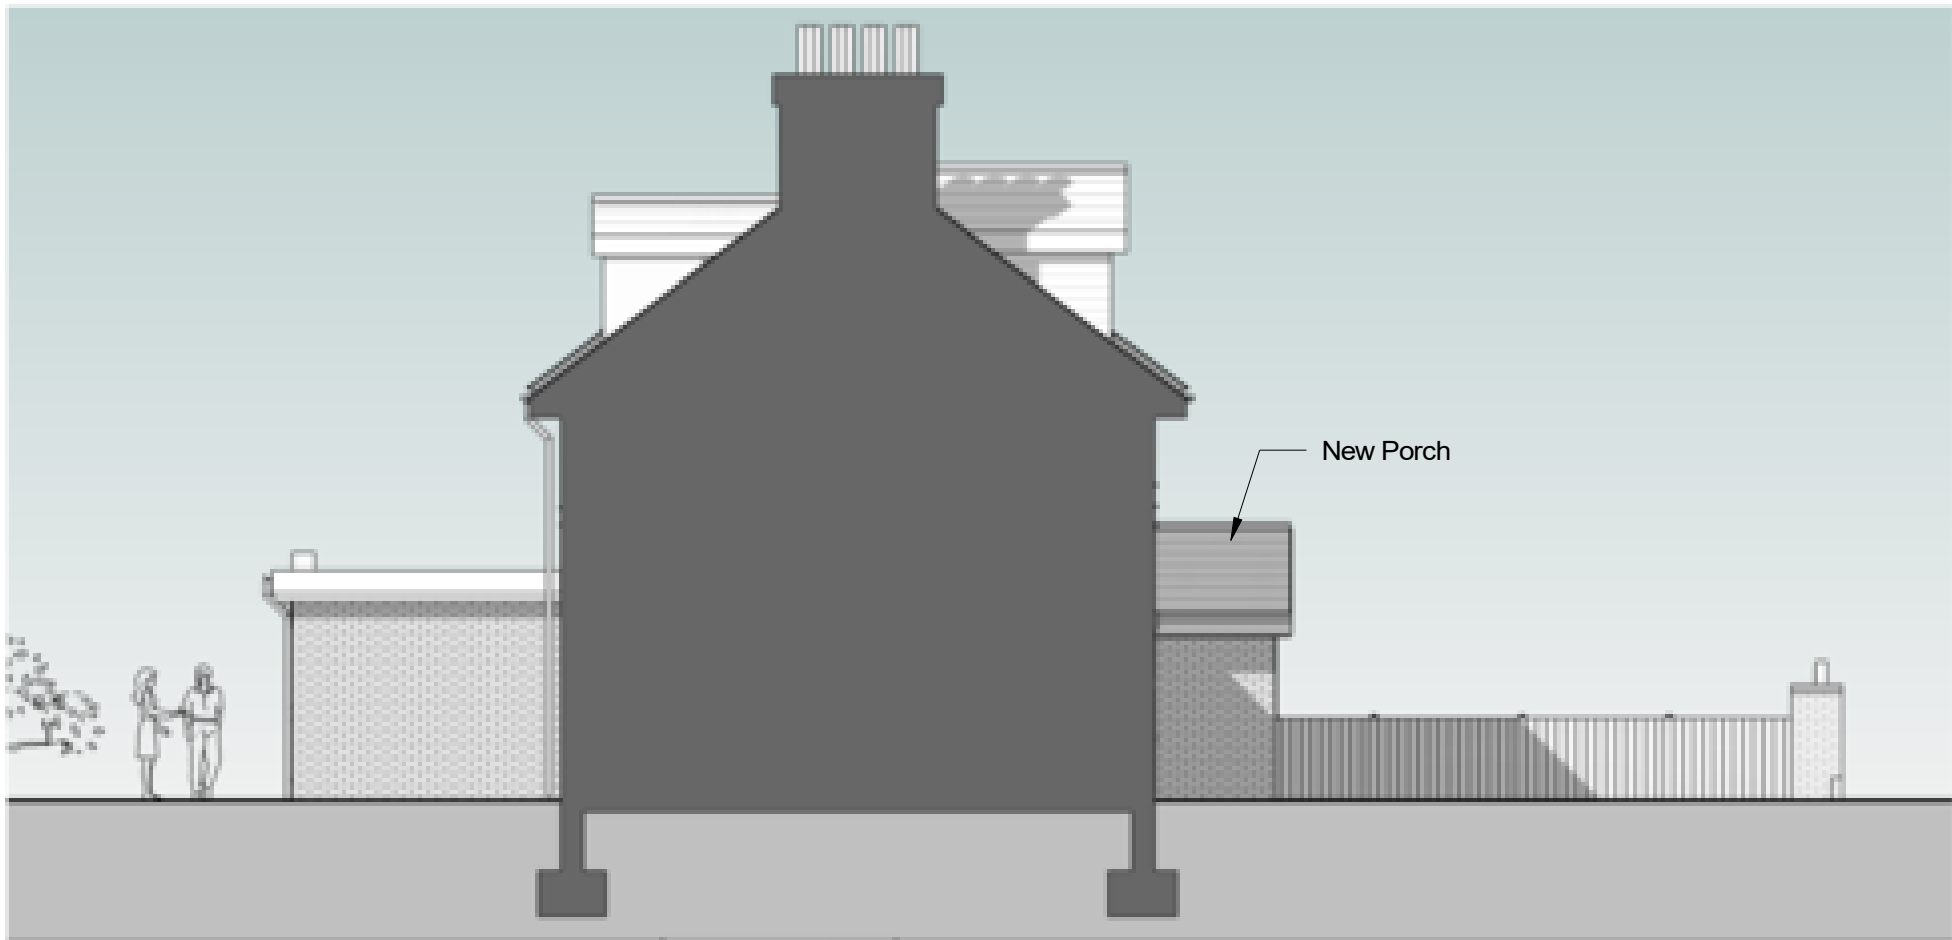

Proposed Side Elevation / Section (East)
1 : 100

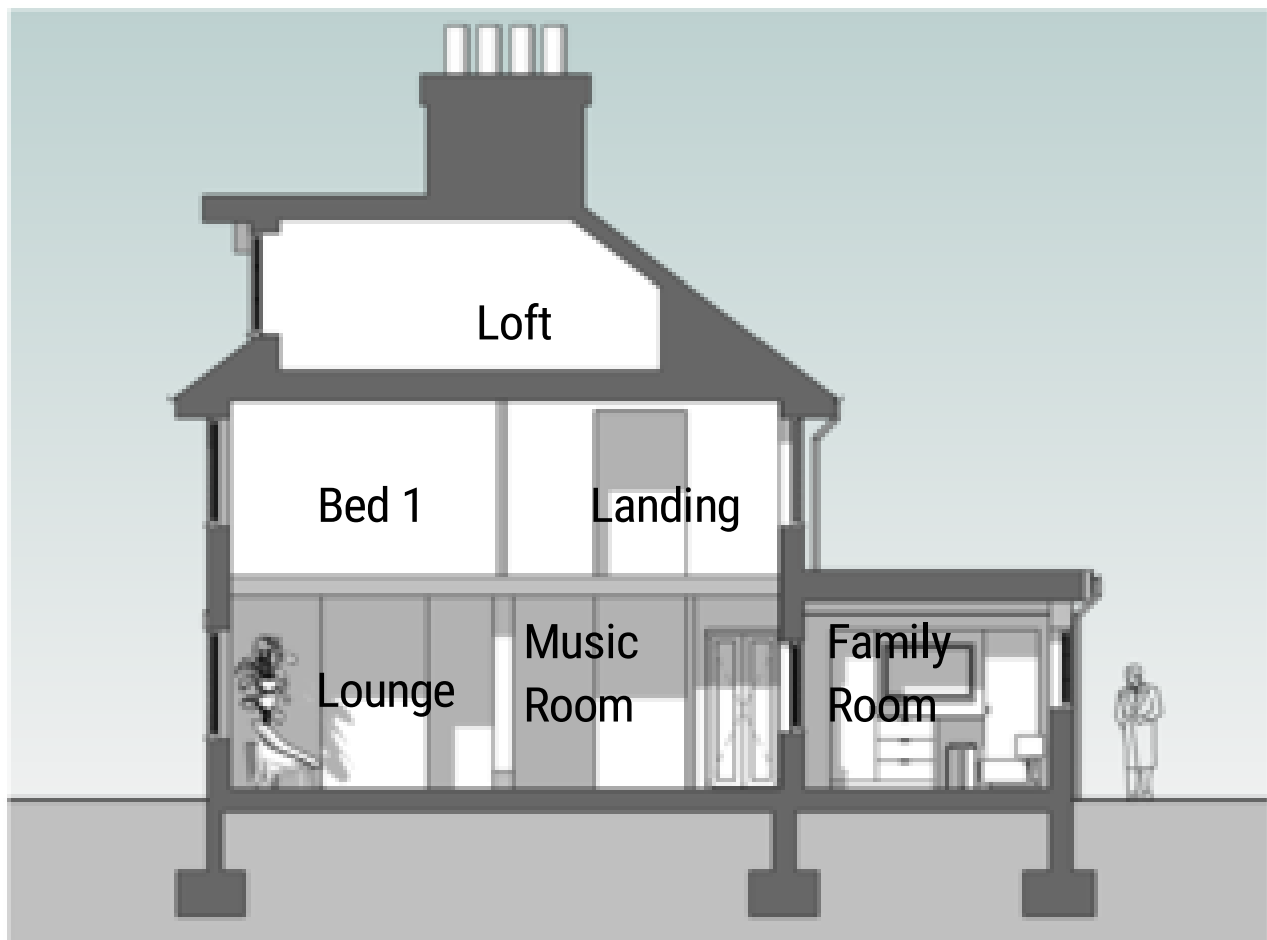

Proposed Section A
1 : 100

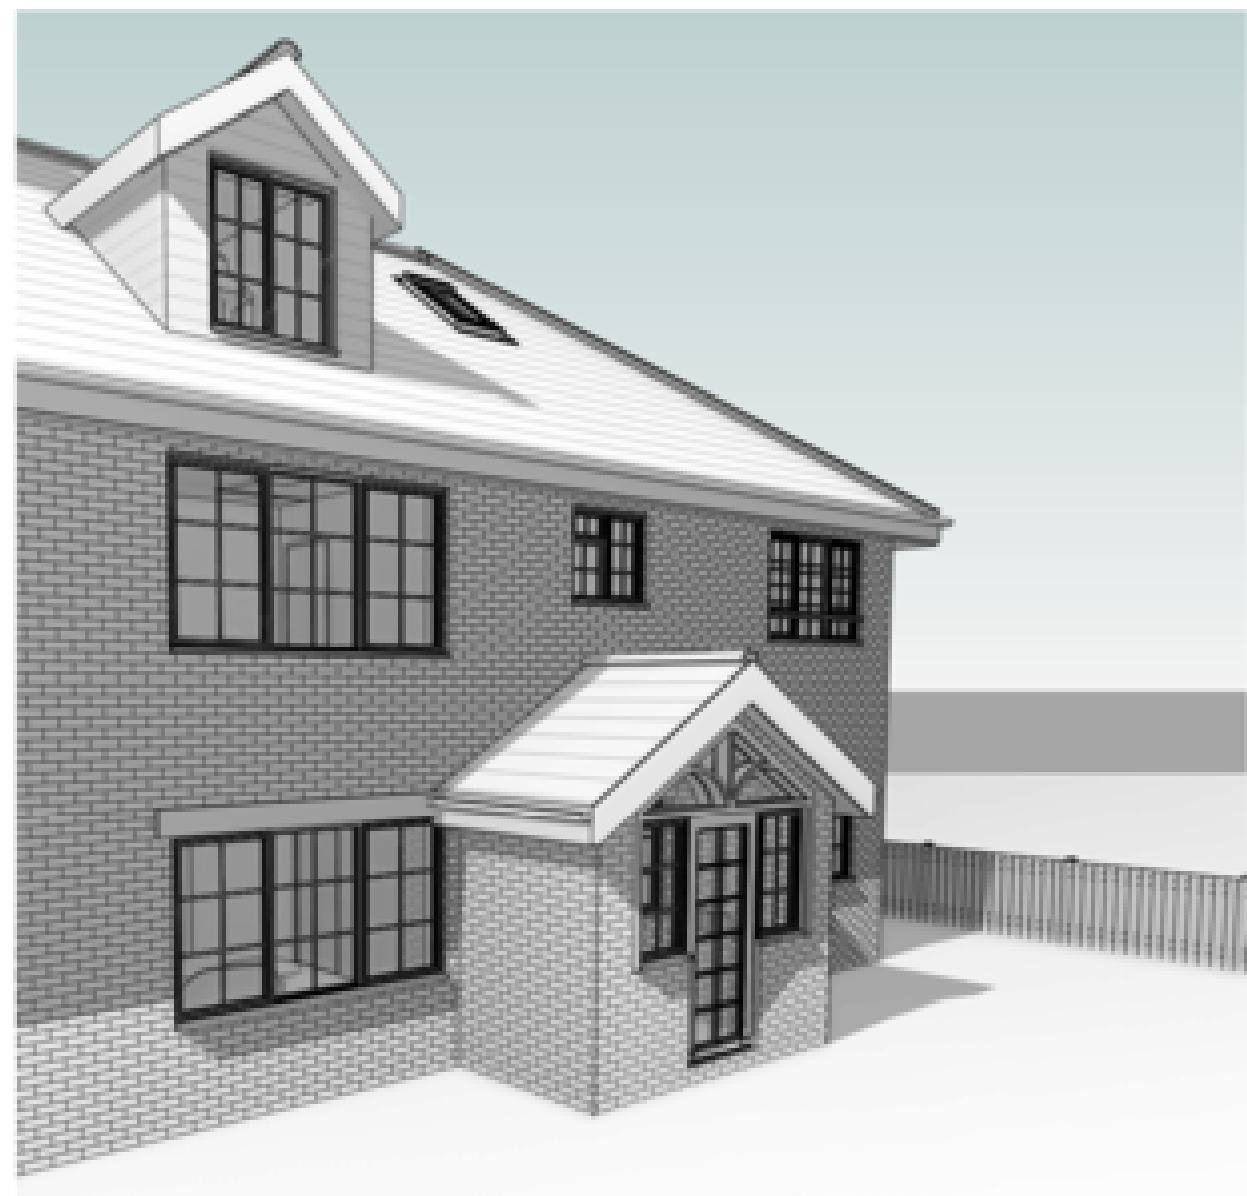


Front View



Side View




Rear View

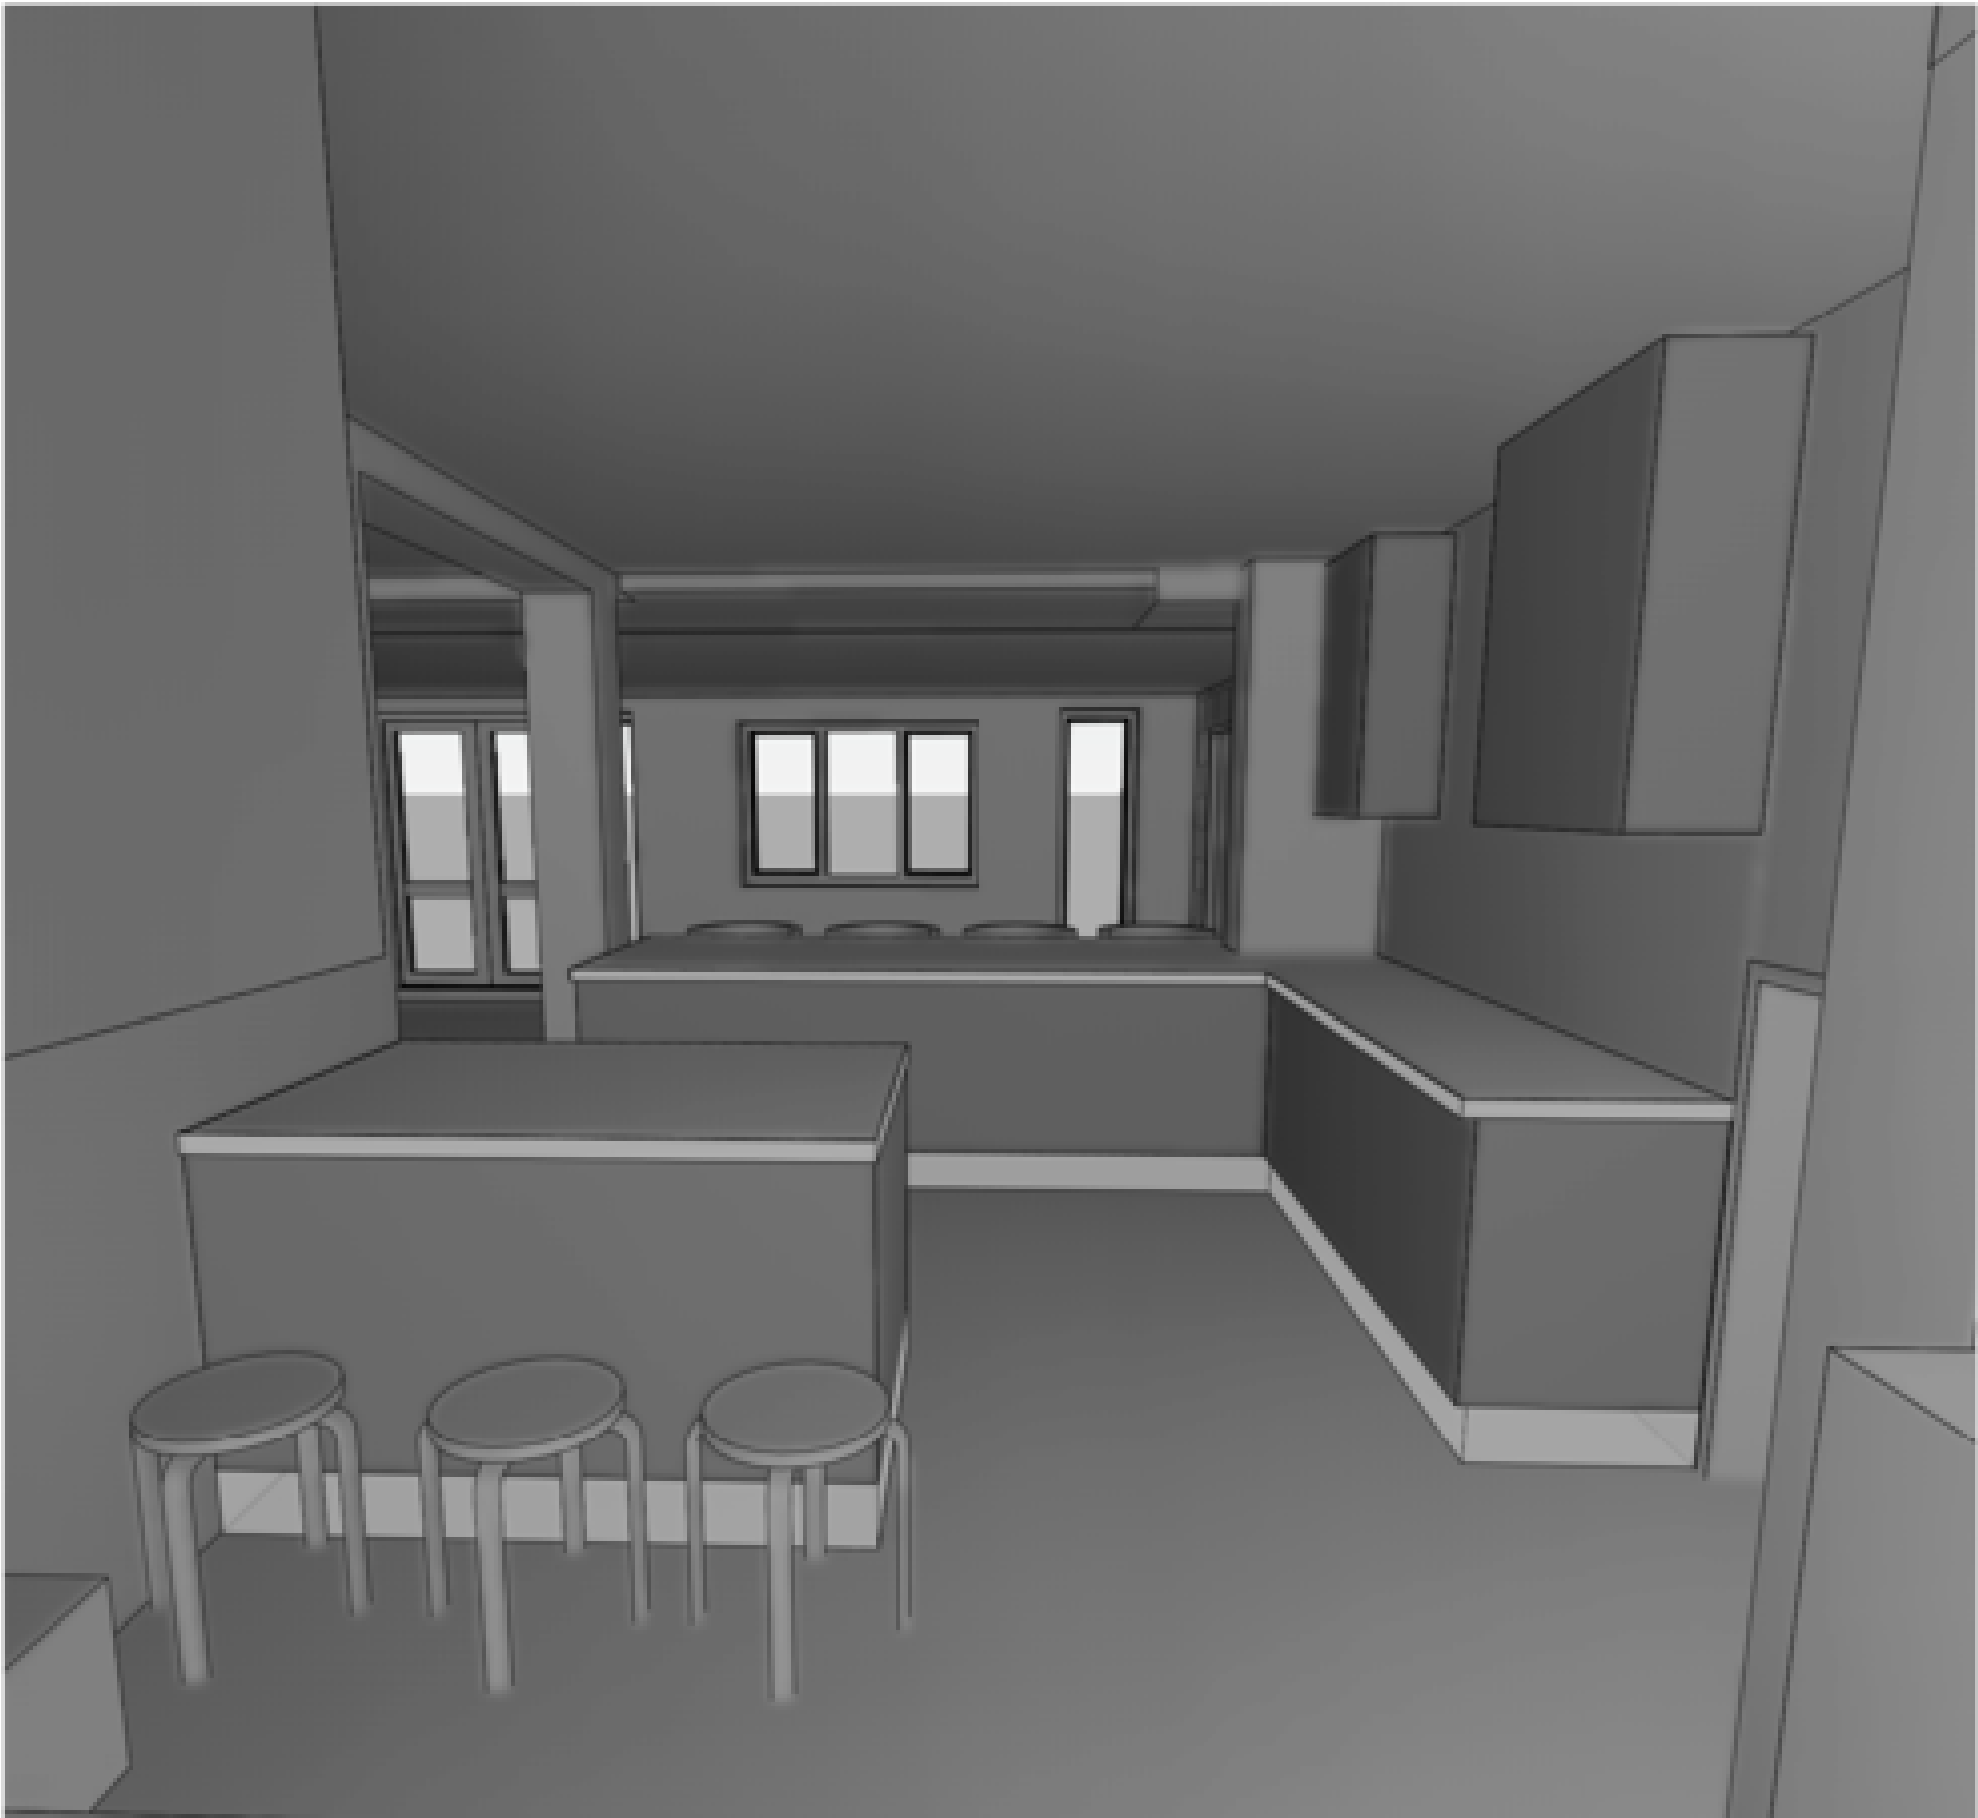

Kitchen

Revision	Date	Initial
D	20/10/23	GB
C	02/06/23	MC
B	18/05/23	MC
A	05/05/23	GB

PLANNING

 

CLIENT
Mrs C Carew

Scale : A1:As indicated
Date : 18/10/23

Drawn by : LR
Checked by : GB

TITLE
The Old Post Office, Allbrook, SO50 4LT
Elevations as Proposed

Drawing No: 23-016-115

Revision: D

The Old Post Office, Station Road
Wickham, PO17 5JA
T: 01292 822405
e: office@axismail.co.uk
w: axisarchitecture.co.uk

