



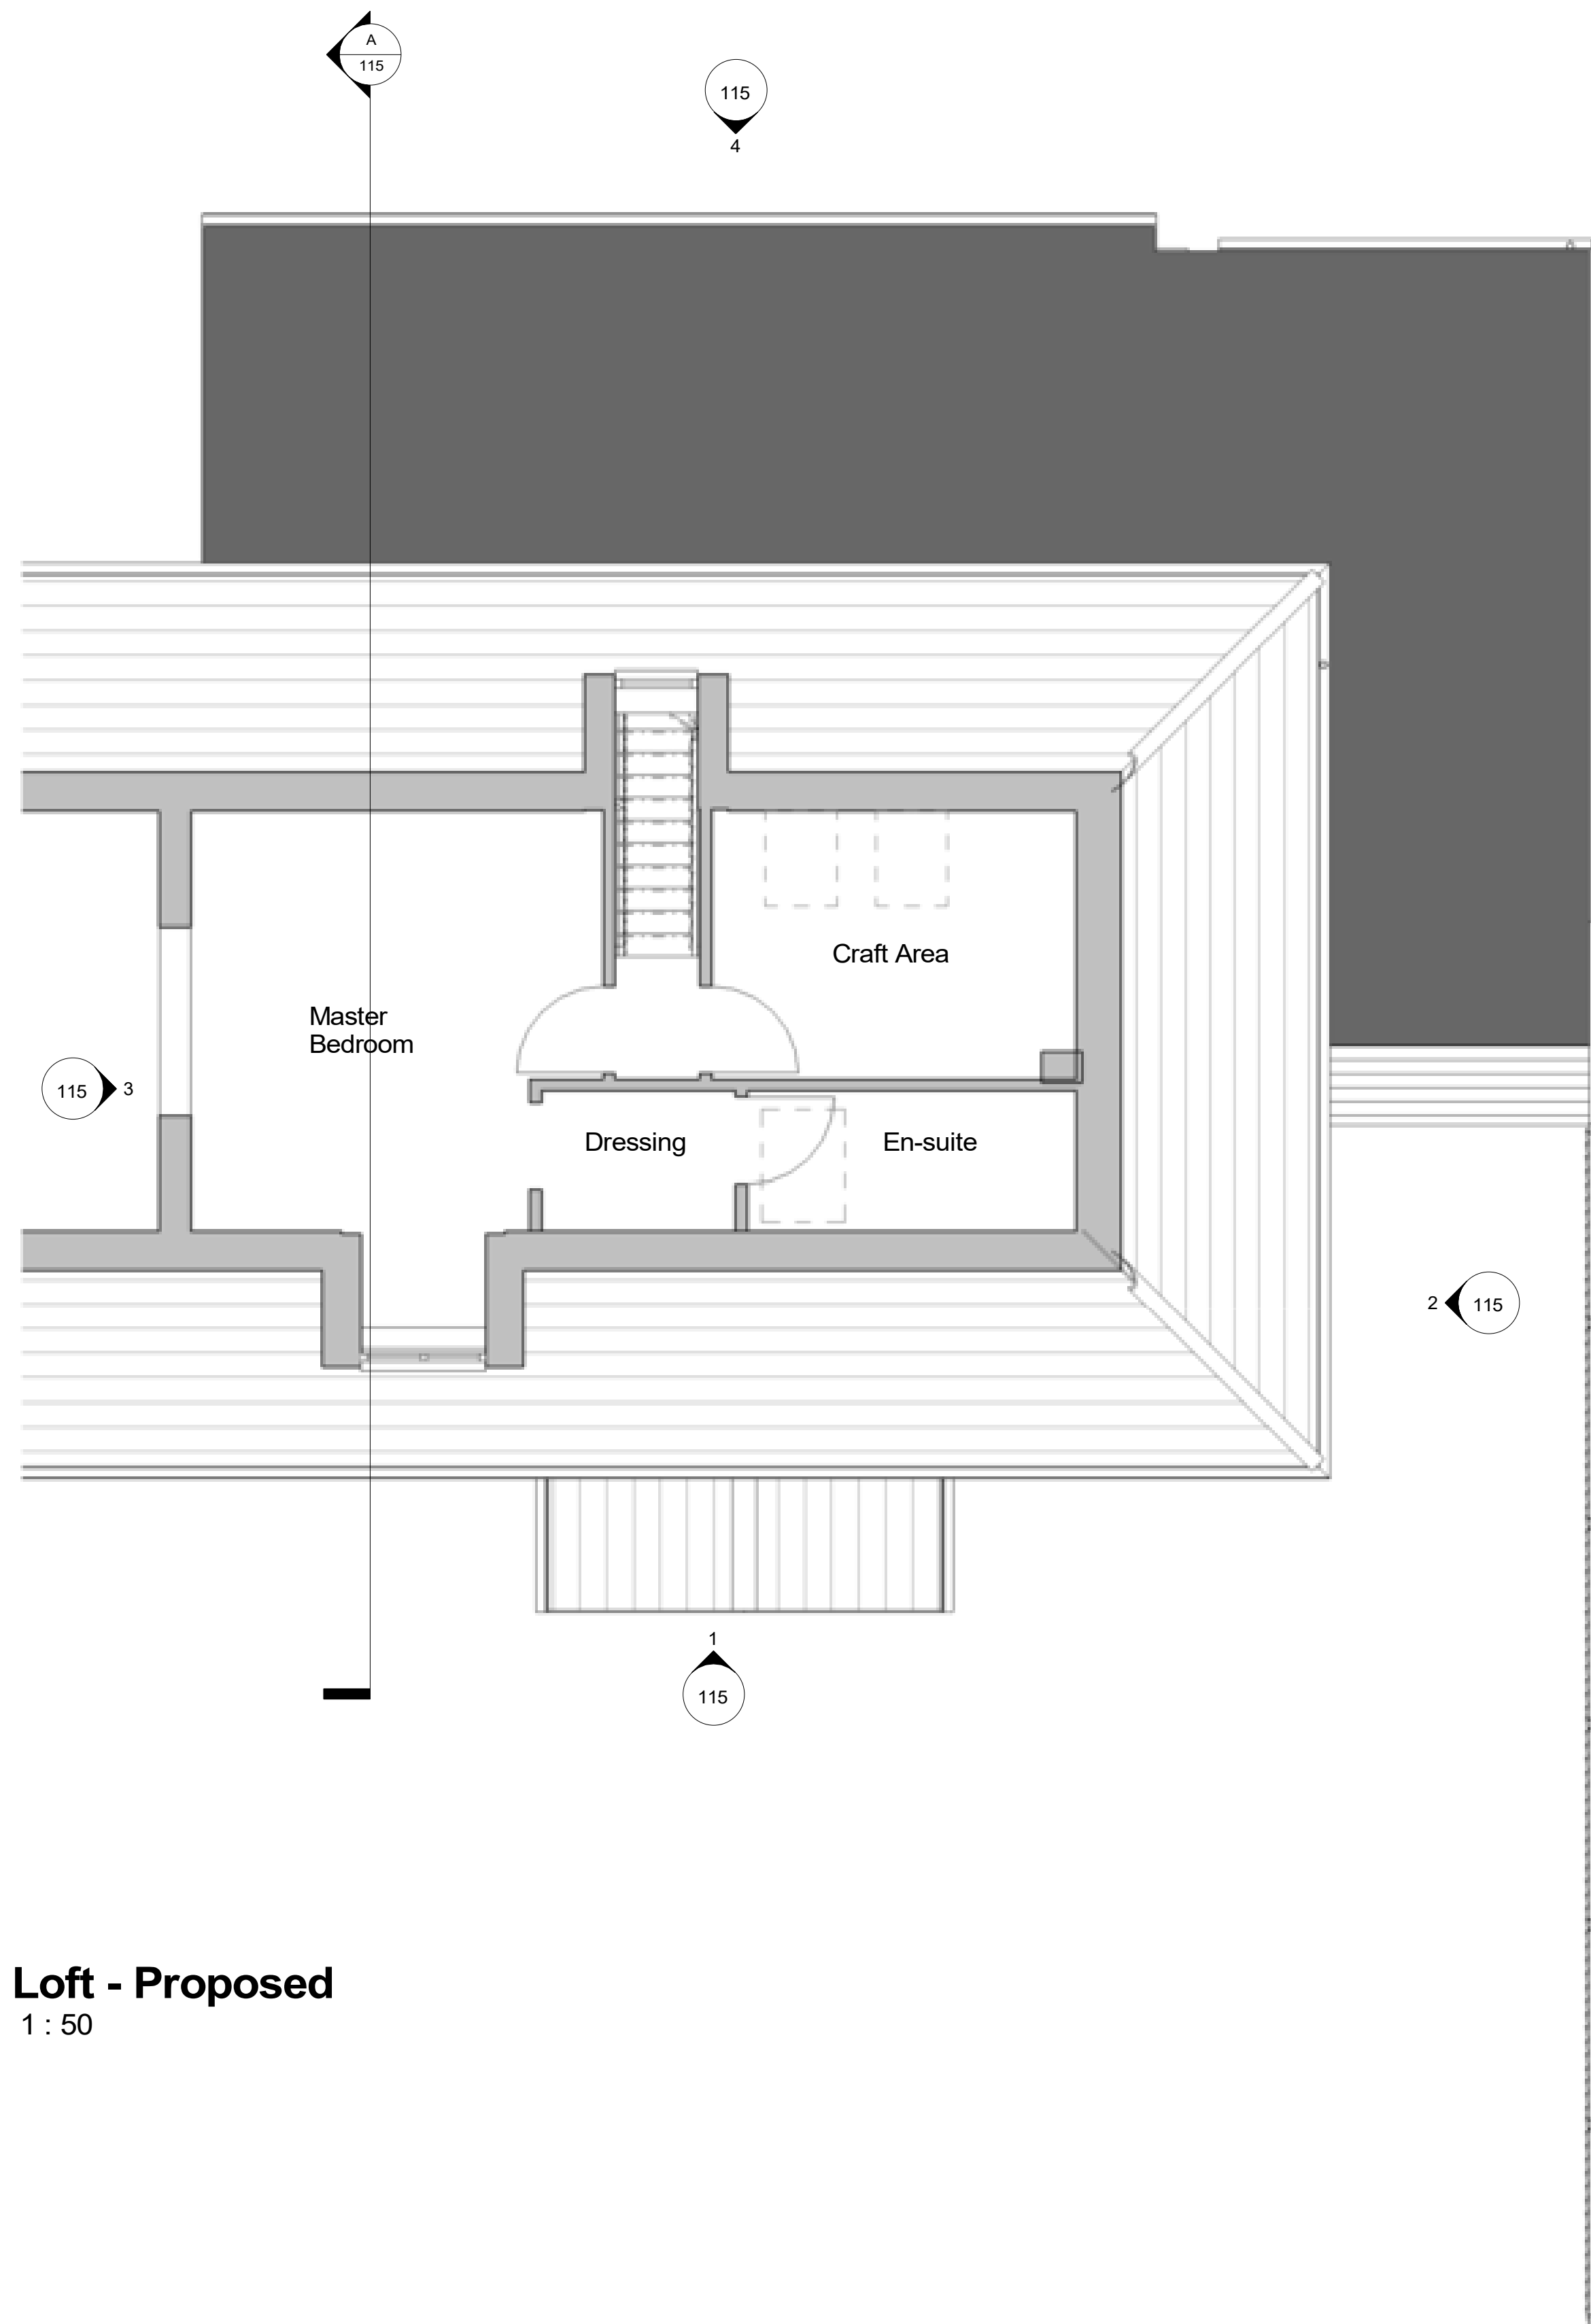

Loft - Proposed
1 : 50

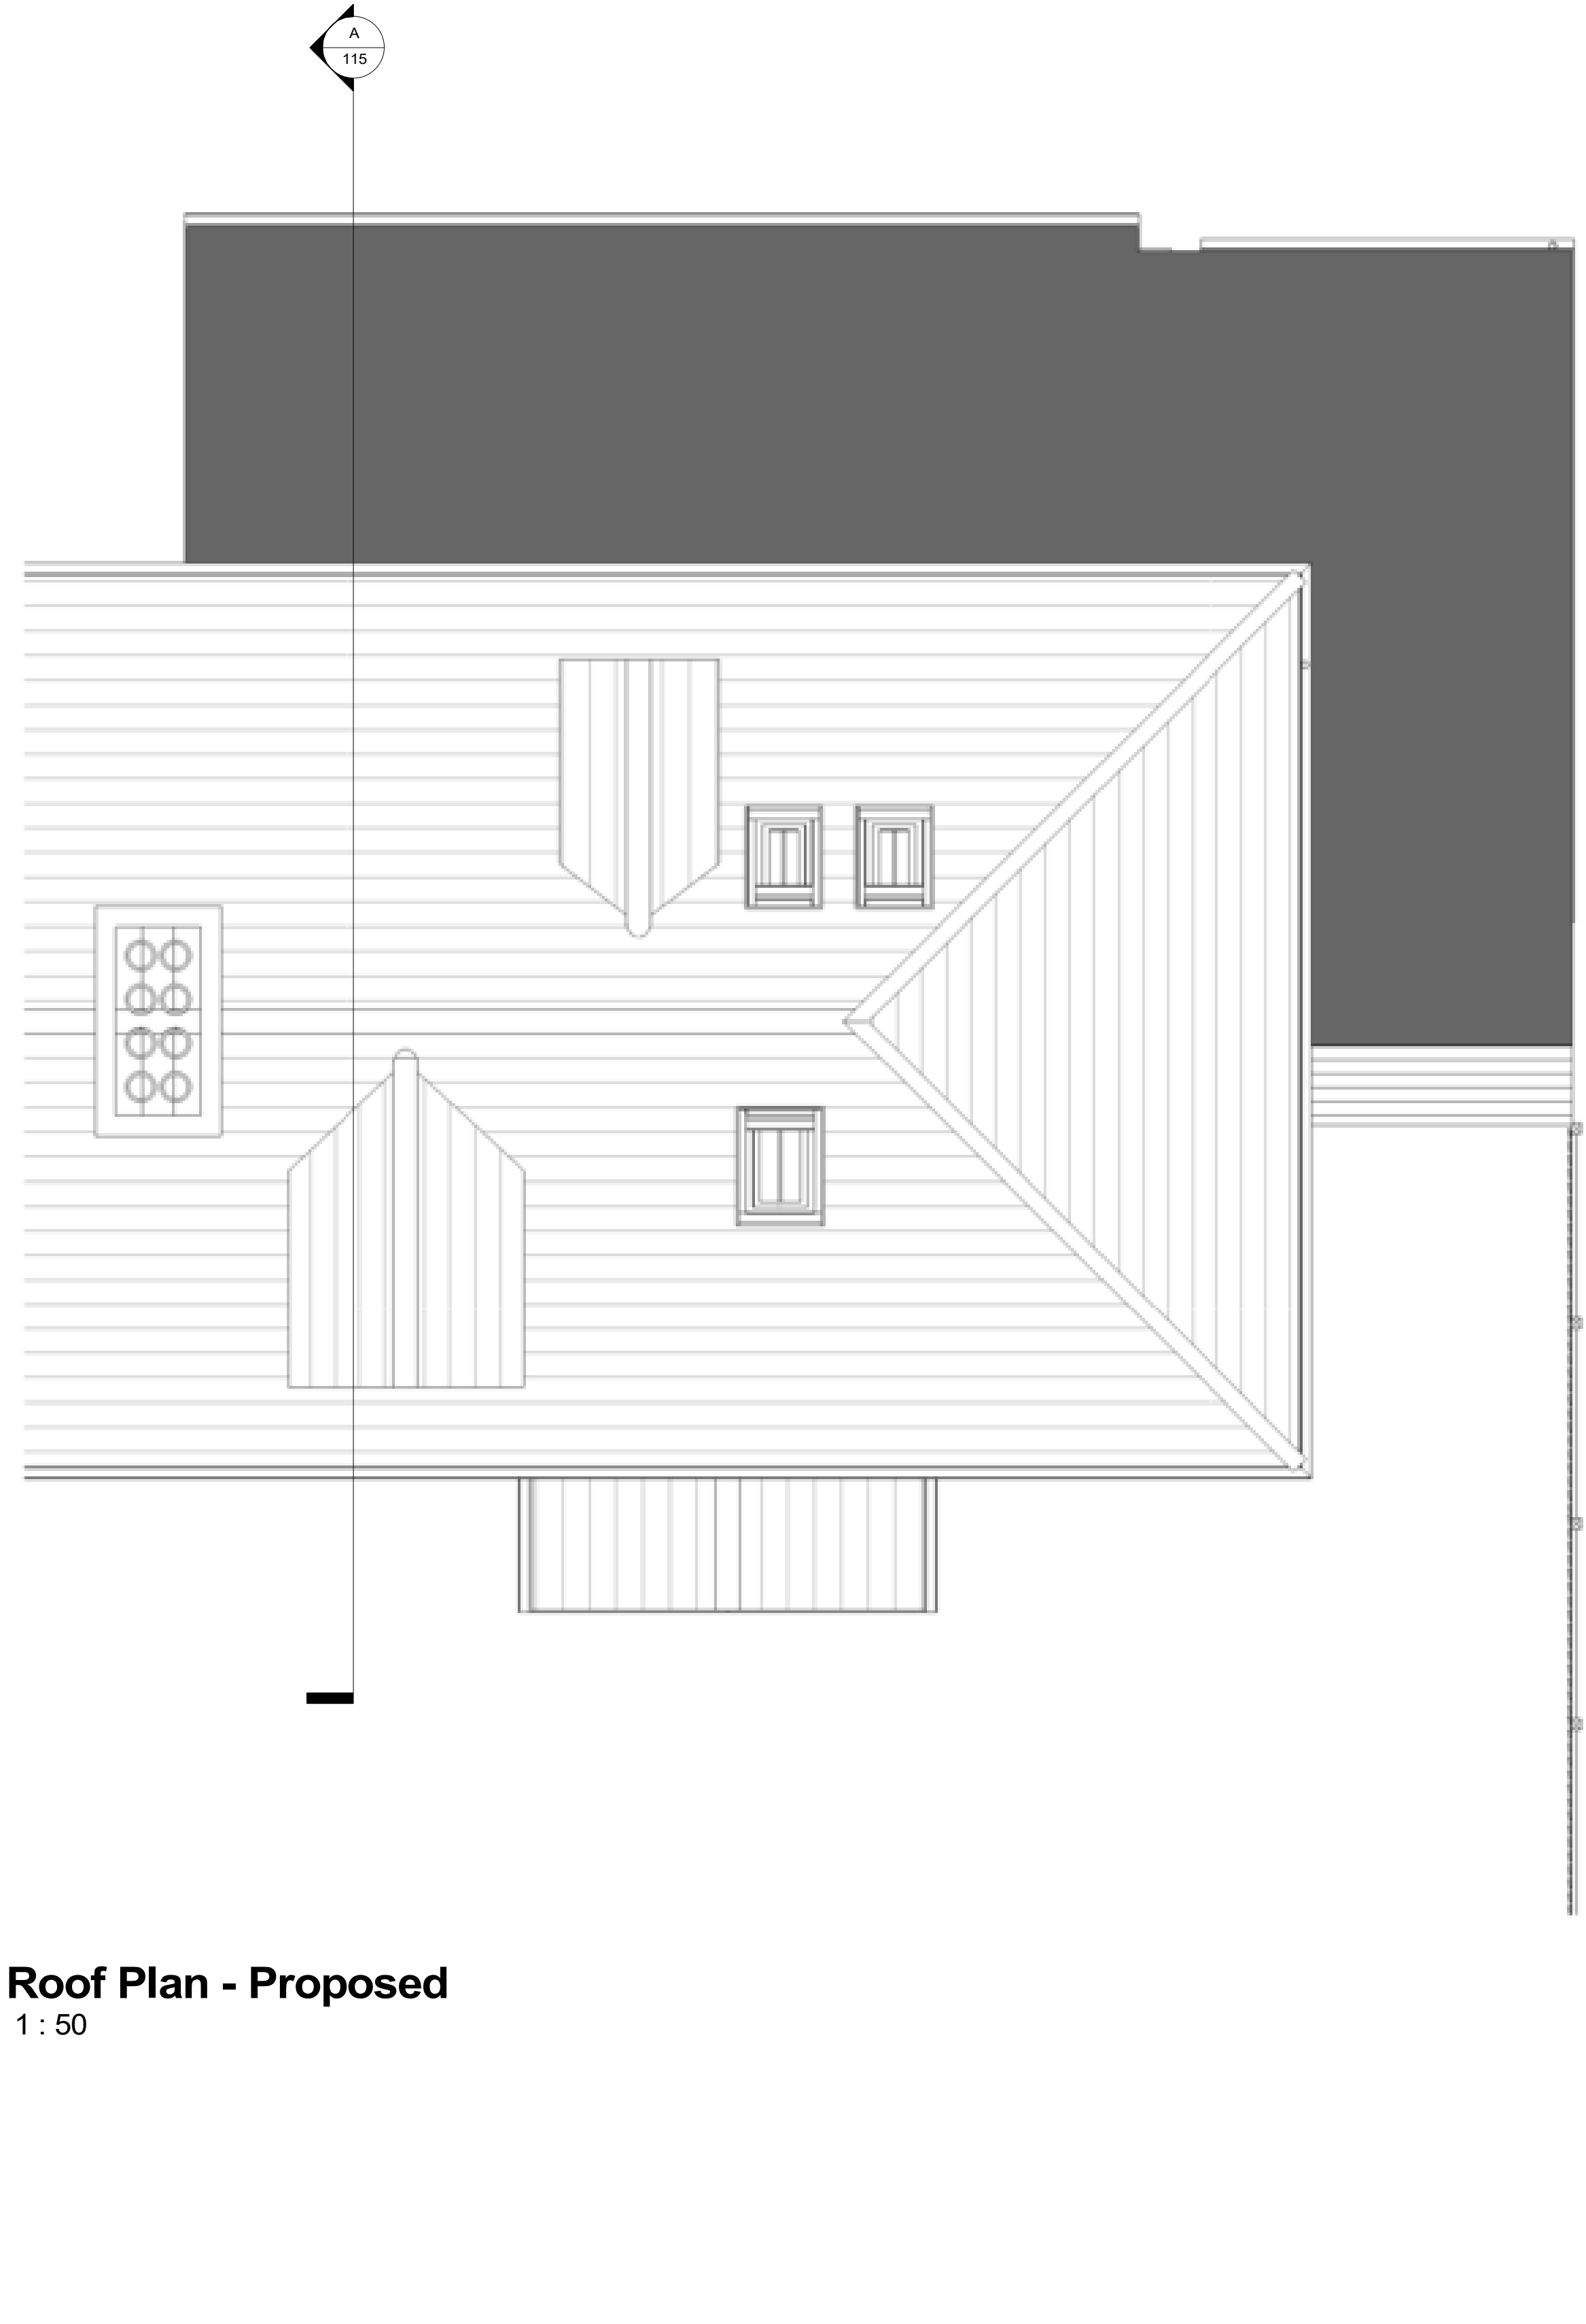

Roof Plan - Proposed
1 : 50

Revision	Date	Initial
E	20/10/23	GB
D	14/07/23	MC
C	02/06/23	MC
B	18/05/23	MC
A	05/05/23	GB

PLANNING



CLIENT
Mrs C Carew

Scale @ A1: 1 : 50
Date : 18/10/23

Drawn by : MC
Checked by : GB

TITLE
The Old Post Office, Allbrook, SO50 4LT
Plans as Proposed

Drawing No: 23-016-111

Revision: E

The Old Post Office, Station Road
Wickham, PO17 5JA
T: 01329 62405
e: office@axismail.co.uk
w: axisarchitecture.co.uk

