


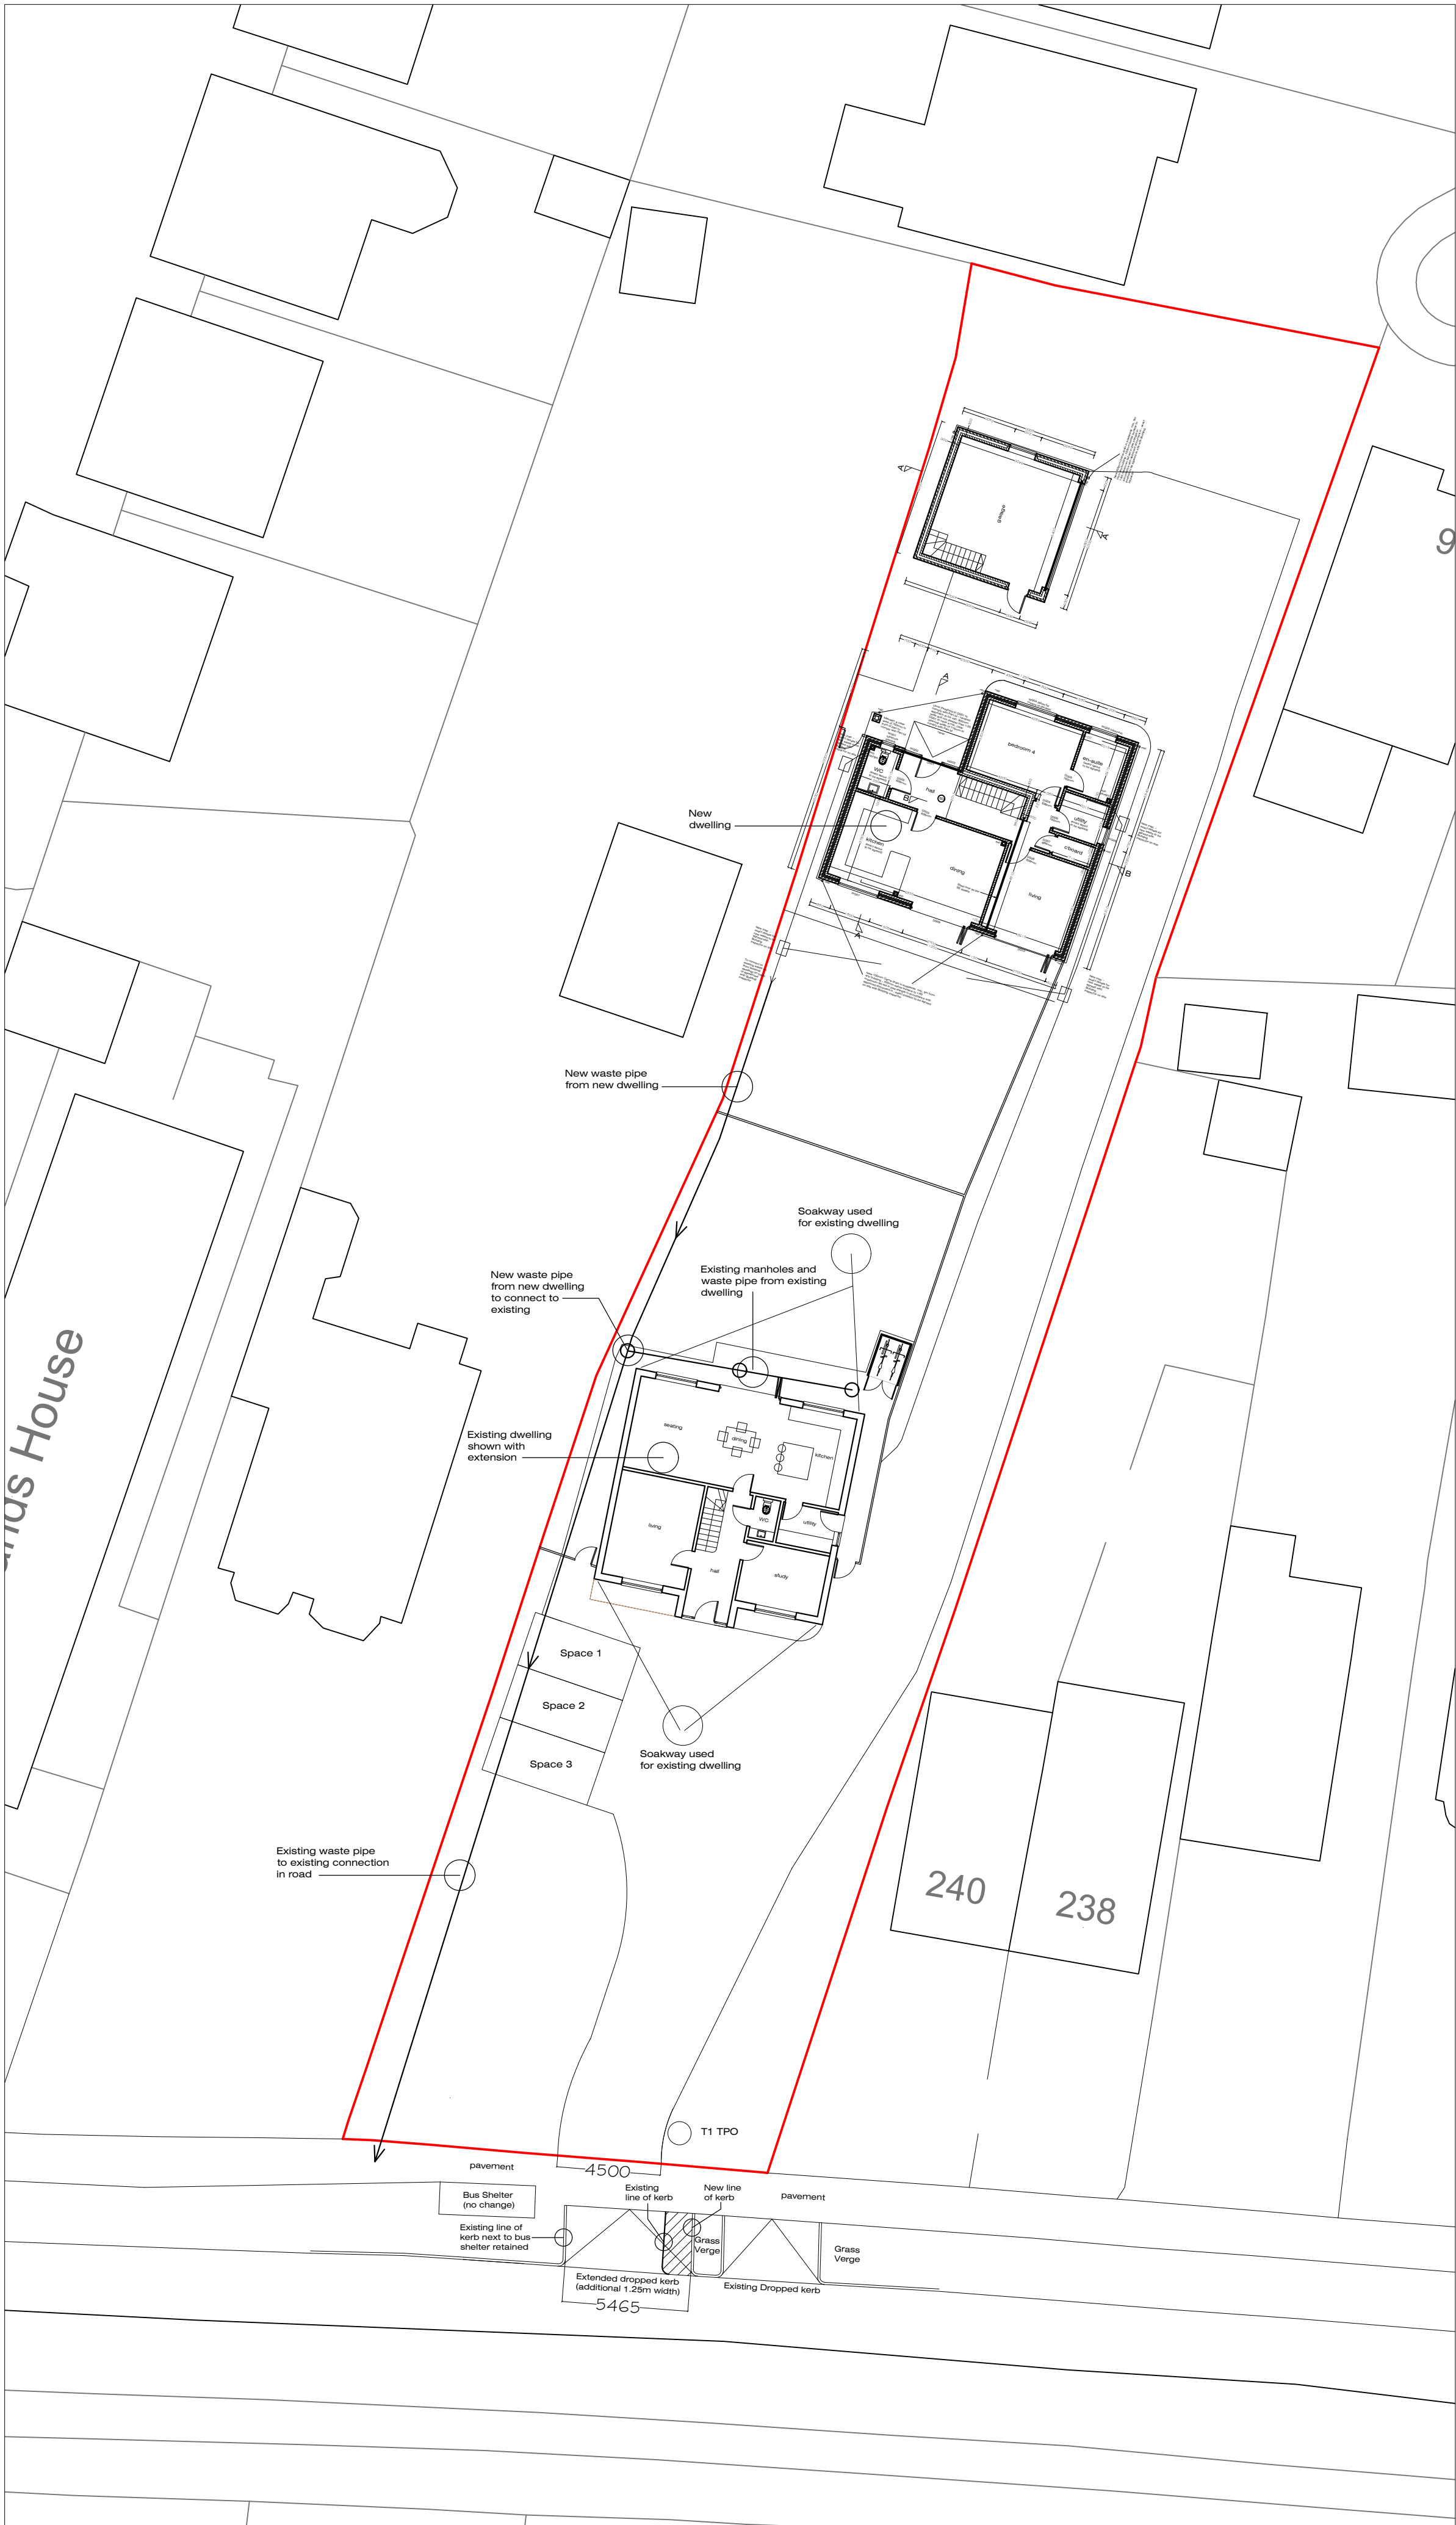

Site Plan - As Proposed 1:200

|      |                                                                             |    |          |
|------|-----------------------------------------------------------------------------|----|----------|
| A    | Soakaways for existing dwelling added to site plan - Re-issued for approval | NJ | 26-10-23 |
| -    | Issued for Approval                                                         | NJ | 02-10-23 |
| Rev. |                                                                             | By | Date     |

Wildern Architecture Ltd  
The Hawthorns, 105 Dibles Road,  
Warsash, Southampton, SO31 9JL  
07920 260758

Project  
242 Leigh Road, Chandler's  
Ford, Eastleigh, SO53 3AW

Client  
Mr K Turner

| Title                             |          |             |     |
|-----------------------------------|----------|-------------|-----|
| Waste and Surface Water Site Plan |          |             |     |
| Date                              | Aug 23   | Drawn By    | NJ  |
| Job No.                           | W22-004  | Drawing No. | 802 |
| Scale                             | 1:200@A1 | Revision    | A   |