




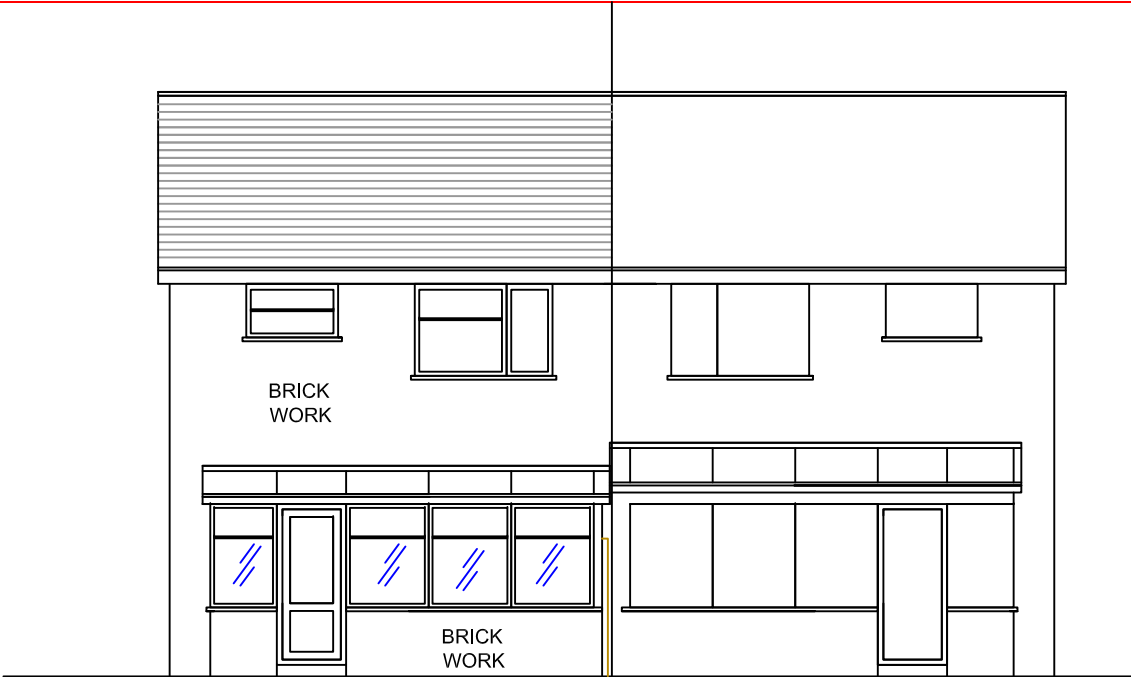

EXISTING
REAR ELEVATION.

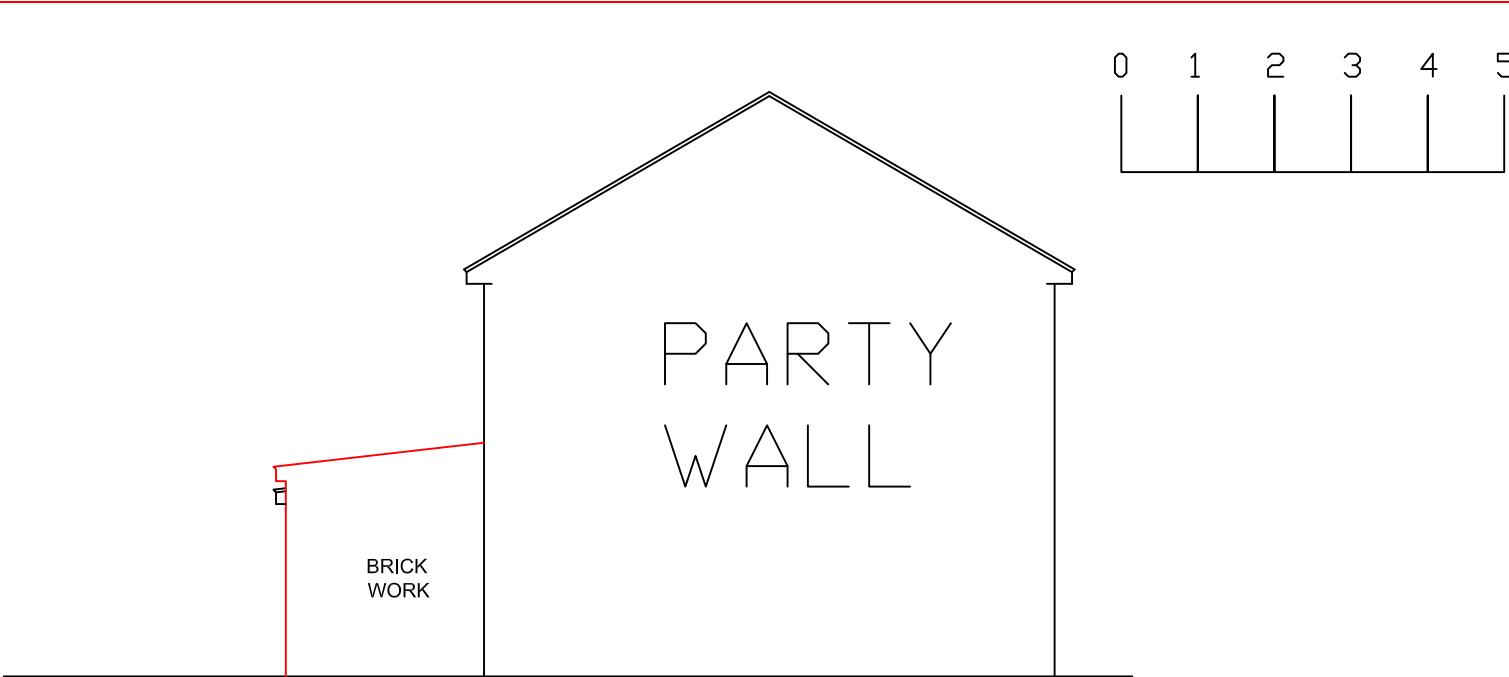

EXISTING SIDE ELEVATIONS.

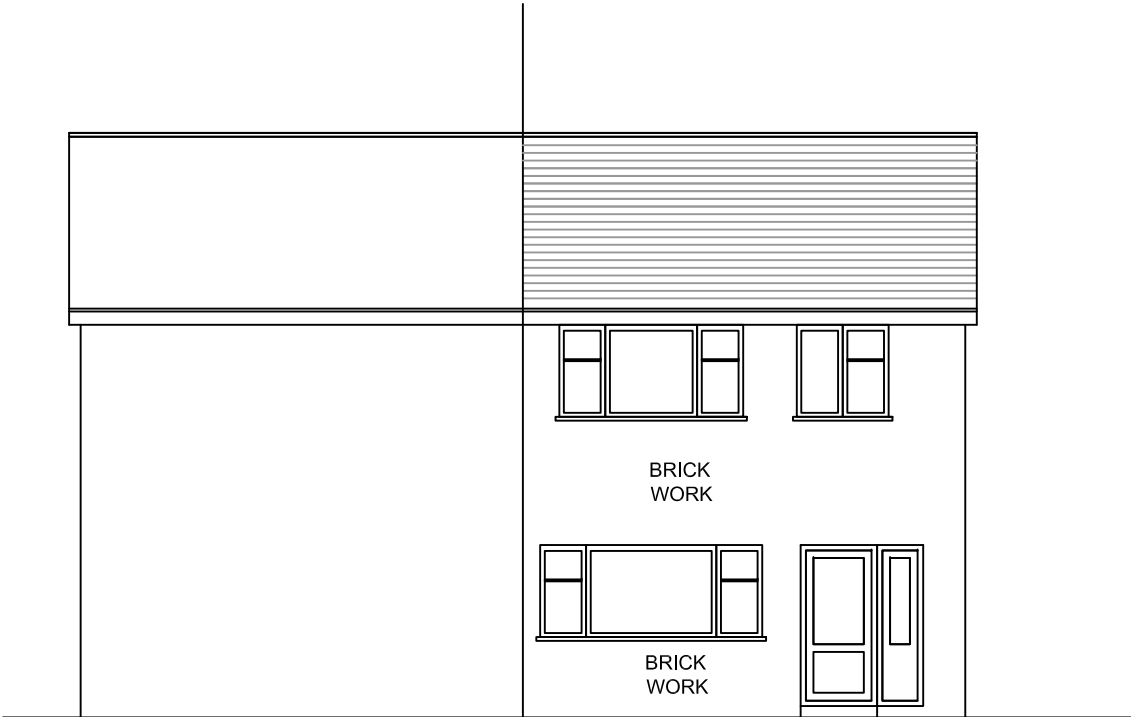

EXISTING
FRONT ELEVATION.

All dimensions & detail shown on this drawing to be checked on site by the contractor before fabrication & erection. Figured dimensions to supersede scaled dimensions. All building work to be carried out with proper materials which are appropriate for the circumstances in which they are used & in a workmanlike manner in accordance with the Building Regulations, British & EU Standards, HSE Standards (if applicable) and Manufacturers recommendations.

These drawings to be read in conjunction with the approved Building Notes for this project (separate A4 sheets & product information).

Project Name/Address 14 ALLEN ROAD,
HEDGE END
SD30 4EX

Clients name VARUN JOHN

Drawing Title: EXISTING ELEVATIONS

Drawing Scale	Drawing No	Date
1:100	002	7/9/2023