


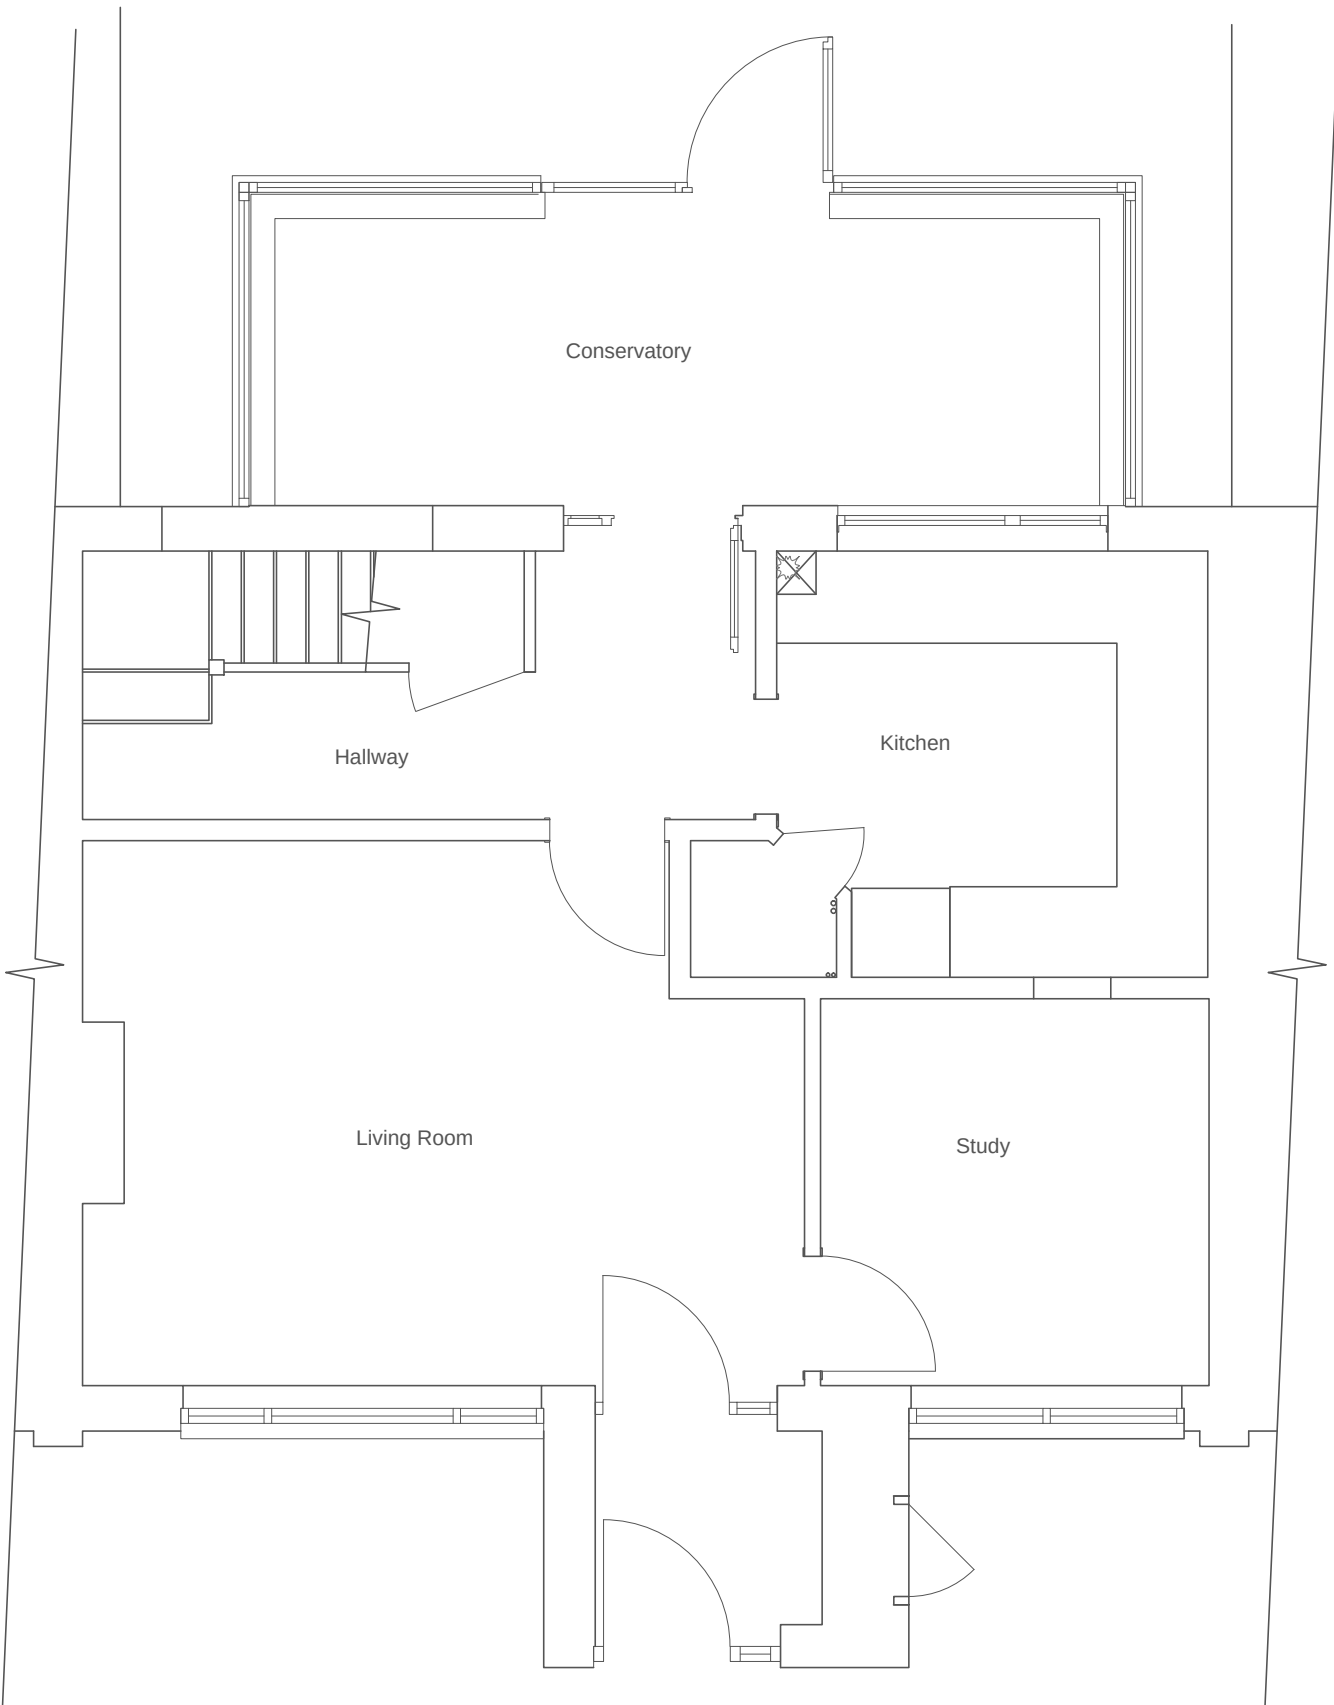


Existing Ground Floor Plan

Scale 1:100 @ A3




Existing Front (North-West) Elevation

Scale 1:100 @ A3

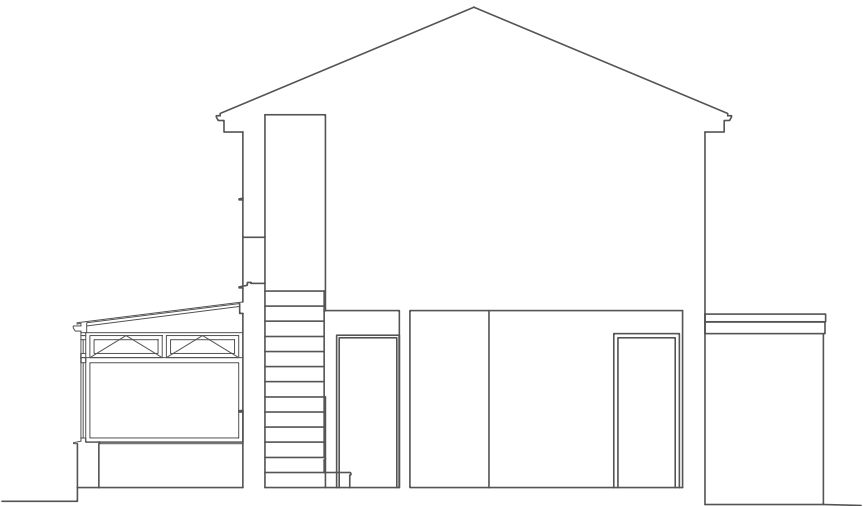


Existing Section / South-West Elevation

Scale 1:100 @ A3

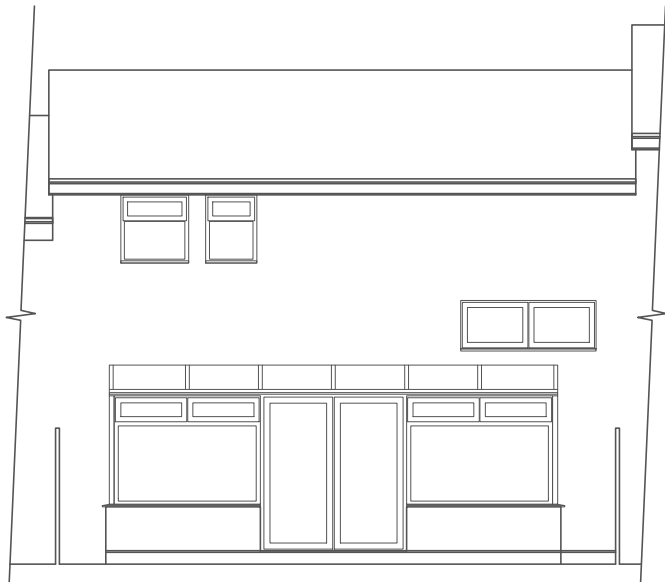

Existing Rear (South-East) Elevation

Scale 1:100 @ A3

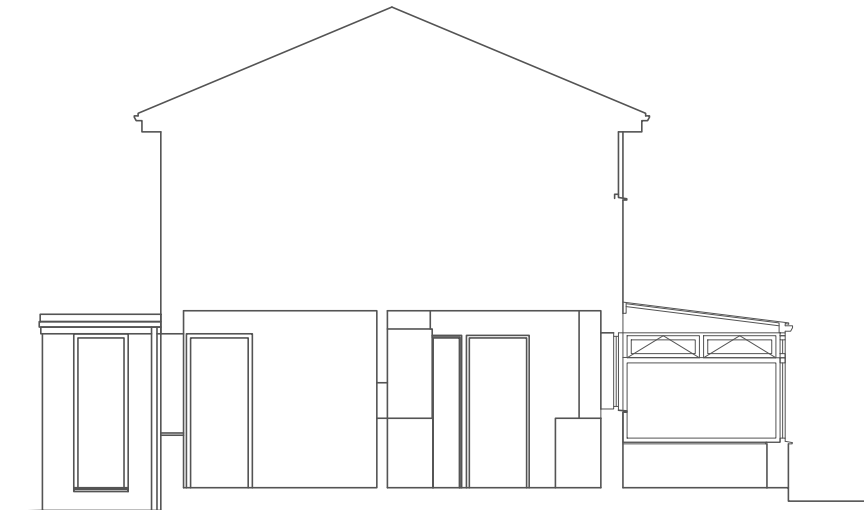

Existing Section / North-East Elevation

Scale 1:100 @ A3

Revisions:

Drawing by:

unsted design

3D Computer Aided
Architectural Design

Unsted Design Ltd
16 Hazel Close,
Chandlers Ford,
EASTLEIGH,
SO53 5RF.

Tel: 023 80274720
Fax: 023 8027 4720
Email: info@UnstedDesign.co.uk
Web Site: www.UnstedDesign.co.uk
Company Number 8013235

Legend	
New Work Outline	
45 Degree Sight Line	
Flat Division	
Support Beam	
2m Ceiling Contour Line	
Property Boundary	
Existing Masonry	
Existing Timber Stud/Frame	
Face Brickwork	
Dense Concrete Blockwork	
Aerated Blockwork	
Timber Stud Partition	
Metal Stud Partition	

Utilities/Highways/Enviroment: It is the responsibility of the client or their contractor to liaise with Utility Providers, Highways Authority's and Enviroment Agency and to ensure that all approvals are in place unless Unsted Design Ltd have been given written instructions to act your behalf.

Dimensions: All dimensions to be checked on site prior to the commencement of any work. Do not scale from this drawing for construction purposes.

Copyright: The copyright for this drawing remains the property of Unsted Design. It cannot be copied, altered or reproduced in any form without the writen consent of Unsted Design Ltd. It cannot be passed to a third party without the written consent of Unsted Design Ltd.

Party Wall Agreements: It is the sole responsibility of the building owner or their contractor to draw up any agreements or notices required to comply with the Party Wall Act. This drawing does not guarantee the position of the boundary.

<i>Client:</i>	MR M. BIDDISCOMBE
<i>Project Address:</i>	6 CLAUDIUS CLOSE CHANDLERS FORD EASTLEIGH HANTS SO53 2NX

Drawing Contents: EXISTING FLOOR PLANS AND ELEVATIONS

<i>Purpose:</i>	PLANNING APPLICATION
<i>Scale:</i>	1:10 1:20 1:50 1:100
<i>Date:</i>	25th OCTOBER 2023
<i>Drawn by:</i>	JAU

Drawing Number	Client	Status	Project Number	Sheet Size
----------------	--------	--------	----------------	------------

001-BIDDISCOMBE

BR- 1541-A2