


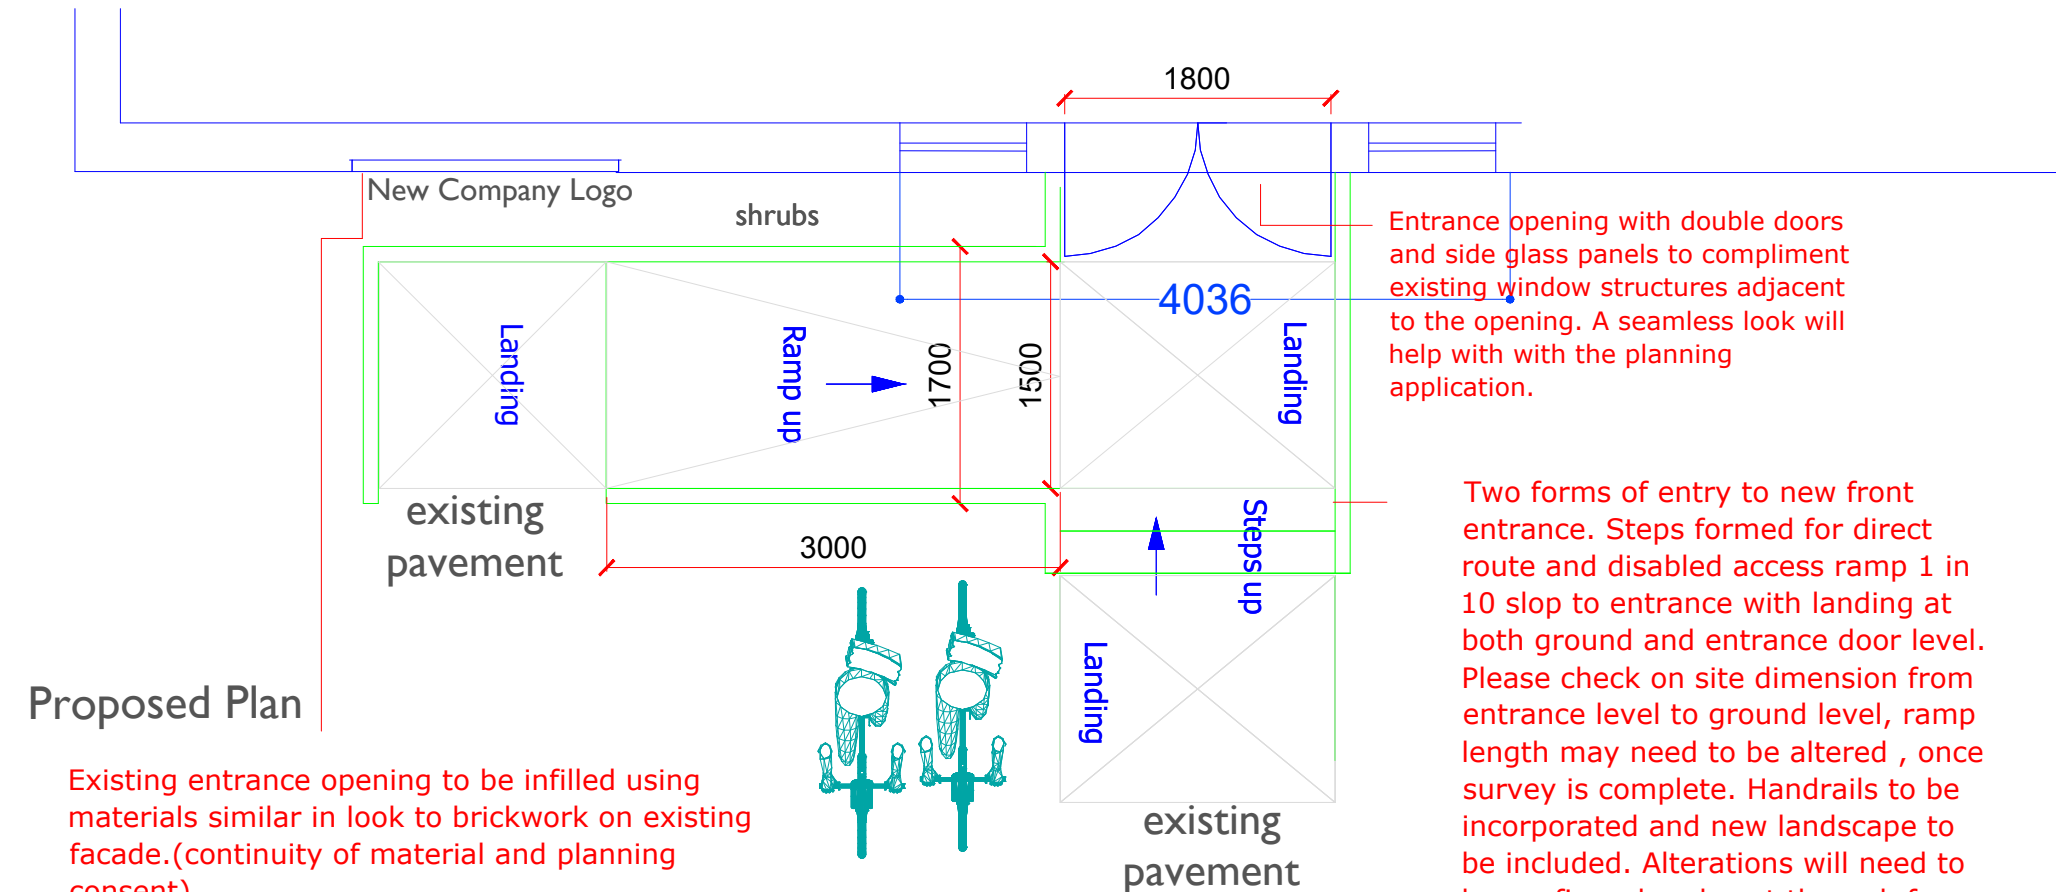


Proposed Plan

Existing entrance opening to be infilled using materials similar in look to brickwork on existing facade.(continuity of material and planning consent)
New Company graphic sign to be illuminated via possible downlighters on soffit and signage, Graphics and manifestation to be incorporated by client.

Entrance opening with double doors and side glass panels to compliment existing window structures adjacent to the opening. A seamless look will help with the planning application.

Two forms of entry to new front entrance. Steps formed for direct route and disabled access ramp 1 in 10 slop to entrance with landing at both ground and entrance door level. Please check on site dimension from entrance level to ground level, ramp length may need to be altered , once survey is complete. Handrails to be incorporated and new landscape to be included. Alterations will need to be confirmed and sent through for planning application.

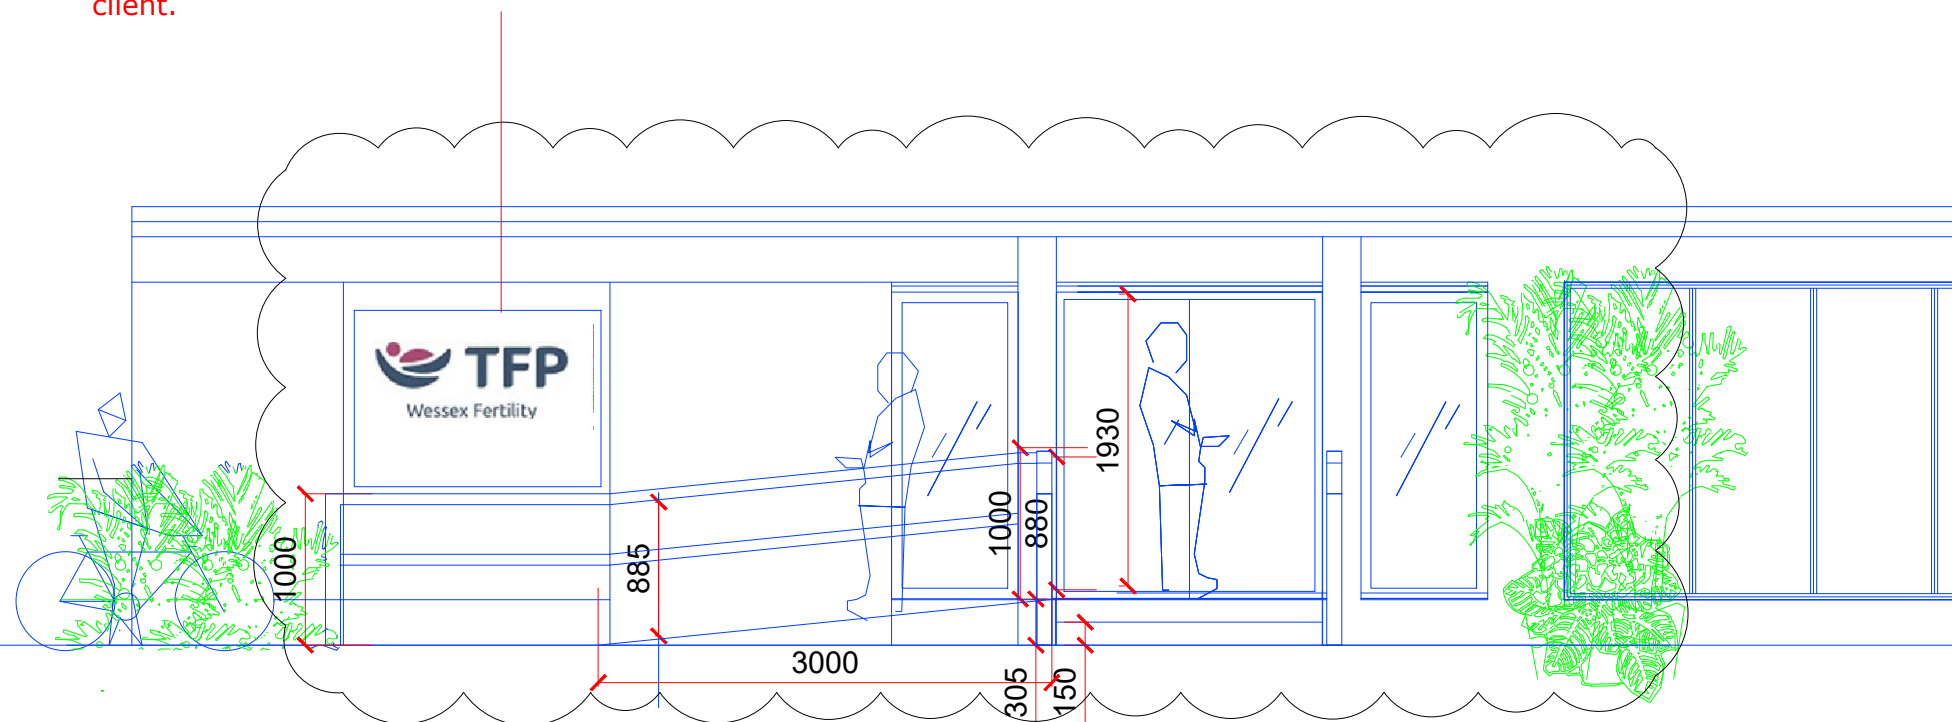

Proposed Side Elevation



DOC Design
Glen Iris
5 Westdale Drive
Glasgow
G69 0NP

t : 07703 744 540
e : gillian@doc-design.co.uk

DO NOT SCALE FROM DRAWING

Notes:

General Information

This drawing reflects the Proposed Plan Layout at Unit 8 Berrywood Business Village Southampton

- All proposed works are to be in compliance with Health and Safety and CDM regulations.
- All internal works are to comply with the current Building Scotland Regulations.
- Any alterations to existing electrical, ventilation and fire alarm systems will be carried out to completion by certified mechanical and electrical contractors in accordance with current regulations.

Planning Application

Project Number: 22.069

Drawing Number: P(00)38 Revision: B

Drawing Scale: 1:50 @ A3

Drawing Status: **Proposed Front Entrance and Ramp**

Client: The Fertility Partnership

Project: TFP Wessex Fertility

Site Address: Unit 8
Berrywood Business Village
southampton
S030 2UN

Drawing Title: **Proposed Front Entrance and Ramp**

Date of First Issue: 19/10/ 2023

Drawn by: G Doc Checked by: GDawes