
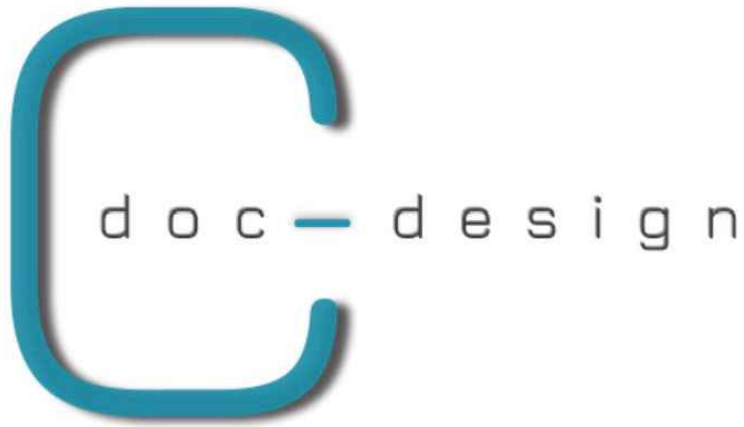


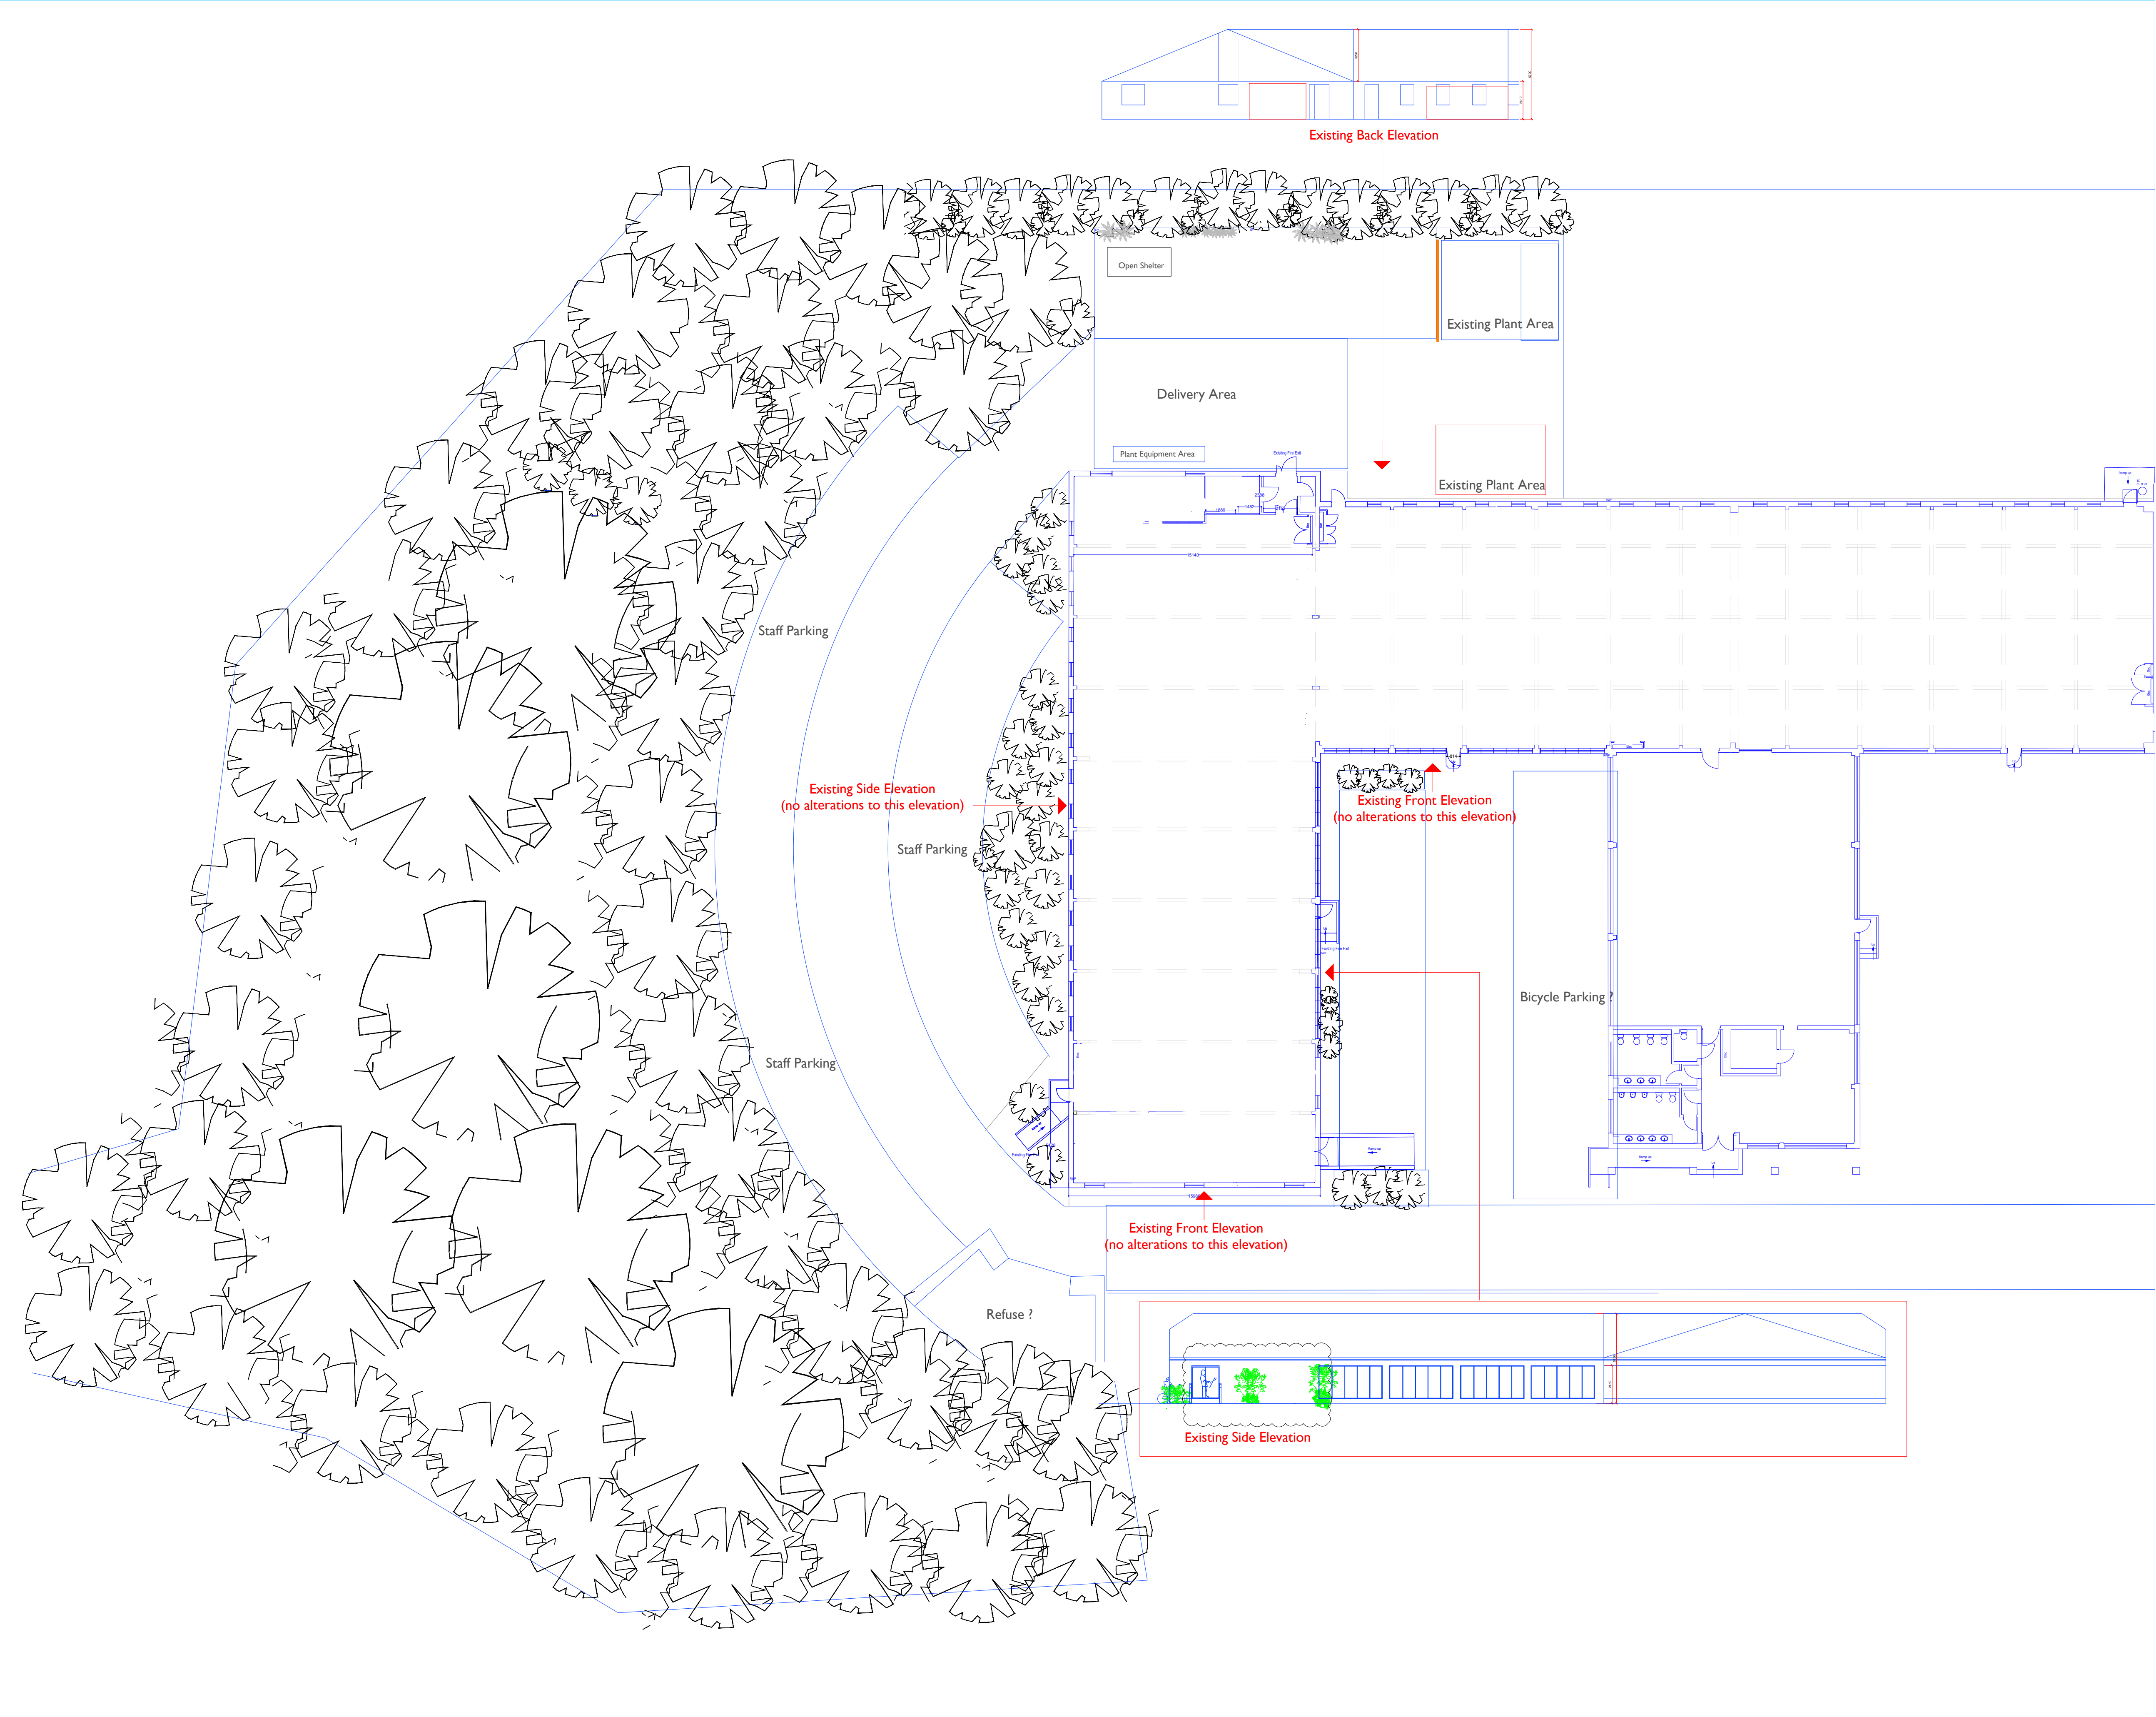

DOC Design  
Glen Iris  
5 Westdale Drive  
Glasgow  
G69 0NP

📞 : 07703 744 540  
✉ : gillian@doc-design.co.uk

DO NOT SCALE FROM DRAWING

Notes:

General Information

This drawing reflects the proposed plan layout at :  
Unit 8 Berrywood Business Village, Southampton.

- All proposed works are to be in compliance with Health and Safety and CDM regulations.
- All internal works are to comply with the current Building Scotland Regulations.
- Any alterations to existing electrical, ventilation and fire alarm systems will be carried out to completion by certified mechanical and electrical contractors in accordance with current regulations.

Revision Notes:

Planning Application

|                 |            |             |
|-----------------|------------|-------------|
| Project Number: | 22.069     |             |
| Drawing Number: | P(00)01    | Revision: A |
| Drawing Scale:  | 1:200 @ A1 |             |
| Drawing Status: |            |             |

Existing Site Plan

|               |                                                                 |
|---------------|-----------------------------------------------------------------|
| Client:       | The Fertility Partnership                                       |
| Project:      | TFP Wessex Fertility                                            |
| Site Address: | Unit 8<br>Berrywood Business Village<br>southampton<br>S030 2UN |

|                      |                           |                    |
|----------------------|---------------------------|--------------------|
| Drawing Title:       | Existing Site Plan Layout |                    |
| Date of First Issue: | 19/10/ 2023               |                    |
| Drawn by:            | G Doc                     | Checked by: GDawes |