



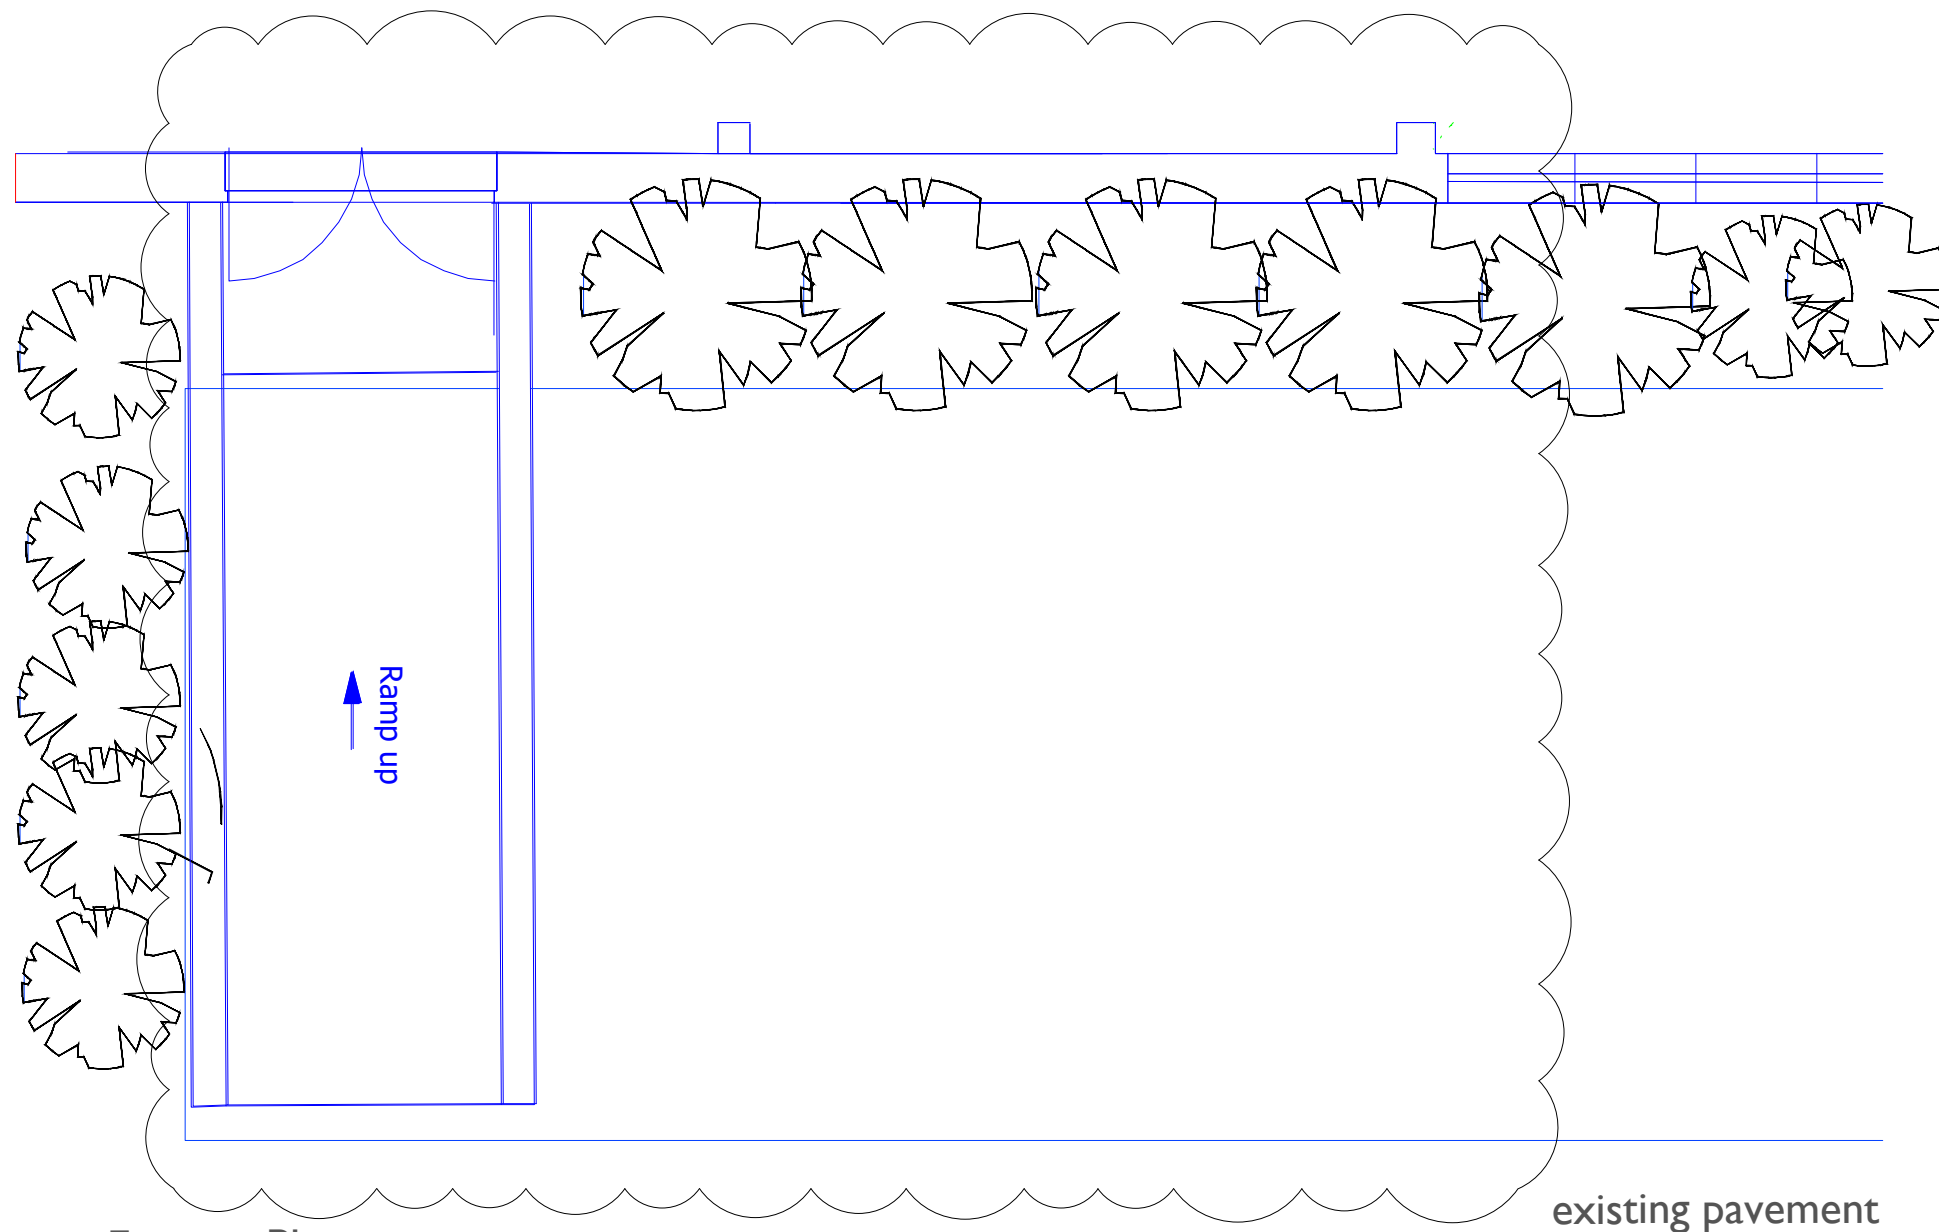

Existing Plan

existing pavement

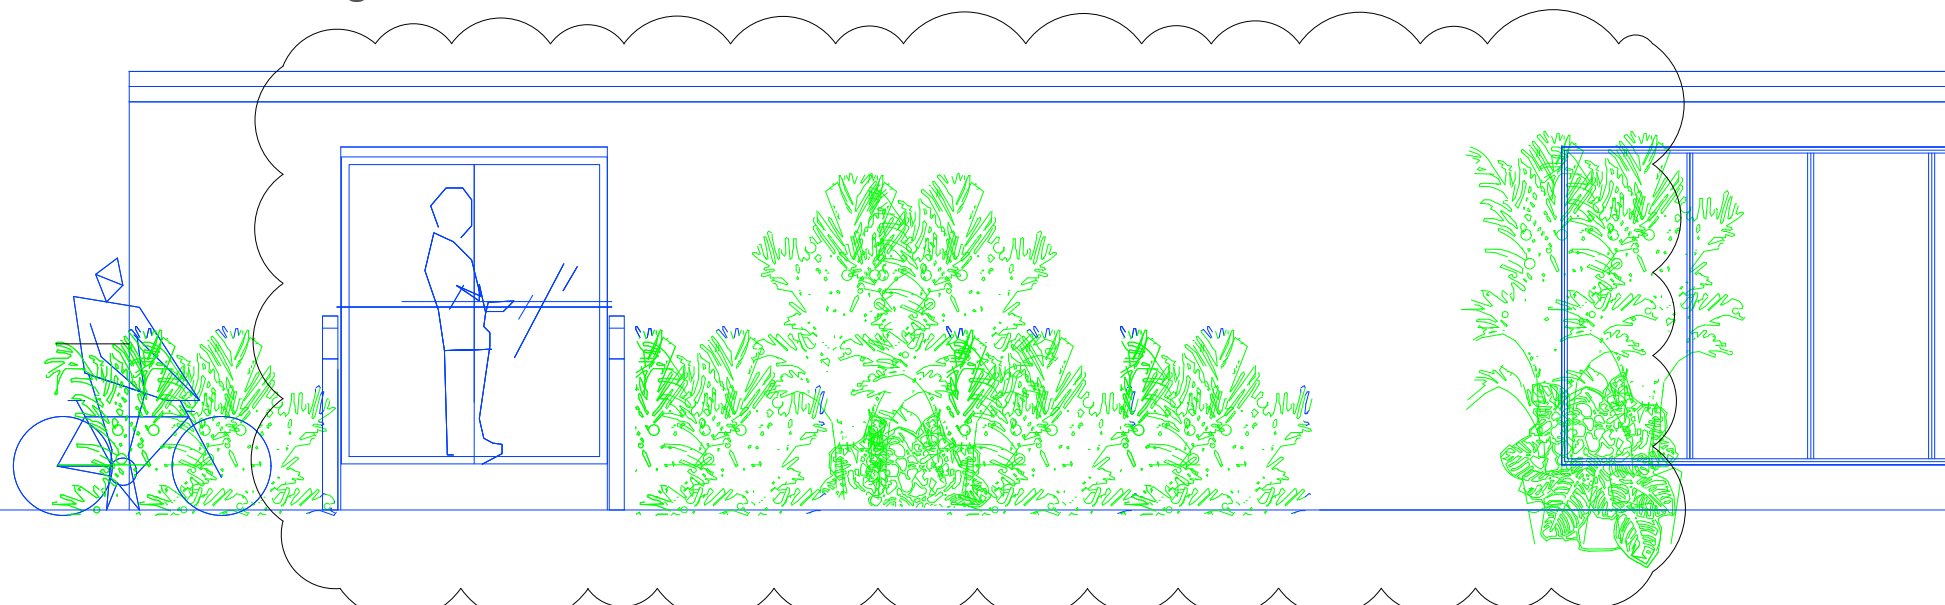

Existing Side Elevation



DOC Design
Glen Iris
5 Westdale Drive
Glasgow
G69 0NP

t : 07703 744 540
e : gillian@doc-design.co.uk

DO NOT SCALE FROM DRAWING

Notes:

General Information

This drawing reflects the Proposed Plan Layout at
Unit 8
Berrywood Business Village
Southampton

- All proposed works are to be in compliance with Health and Safety and CDM regulations.
- All internal works are to comply with the current Building Scotland Regulations.
- Any alterations to existing electrical, ventilation and fire alarm systems will be carried out to completion by certified mechanical and electrical contractors in accordance with current regulations.

Planning Application

Project Number: 22.069

Drawing Number: P(00)39 Revision: B

Drawing Scale: 1:50 @ A3

Drawing Status:
**Existing Front Entrance
and Ramp**

Client: The Fertility Partnership

Project: TFP Wessex Fertility

Site Address:
**Unit 8
Berrywood Business Village
southampton
SO30 2UN**

Drawing Title:
**Existing Front Entrance and
Ramp**

Date of First Issue: 19/10/ 2023

Drawn by: G Doc Checked by: GDawes