



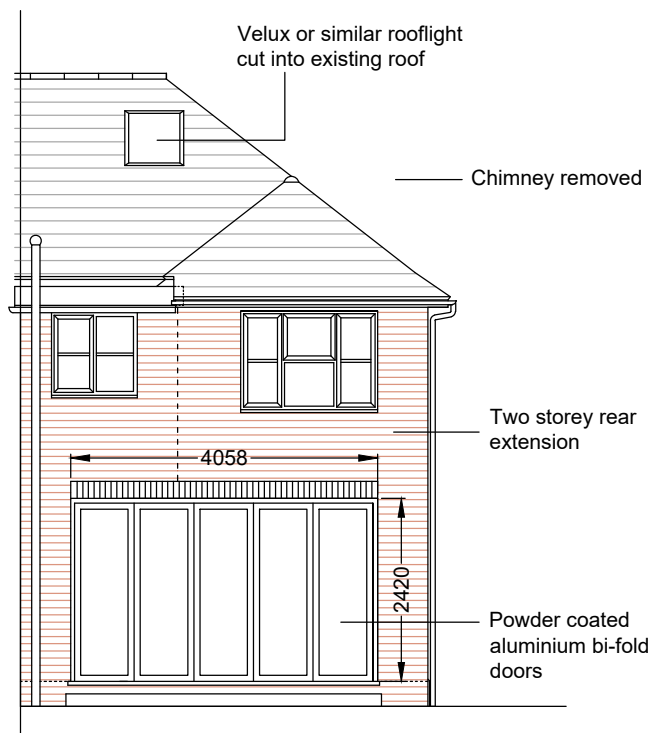


NORTH ELEVATION
(1:100)

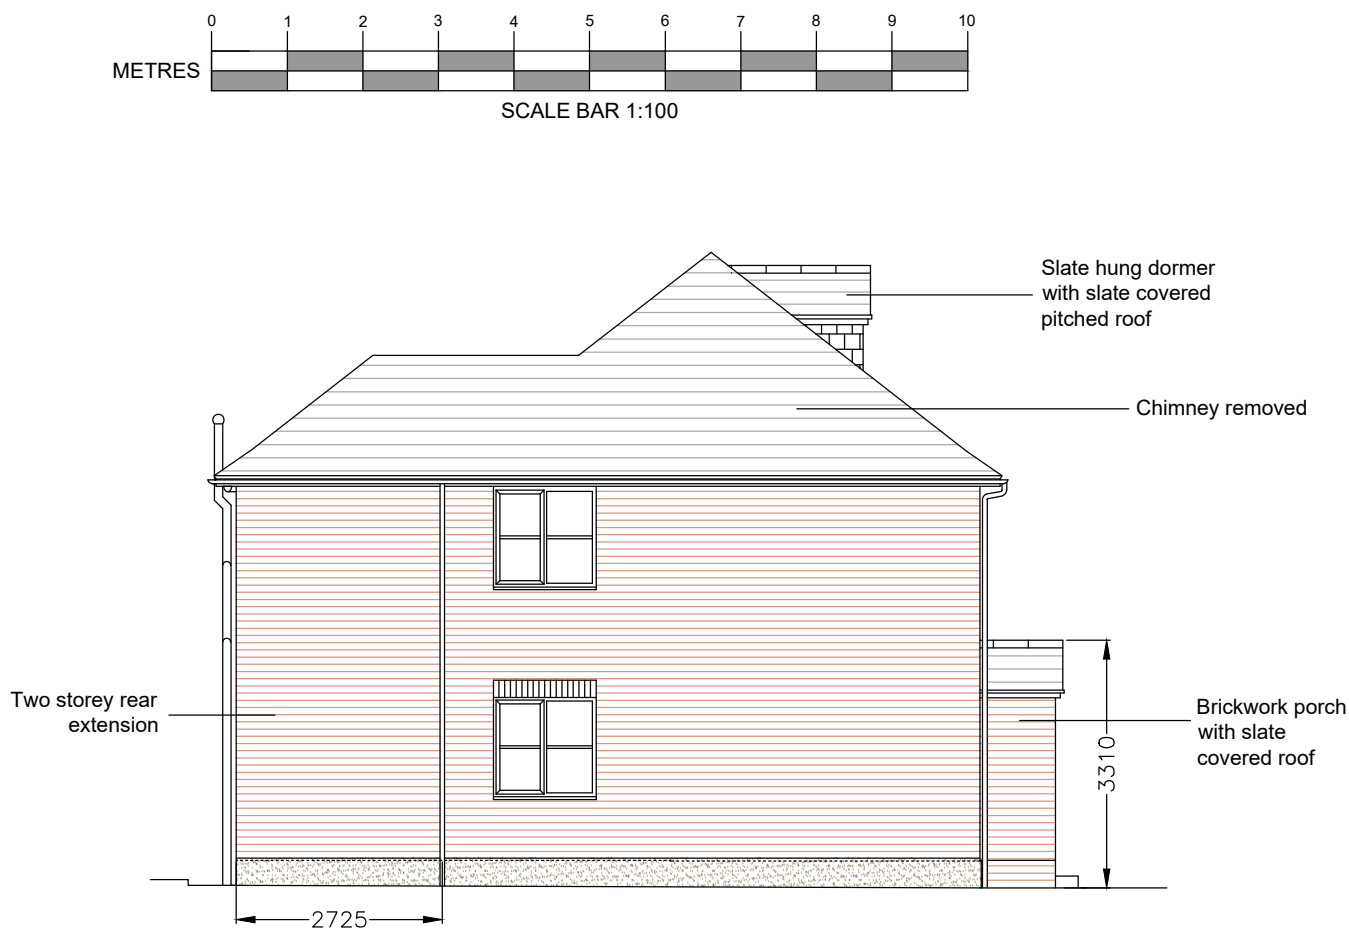


WEST ELEVATION
(1:100)




SOUTH ELEVATION
(1:100)

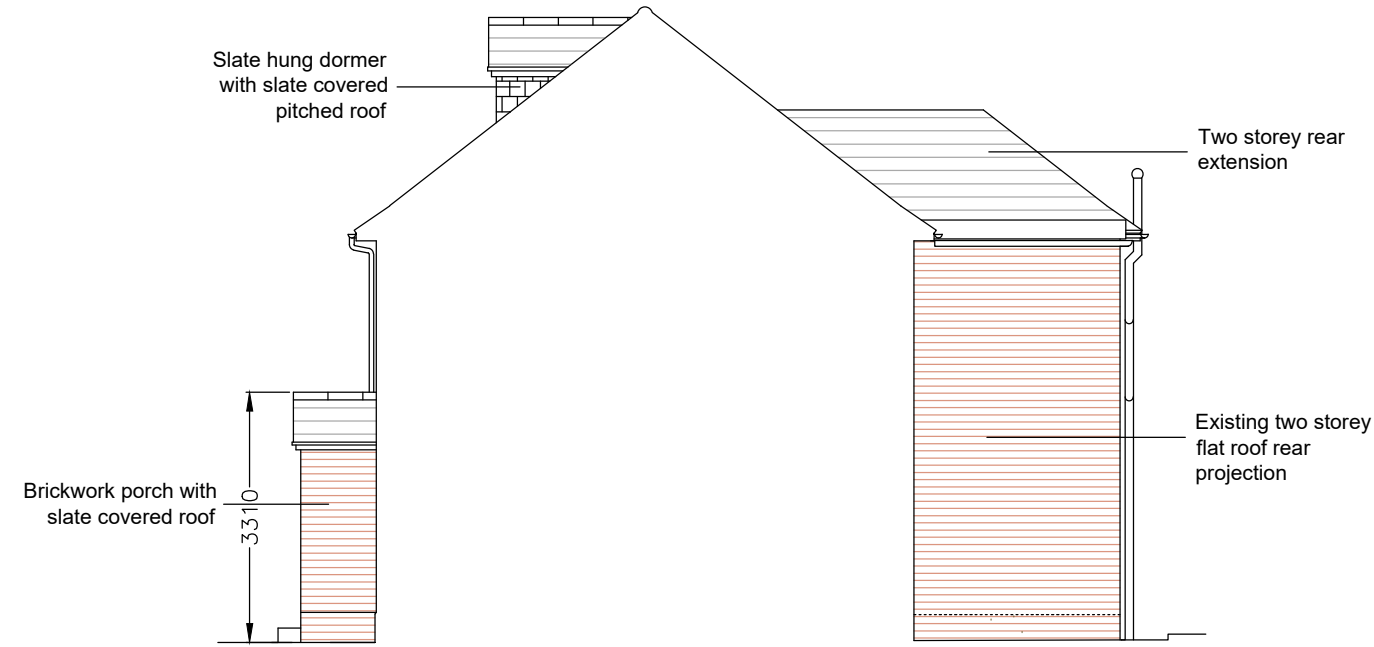


EAST ELEVATION
(1:100)

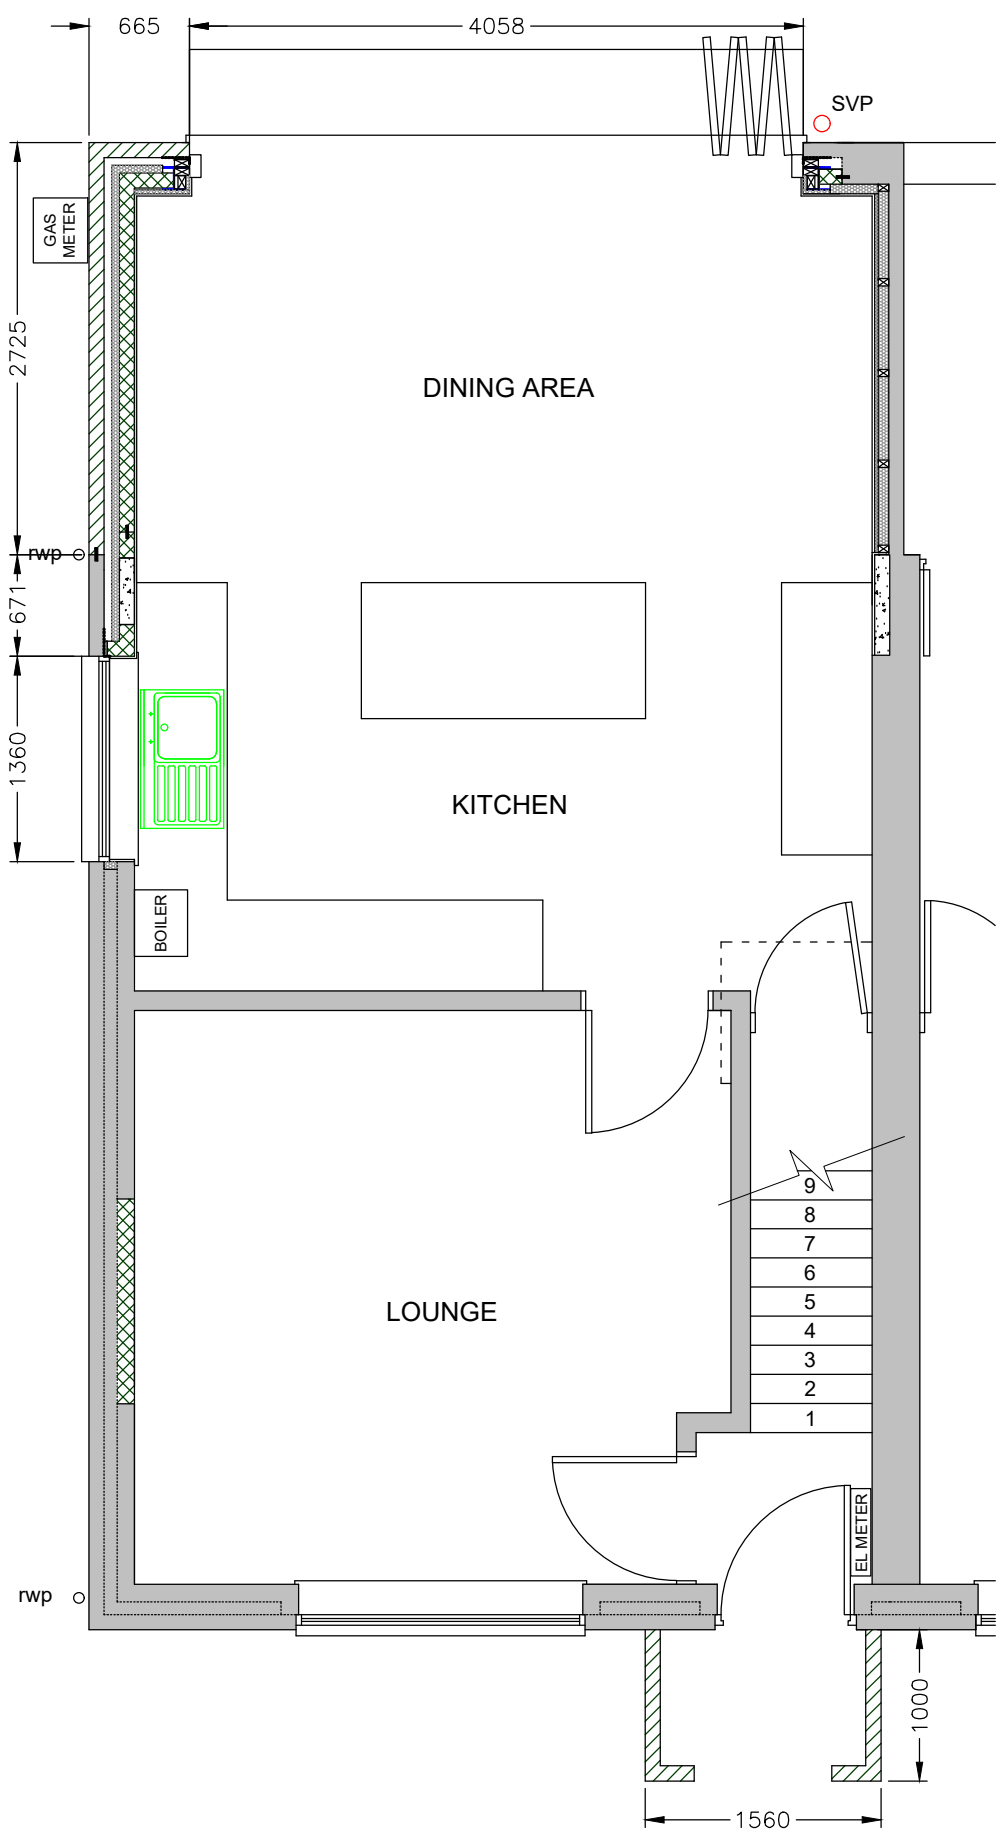


GROUND FLOOR
(1:50)

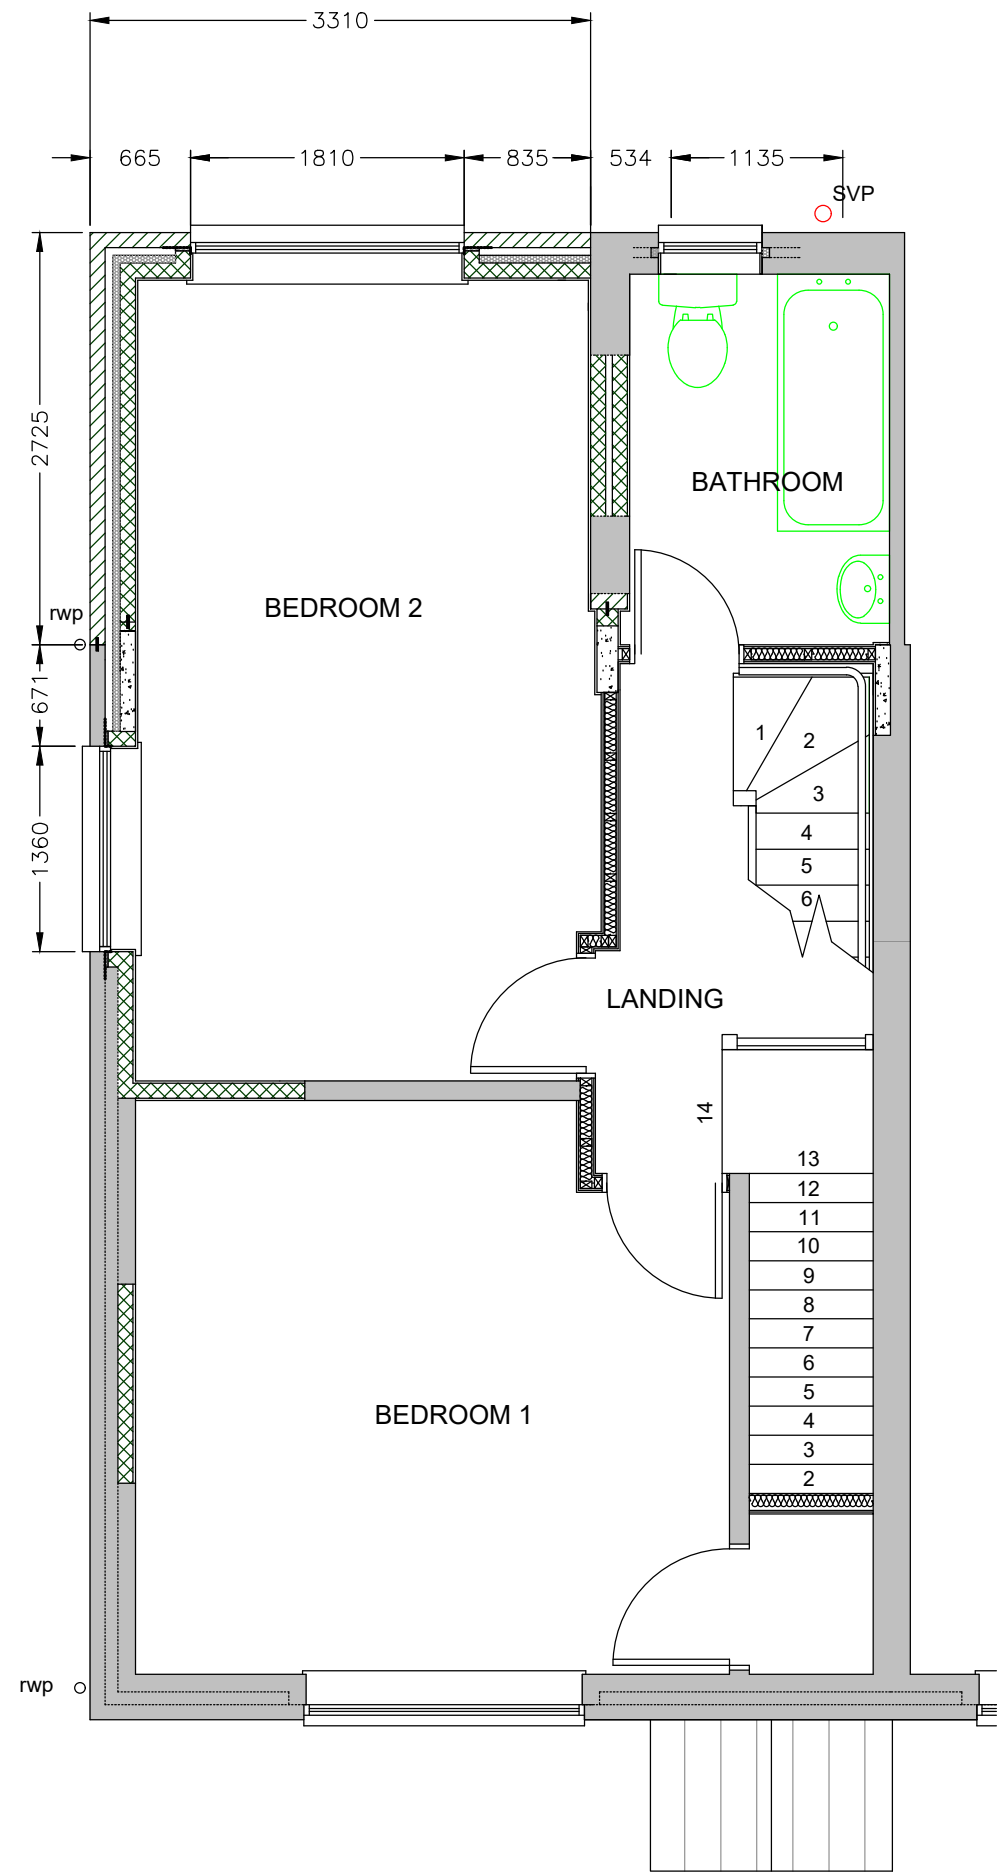


FIRST FLOOR
(1:50)

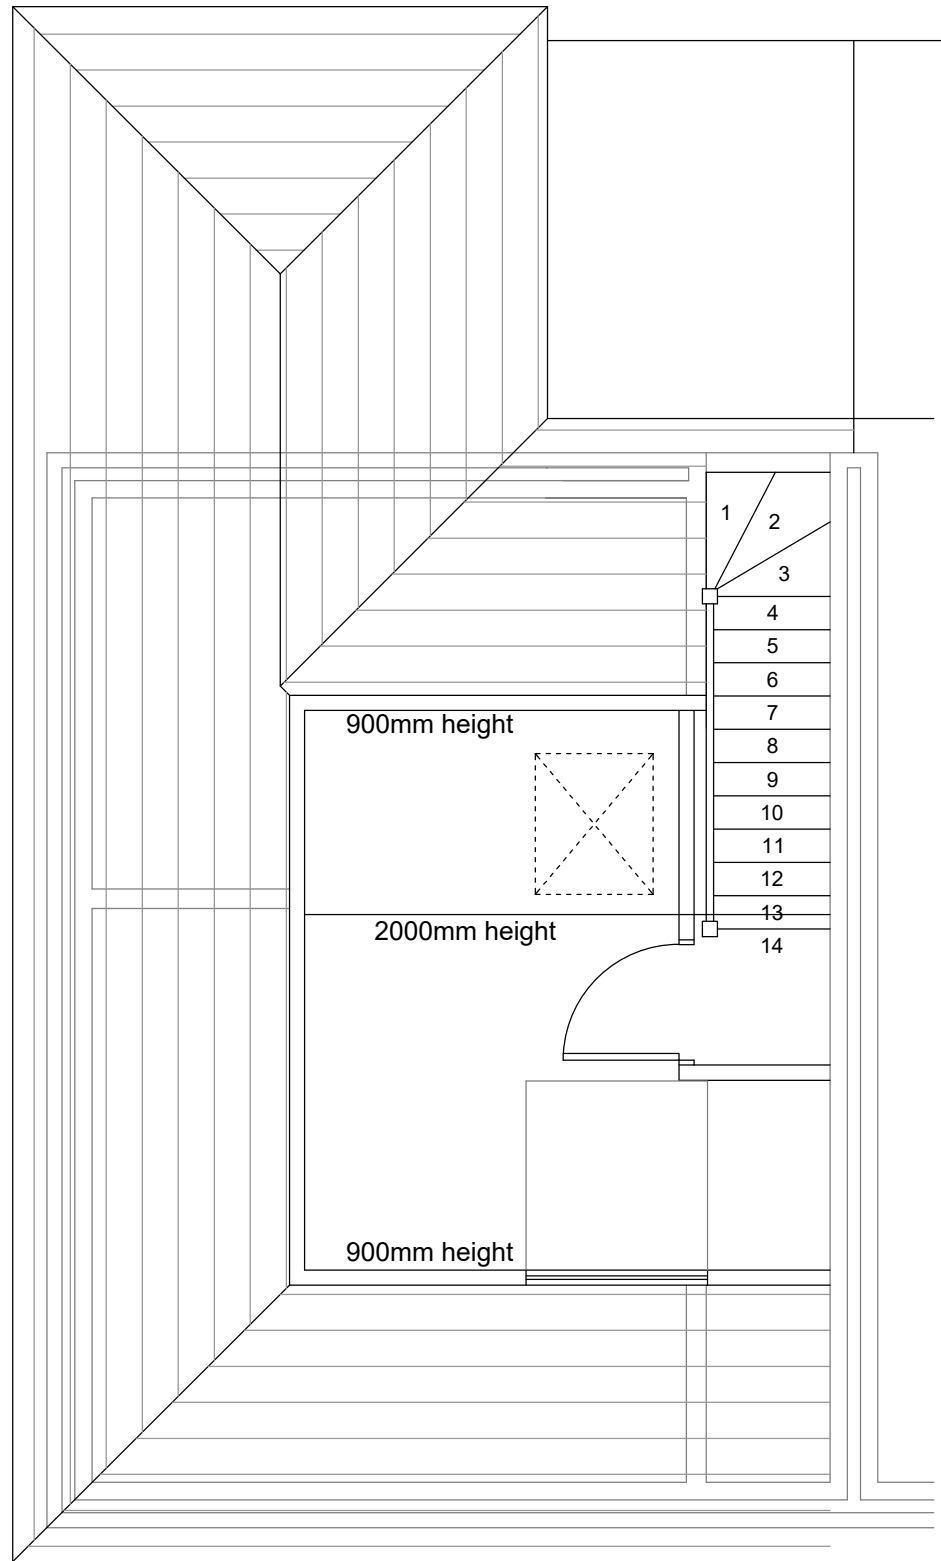

SECOND FLOOR
(1:50)

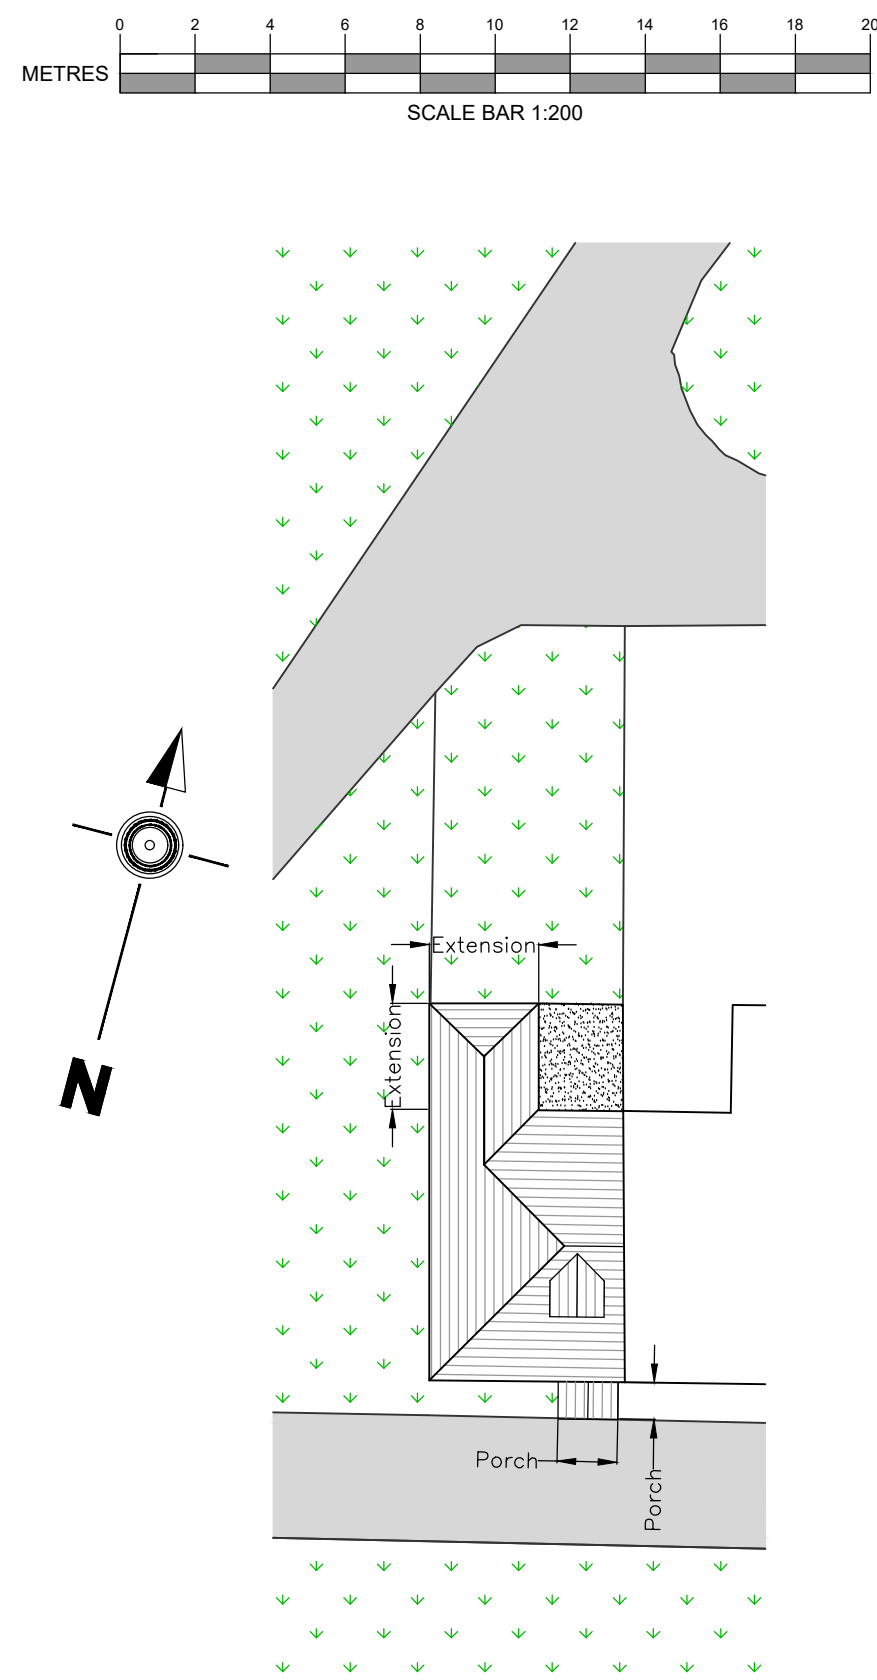

SITE PLAN
(1:200)

 

LOCATION PLAN
(1:1250)

STATUS PLANNING APPROVAL		
CLIENT MR & MRS ROBINSON 30 FERN WAY FAREHAM HAMPSHIRE PO15 5RP		
PROJECT 37 OSBORNE CLOSE VICTORIA COUNTRY PARK NETLEY SOUTHAMPTON SO31 5GX		
DRAWING TITLE PROPOSED PLANS & ELEVATIONS		
DATE 10.12.2017		
SCALE 1:50; 1:100; 1:200; 1:1250 @ A1		
AMENDMENTS F Porch amended to full glazing G Dormer and porch added H Dormer moved J Dormer moved K Dormer moved	DATE 02.02.2019 22.08.2023 16.10.2023 25.10.2023 27.10.2023	CHECKED BY
DRAWING No. 15.522.03	REVISION K	