


- GENERAL NOTES:
1. This drawing is the copyright of Rheal Architecture Ltd and may not be copied, altered or reproduced in any form or passed on to a third party without written consent. If in doubt ASK.
 2. The drawing reflects current standards and legislation agreed for this project at the time of original issue.

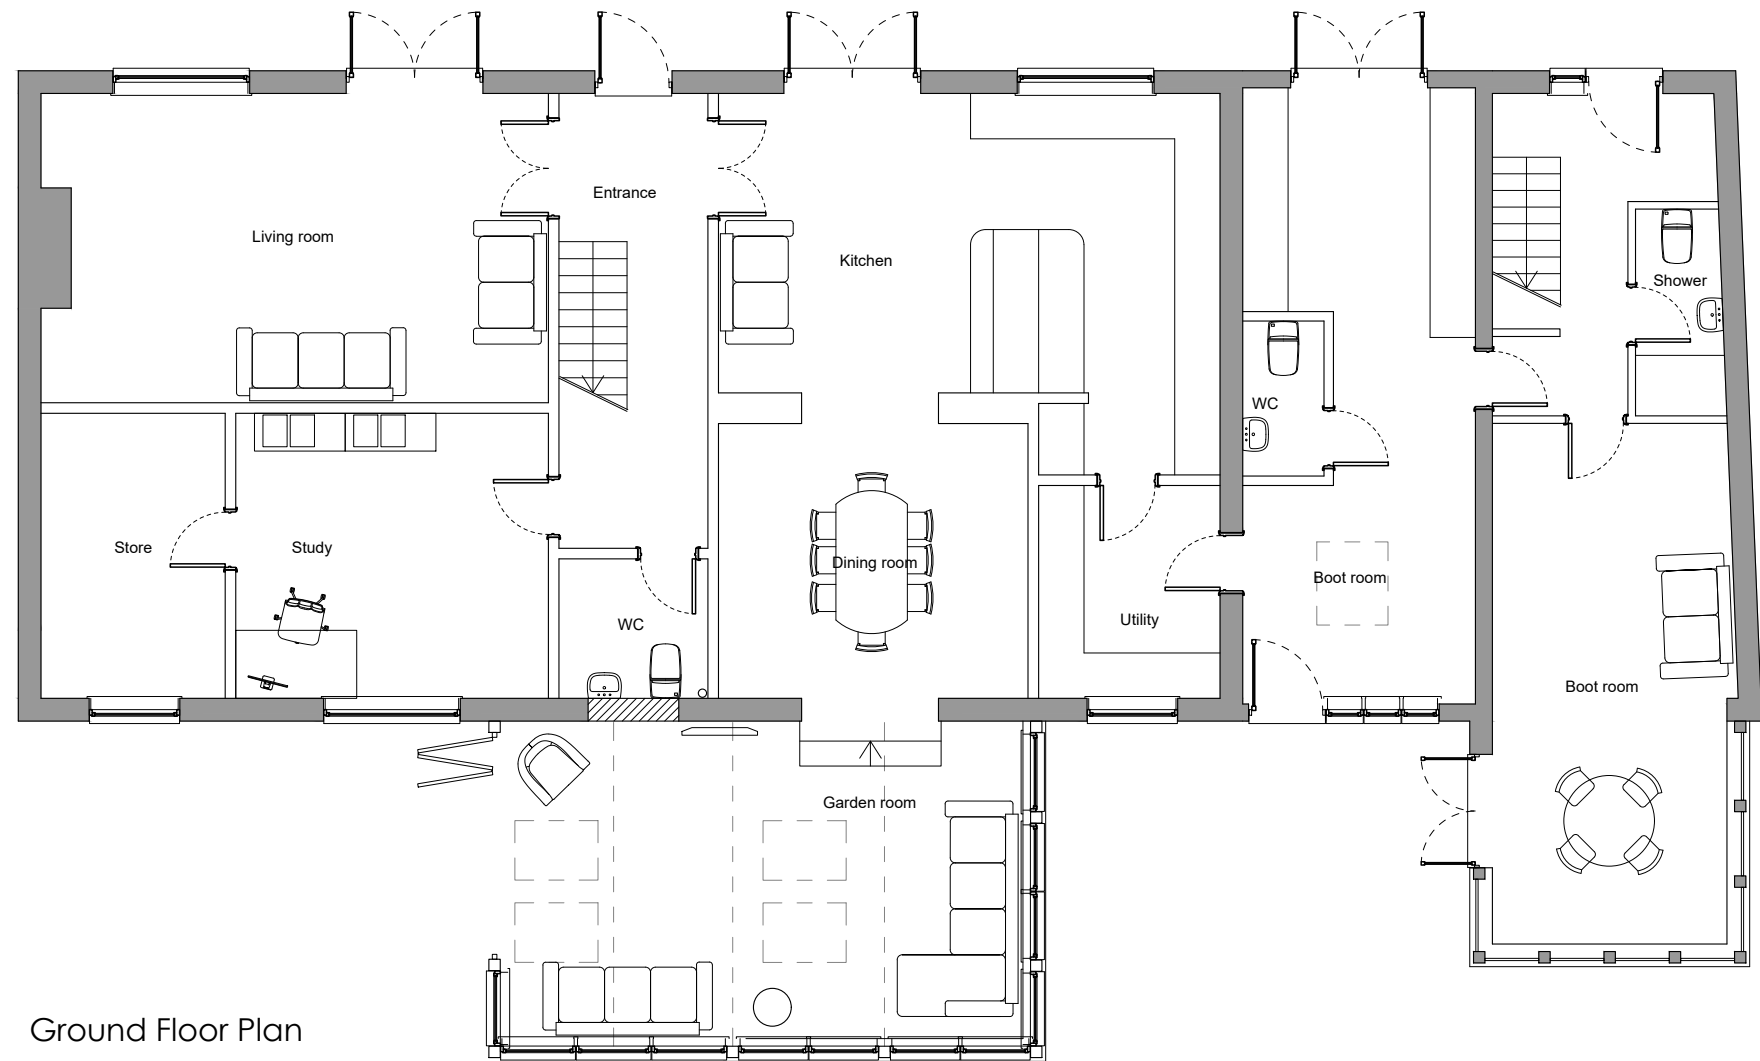


Ground Floor Plan



PROJECT
BOXWOOD HOUSE,
WINCHESTER ROAD,
FAIR OAK,
EASTLEIGH
SO50 7HD

DRAWING TITLE
Proposed plan

PROJECT NO. | DRAWING NO.
069 PD130B

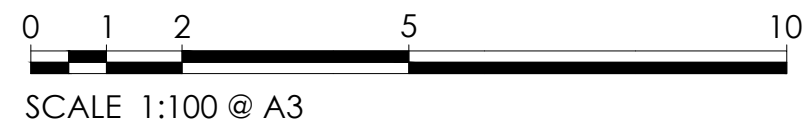

REVISION
A - 23.10.2023 - First Issue
B - 27.10.2023 - Planning Issue