


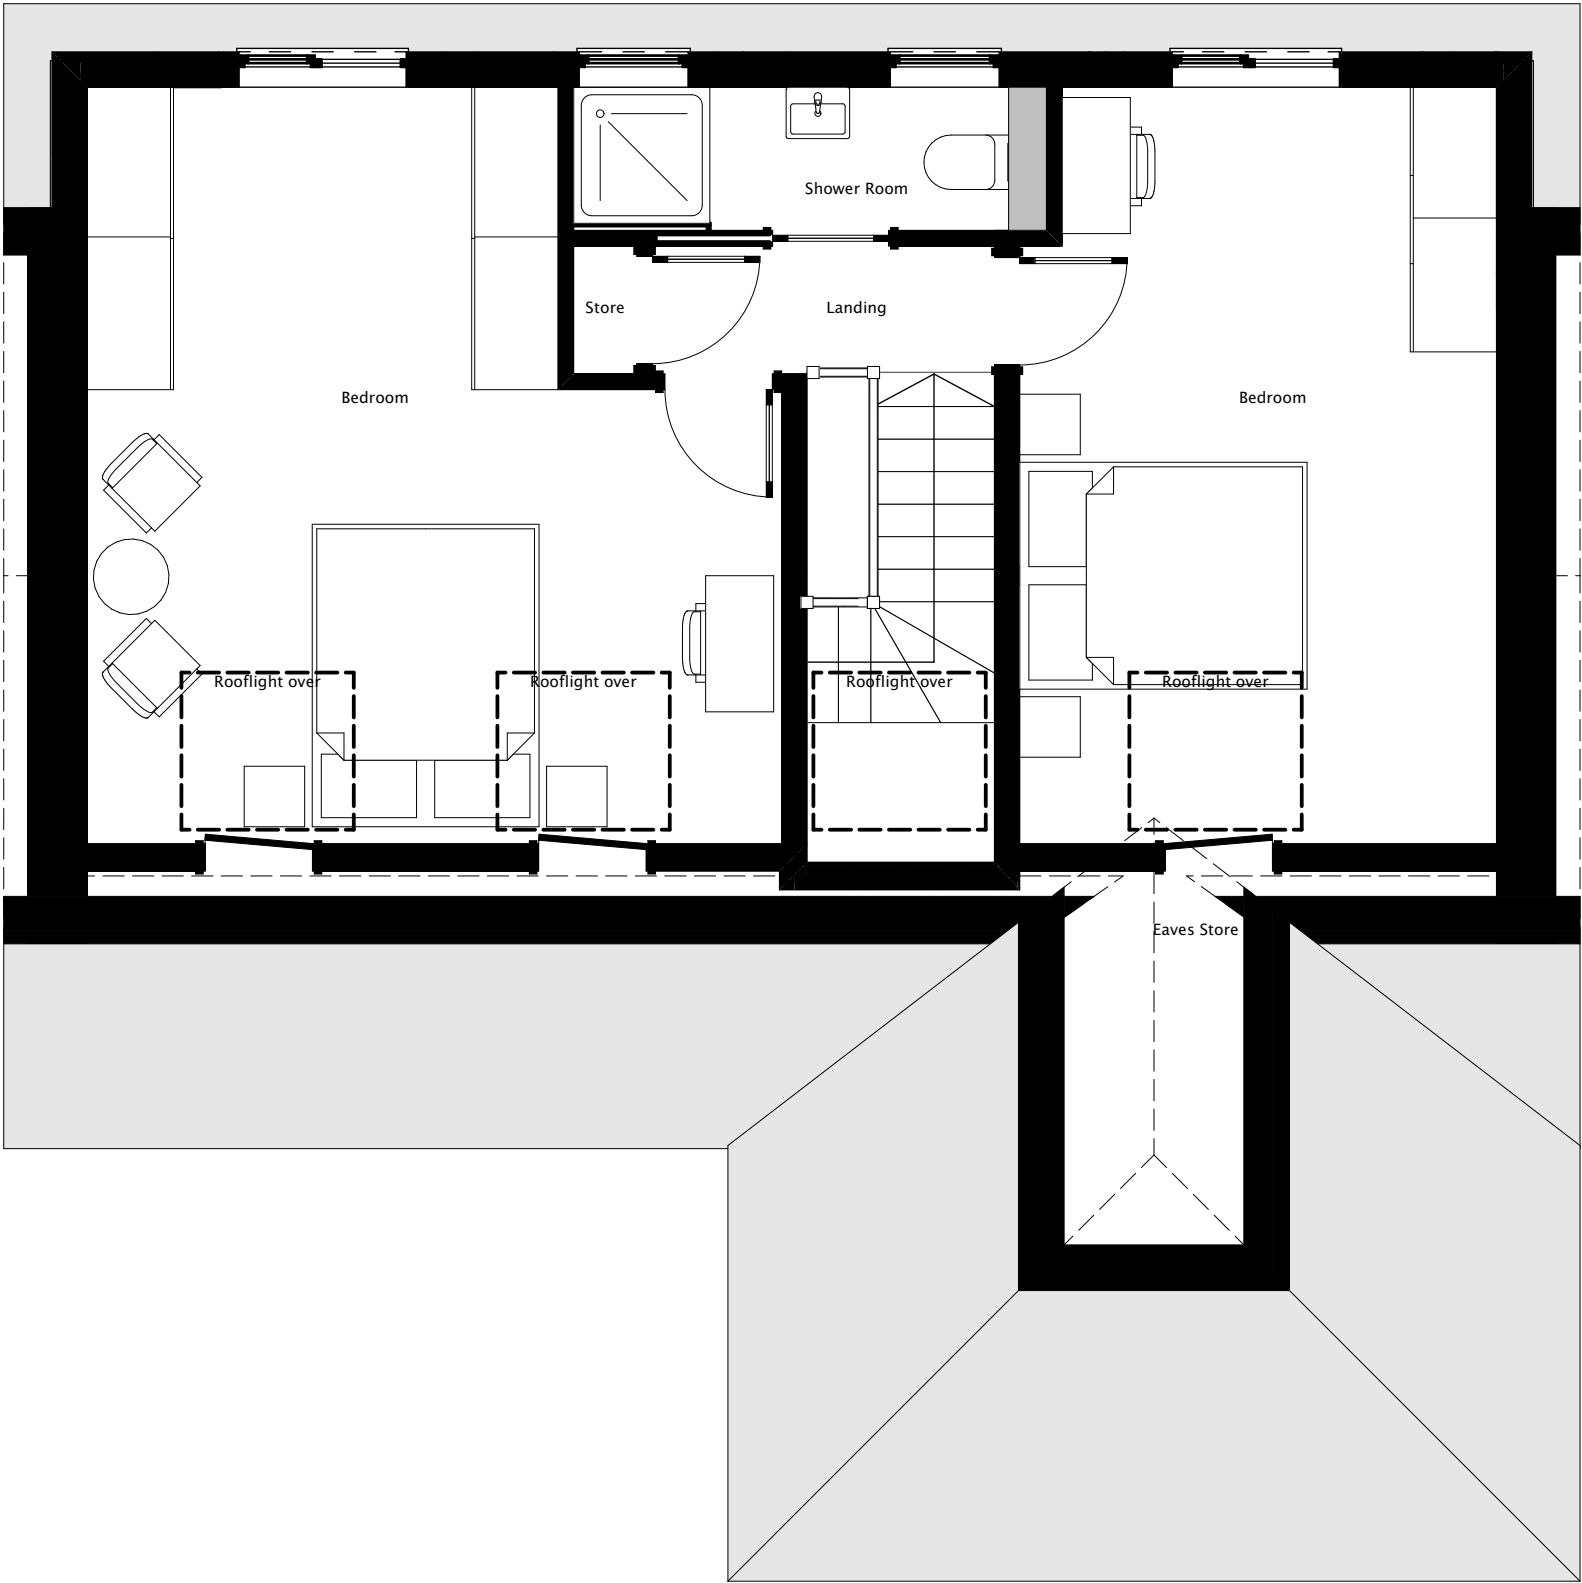

First Floor
1:50

Design information is work in progress and subject to detail development & Client approval. Accommodation schedules and figures provided are subject to amendments following coordinated input by others in the design team. Dimensions must be checked on site with any discrepancies reported to the Architect for confirmation prior to any construction. Costings should not be finalised until approval /confirmation by relevant authorities and Client. Any topographical / Ordnance Survey information visible has prepared by a third party, no responsibility will be accepted for accuracy or completeness of the survey.

Rev	Date	Description	CLIENT C Long PROJECT 22 WAVERLEY AVENUE, NETLEY TITLE First Floor Plan Proposed	DRAWN BY RW DATE 1.11.23 SCALE @A3 1:50	jlrw ARCHITECTURE jlrw.co.uk PLANNING PROJECT 22042DRAWING 204REVISION -
(c) JLRW Architecture 2023					