


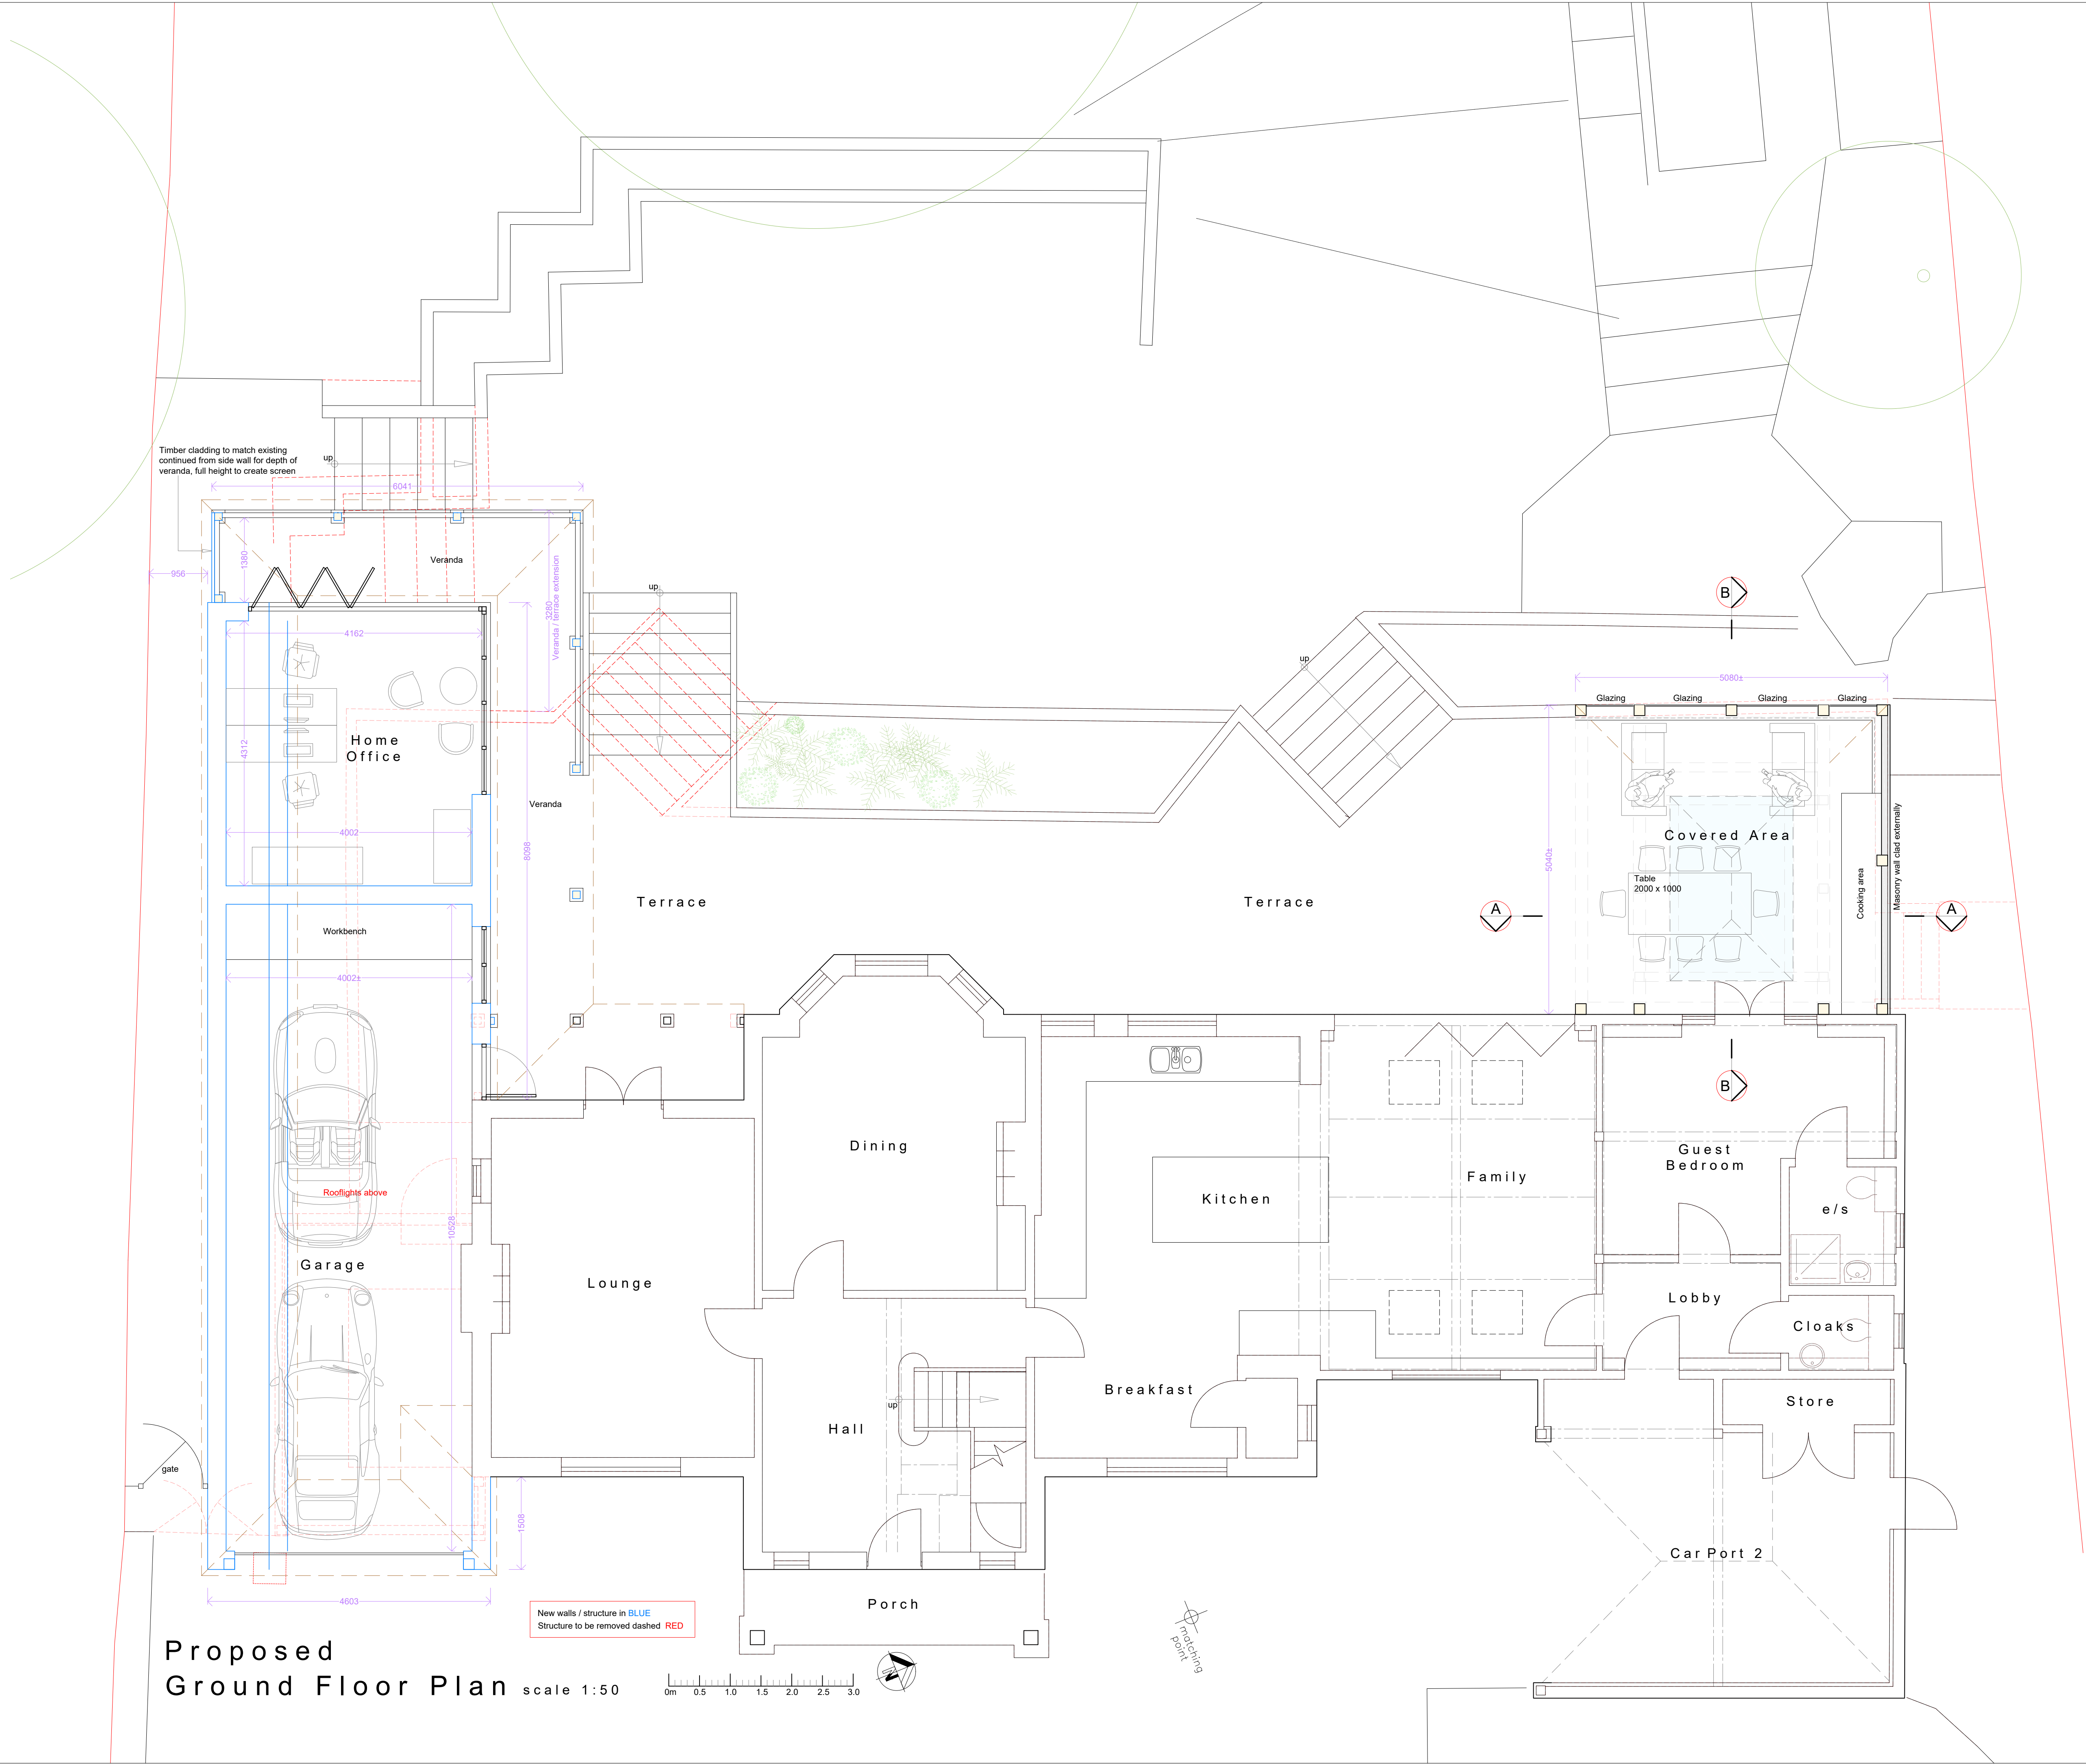

General Notes:
This drawing is the copyright of N & J Design Limited and may not be copied in whole or in part without prior permission.
It is the clients/developers responsibility to ensure all relevant approvals are in place and conditions satisfied prior to commencement of works, including, but not limited to:
The Party Wall etc Act 1996
Local Authority Planning Consent
Highways (Road opening permit)
Local Water Authority
Building Regulations (Local Authority, NHBC etc)
Environment Agency

C 01.11.23 Screen added to side of veranda
B 18.10.23 Additional dimensions at request of planners
A 02.08.23 Prepared for planning submission
Rev: Date: Description:

Status: **Planning**

Title: **Proposed:
Ground Floor Plan**

Project: **82 Chalk Hill
West End
Southampton
SO18 3DB**



N & J Design Ltd
7 Hedley Gardens
Hedge End
Southampton
SO30 2WT
t: 07840 404620 www.nandjdesign.co.uk

Drawn: N. Keatley Date: 27.06.23
Checked: Date:
Scale: 1:50 Revision: **C**
Drawing no: **2022.10.01/PL03**