
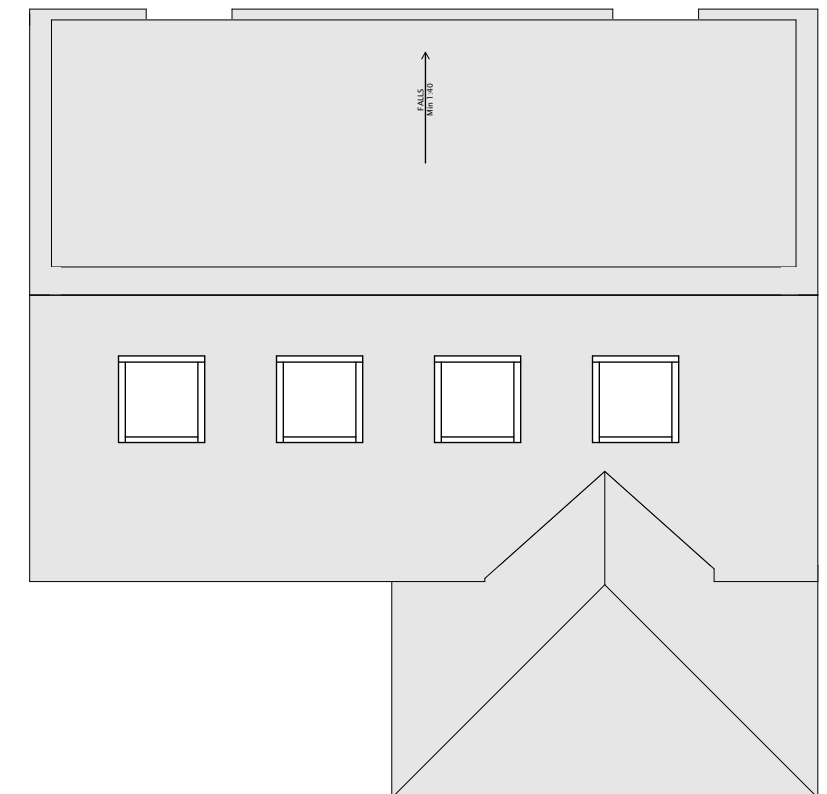


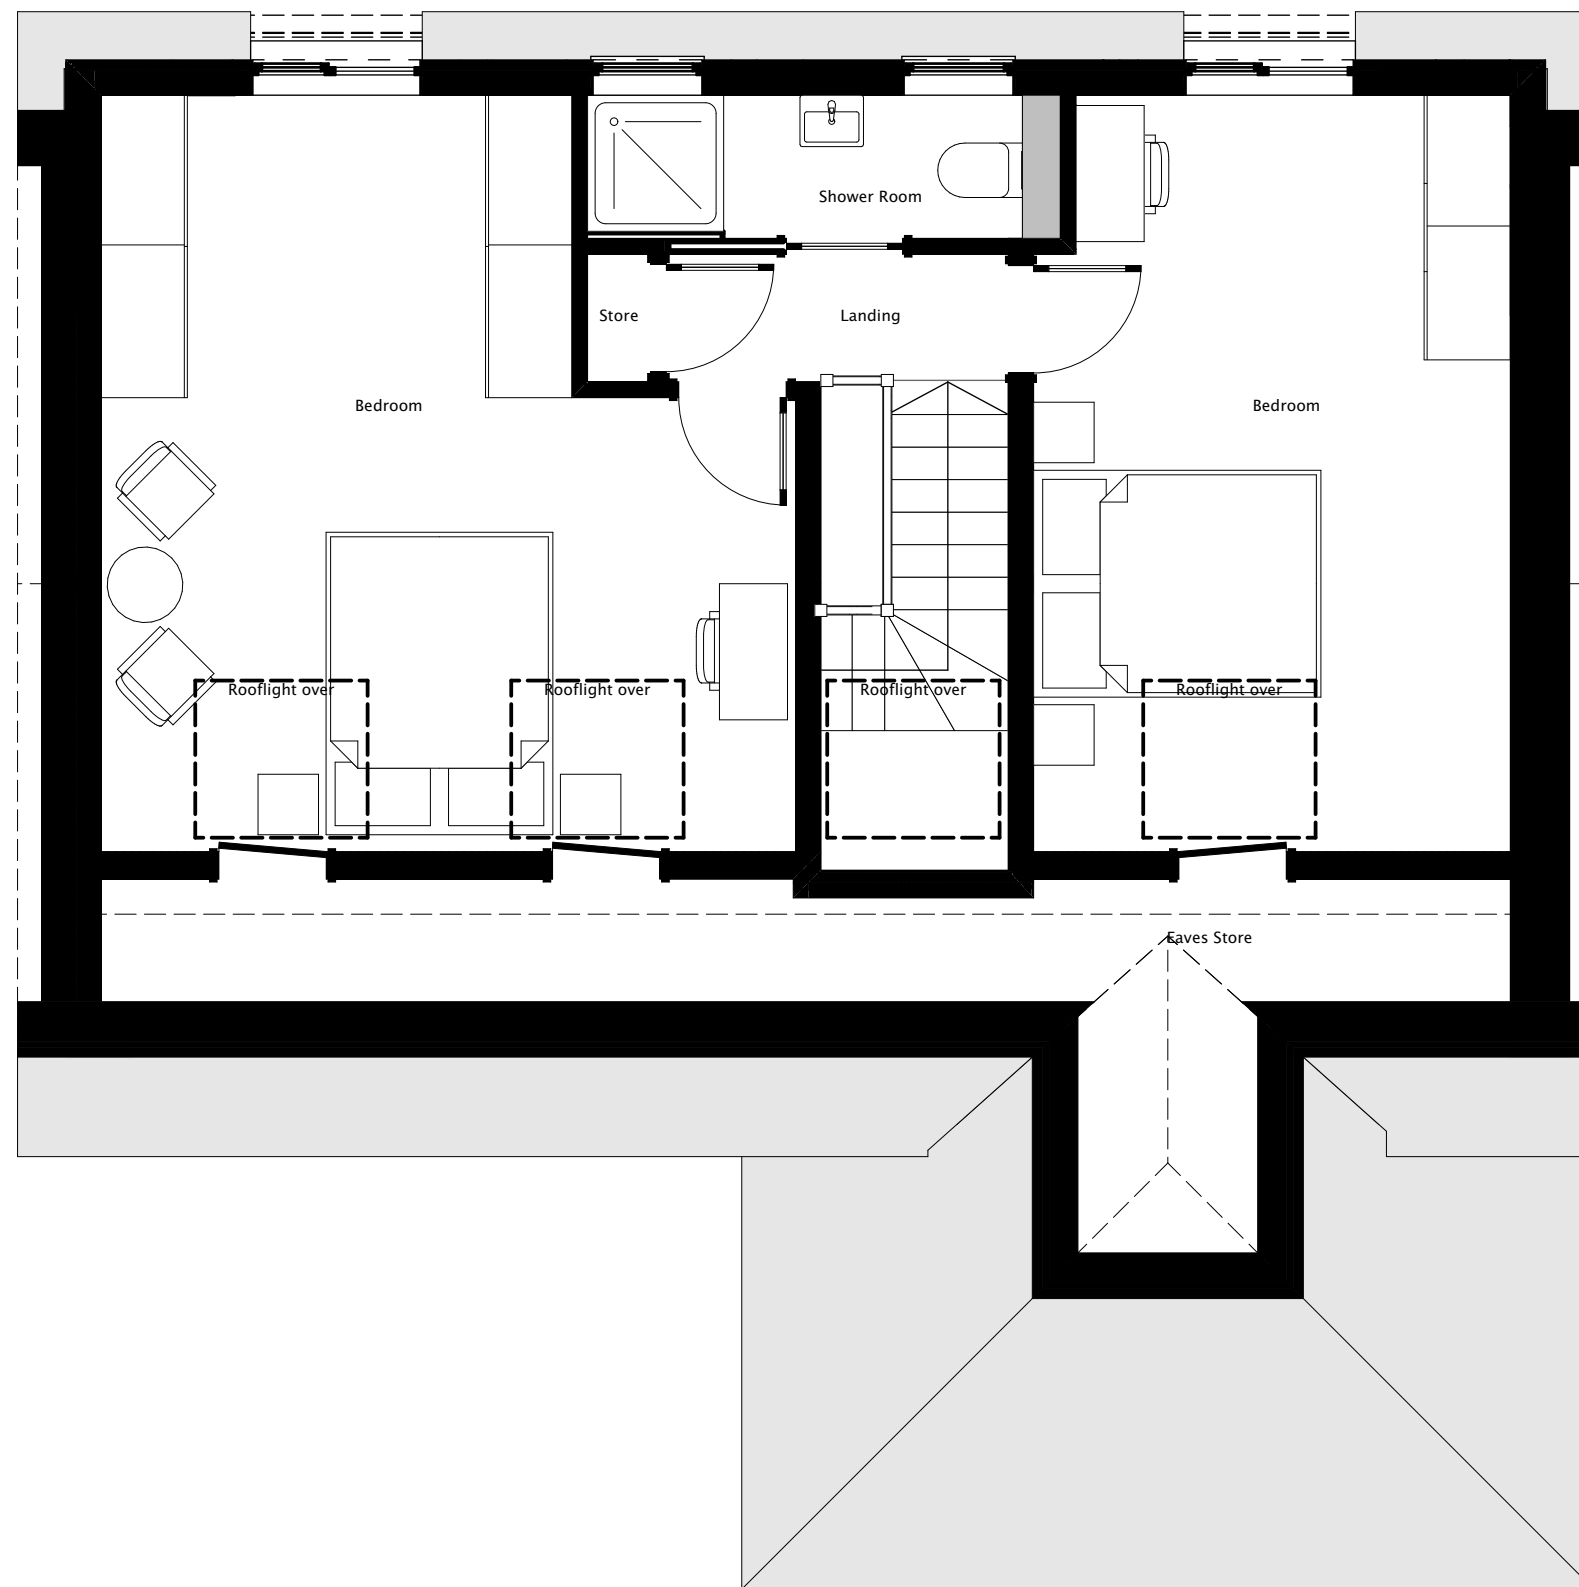

Proposed Roof
1:100

Proposed First Floor
1:50

Design information is work in progress and subject to detail development & Client approval. Accommodation schedules and figures provided are subject to amendments following coordinated input by others in the design team. Dimensions must be checked on site with any discrepancies reported to the Architect for confirmation prior to any construction. Costings should not be finalised until approval /confirmation by relevant authorities and Client. Any topographical / Ordnance Survey information visible has prepared by a third party, no responsibility will be accepted for accuracy or completeness of the survey.

Rev	Date	Description
A	02.11.23	Roof Plan Added

CLIENT

C Long

PROJECT

22 WAVERLEY AVENUE, NETLEY

TITLE

First Floor Plan Proposed

DRAWN BY

RW

DATE

1.11.23

SCALE @A3

1:50, 1:100

jlrrw

ARCHITECTURE

jlrrw.co.uk

PLANNING

PROJECT

22042

DRAWING

104

REVISION

A

(c) JLRW Architecture 2023