





SOUTHWEST ELEVATION EXISTING

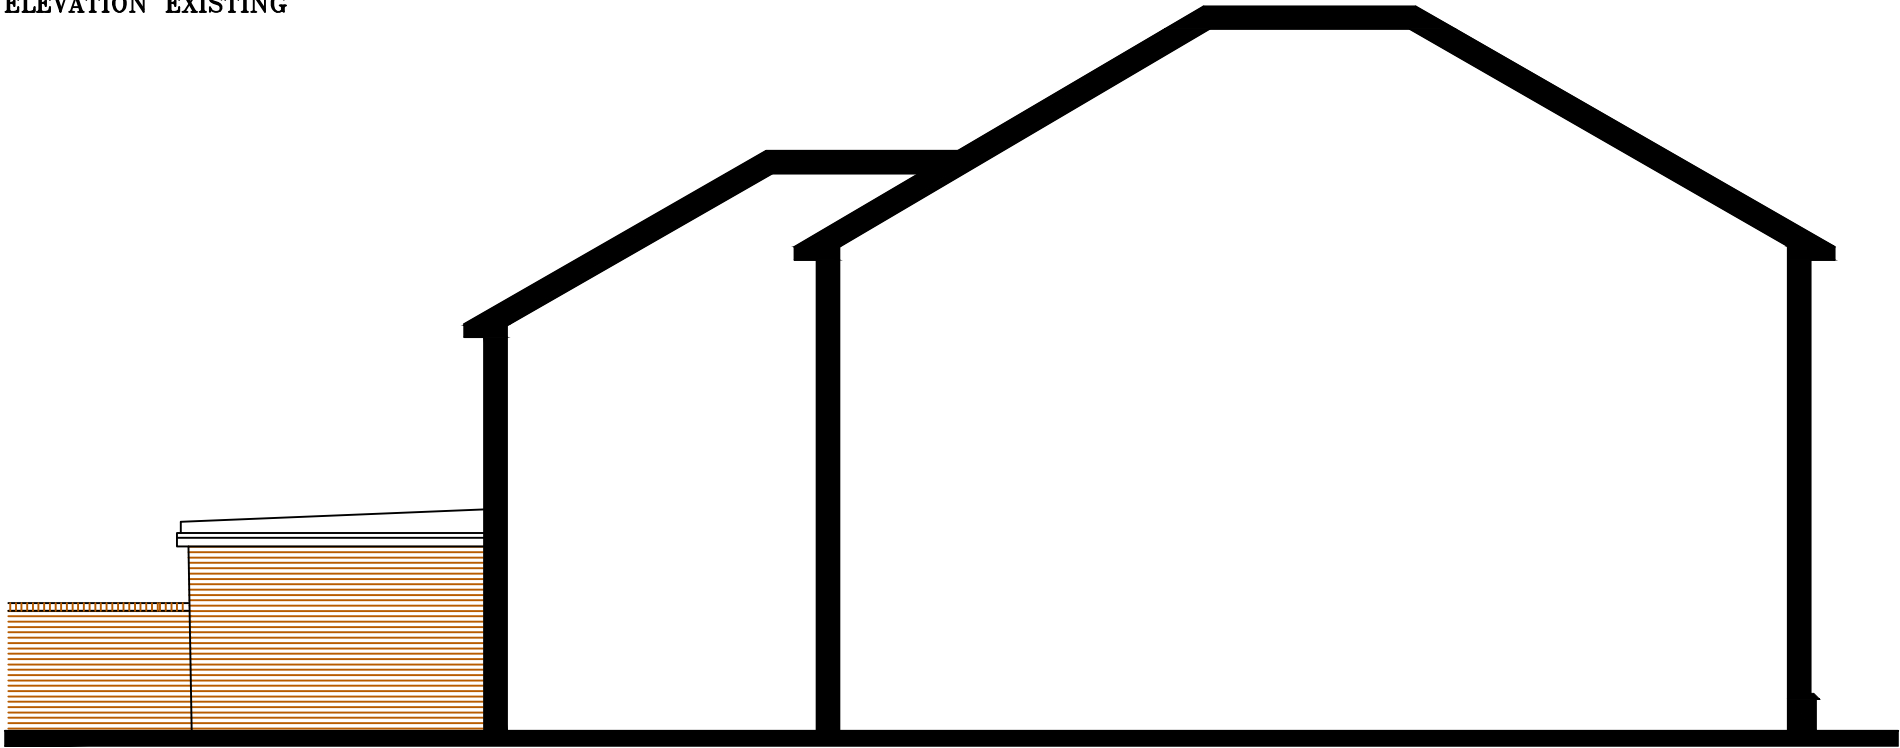

NORTHEAST ELEVATION EXISTING

 

Revision	Date
----------	------

VAWARD
planning & design

59 Leigh Road, Eastleigh
Project Proposed conversion of existing ground floor,
rear first floor & new rear two storey extension
to form 1, 1 bed & 2, 2 bedroom flats

Drawing Title Existing Side elevations

Client Goodwill Homes Ltd

Date 20.09.23

Drawing No P09

Scale 1:100

Drawn VAW

Checked

Revision

This drawing is copyright of the designer & must not be reproduced without permission. Any discrepancies should be reported to the designer

Greenswood Cottage Church Road
Swanmore Southampton SO32 2PA
T 01489 894 300 M 07811 393 434
e-mail vawardplanning.co.uk