


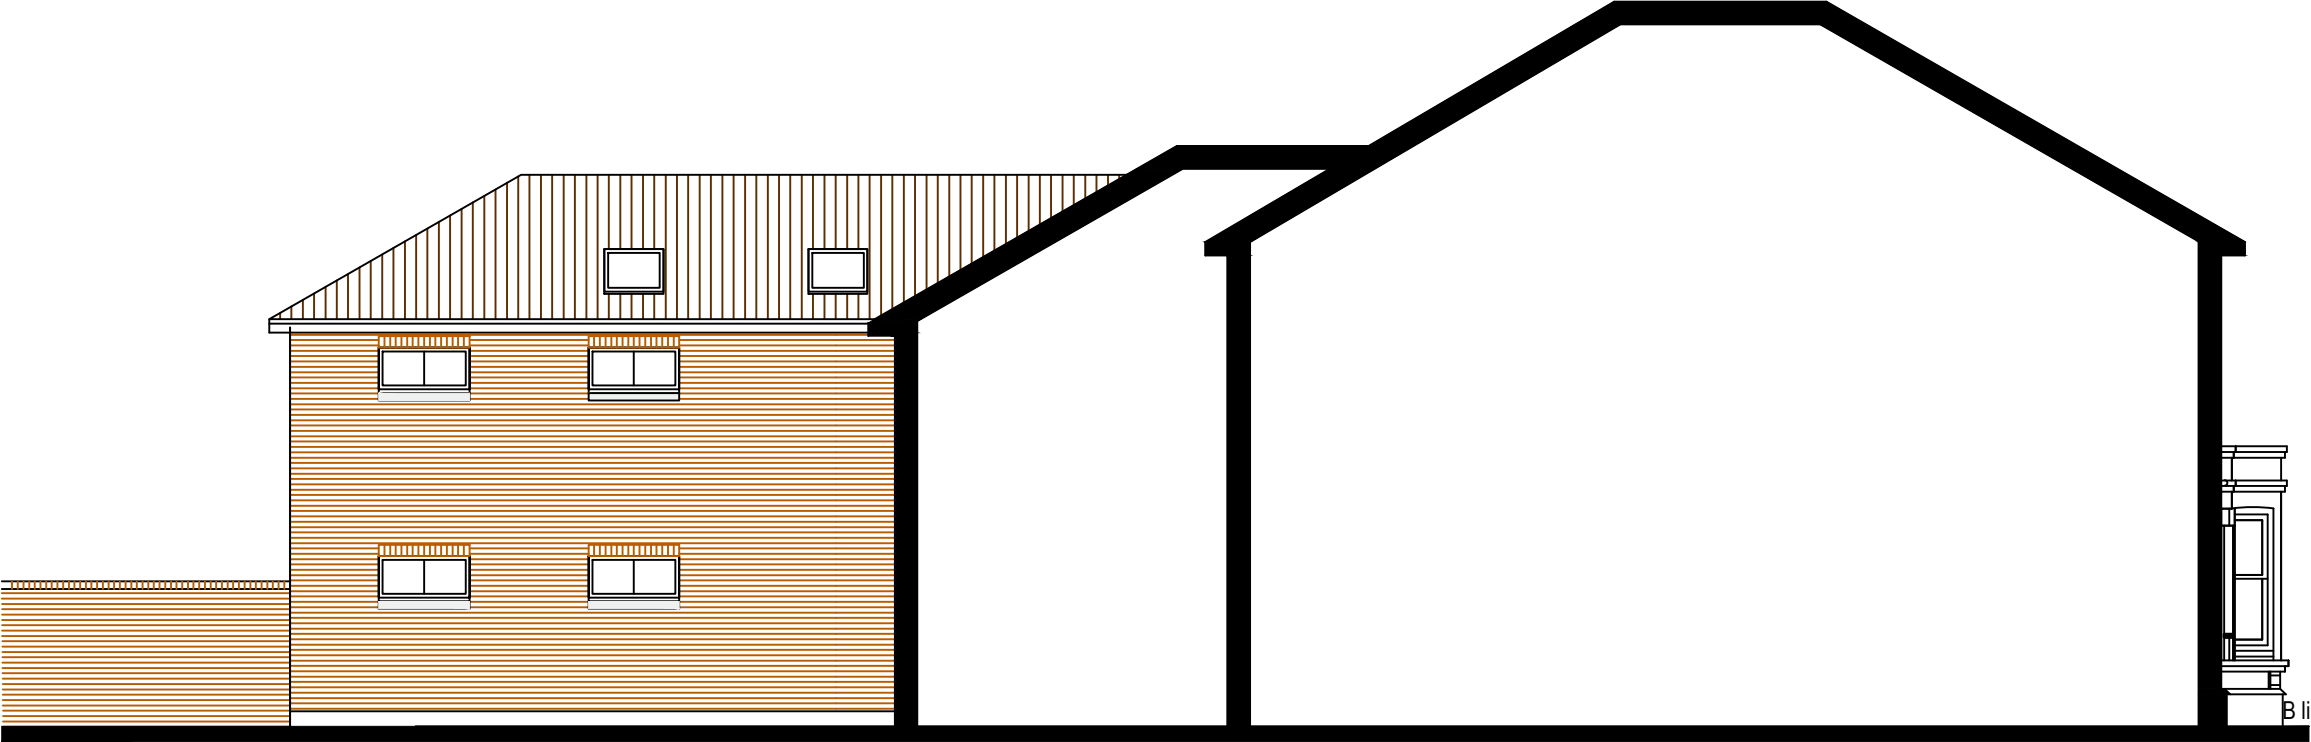


SOUTHWEST ELEVATION PROPOSED



NORTHEAST ELEVATION PROPOSED

B lintels to south west windows revised 18.10.23
A flat 2 lounge window repositioned slightly, Flat 3 bedroom windows changed to high level & 2 velux rooflights added 16.10.23

Revision	Date
----------	------

 

VAWARD

planning & design

Client

Goodwill Homes Ltd

Project

59 Leigh Road, Eastleigh
Proposed conversion of existing ground floor, rear first floor & new rear two storey extension to form 1, 1 bed & 2, 2 bedroom flats

Drawing Title

Proposed Side elevations

Scale

1:100

Date

20.09.23

Drawing No

P05

Revision

A B

Drawn

VAW

Checked

This drawing is copyright of the designer & must not be reproduced without permission. Any discrepancies should be reported to the designer

Greenswood Cottage Church Road
Swanmore Southampton SO32 2PA
T 01489 894 300 M 07811 393 434
e-mail vawardplanning.co.uk