


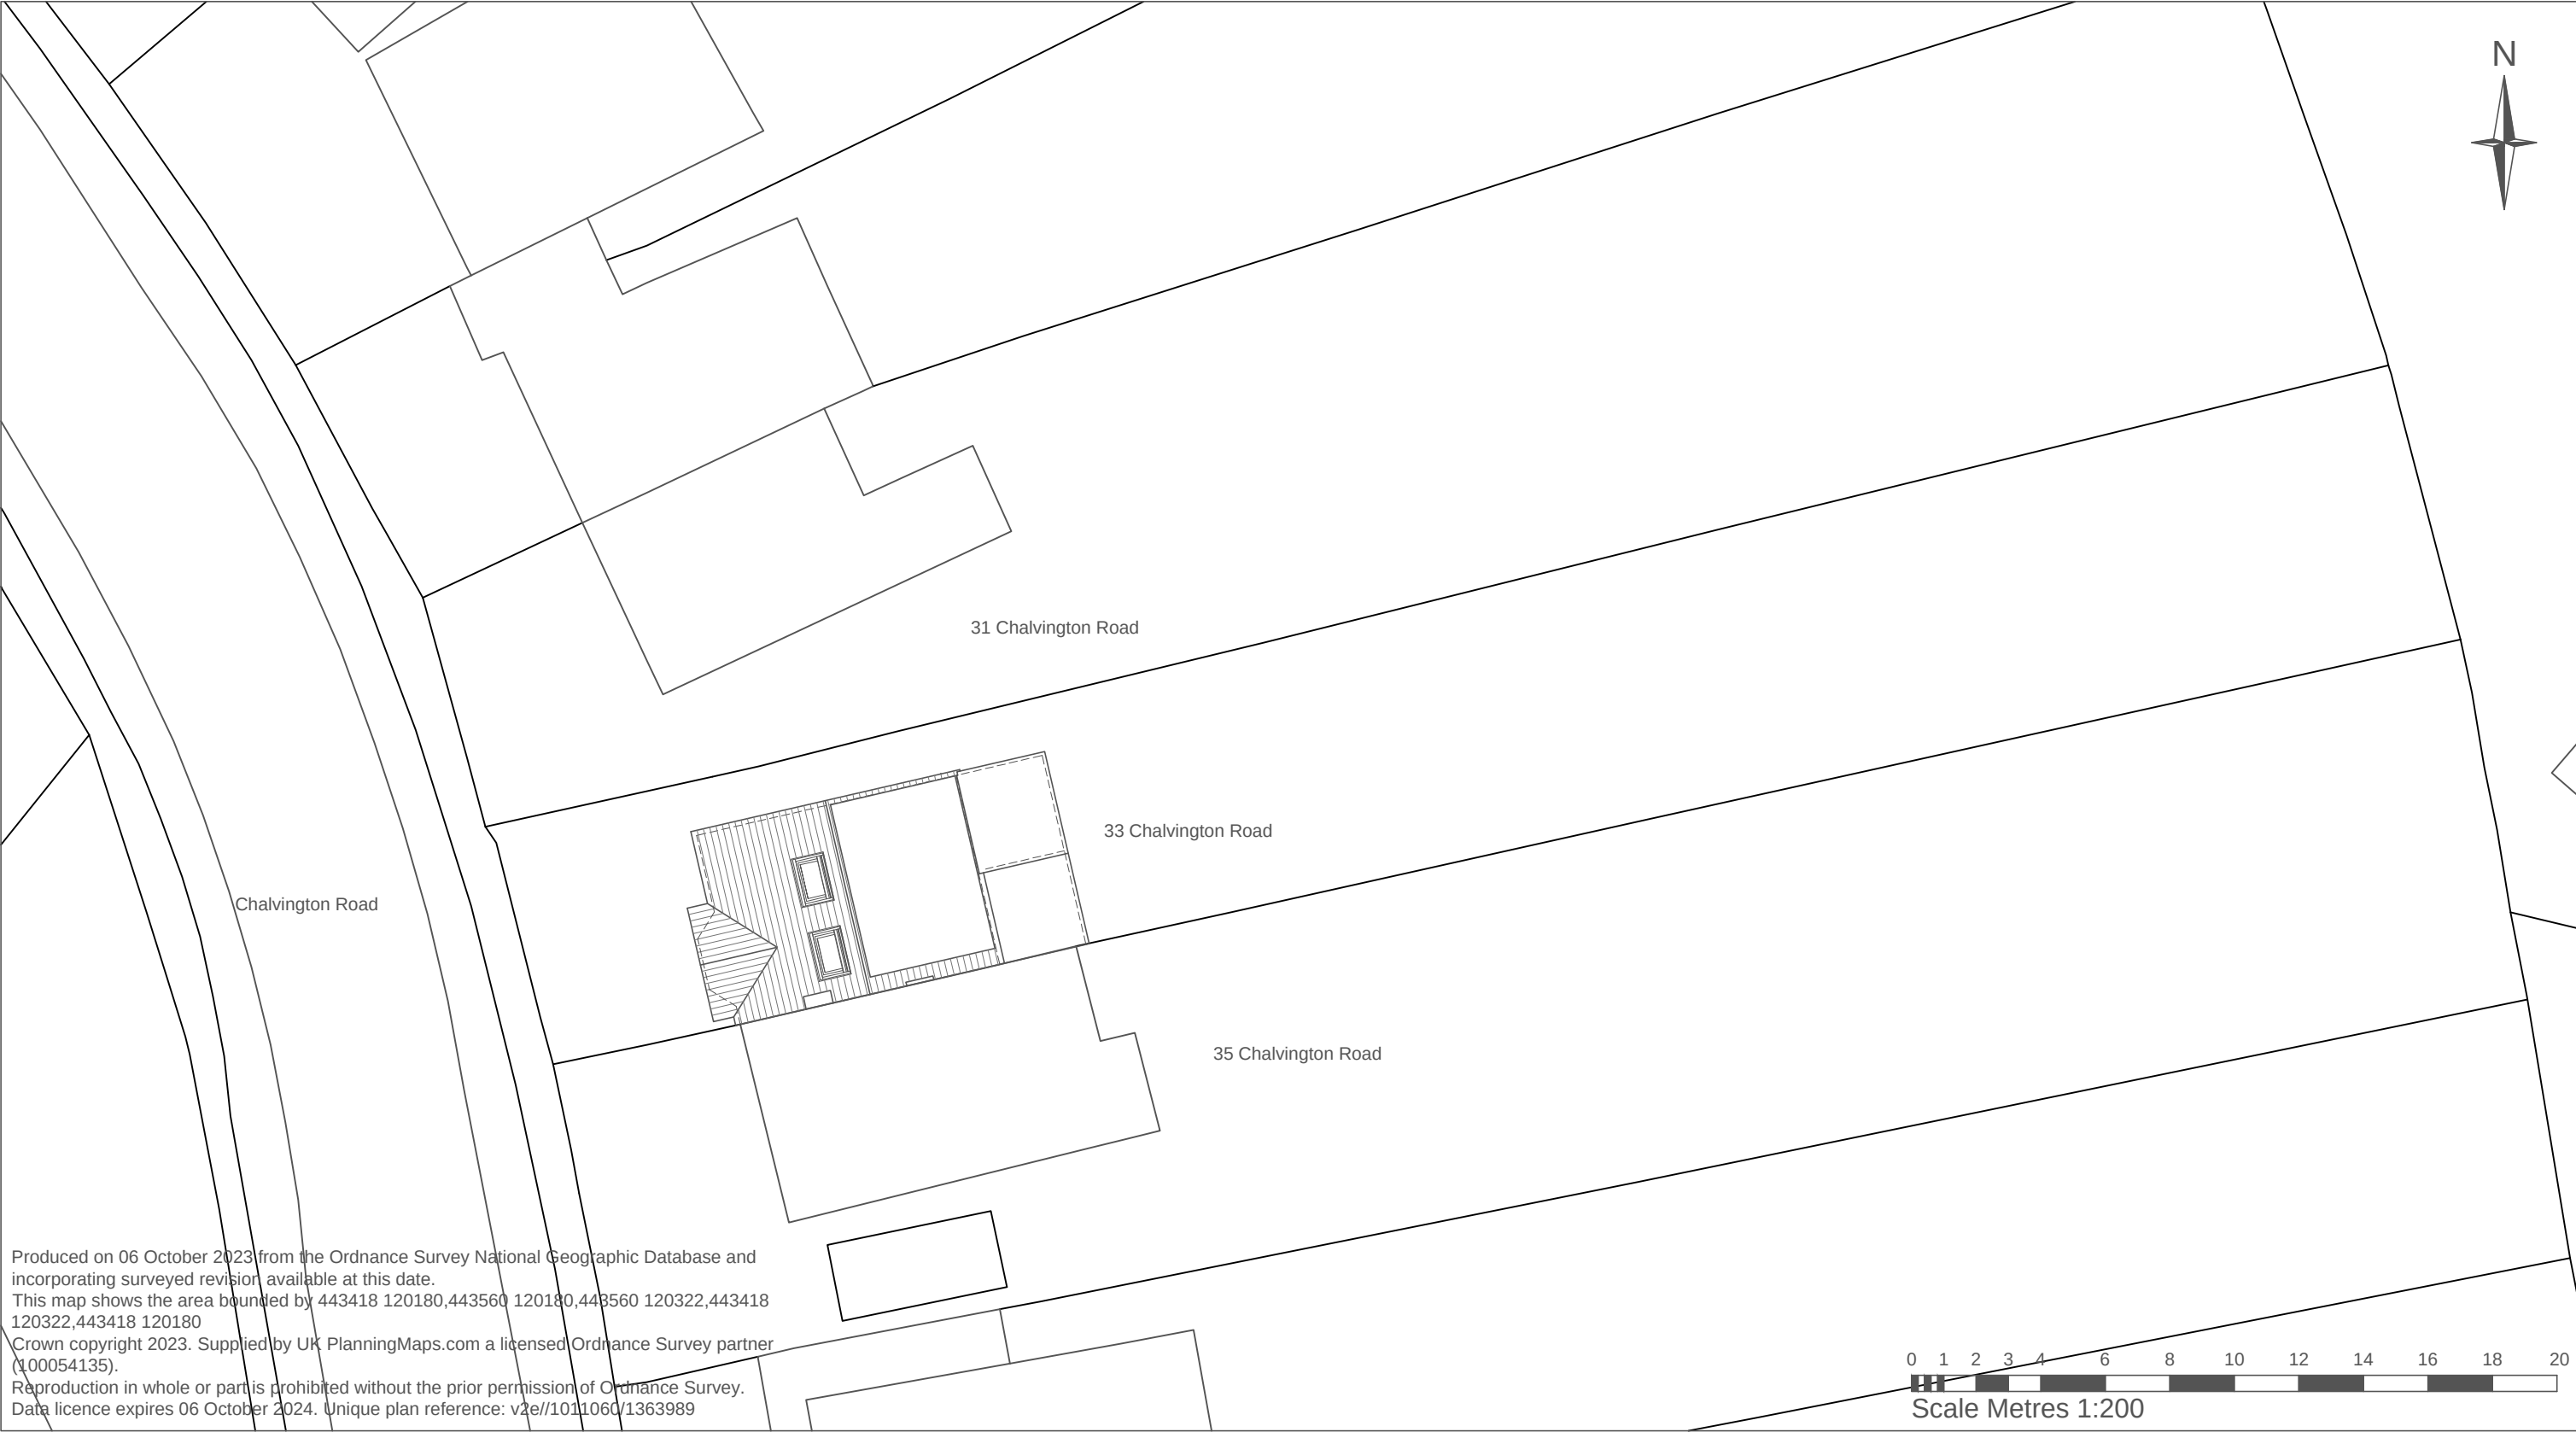

Drawing by:

unsted design

3D Computer Aided
Architectural Design

16 Hazel Close,
Chandlers Ford,
EASTLEIGH,
SO53 5RF.

Tel: 023 80274720
Fax: 023 8027 4720
Email: info@UnstedDesign.co.uk
Web Site: www.UnstedDesign.co.uk

Utilities/Highways/Enviroment: It is the responsibility of the client or their contractor to liaise with Utility Providers, Highways Authority's and Enviroment Agency and to ensure that all approvals are in place unless Unsted Design have been given written instructions to act your behalf.

Dimensions: All dimensions to be checked on site prior to the commencement of any work. Do not scale from this drawing for construction purposes.

Copyright: The copyright for this drawing remains the property of Unsted Design. It cannot be copied, altered or reproduced in any form without the written consent of Unsted Design. It cannot be passed to a third party without the written consent of Unsted Design.

Party Wall Agreements: It is the sole responsibility of the building owner or their contractor to draw up any agreements or notices required to comply with the Party Wall Act. This drawing does not guarantee the position of the boundary.

Revision:

Drawing Contents:

SITE PLAN

Purpose:

LAWFUL USE CERTIFICATE APPLICATION

Scale:

1:200

Date:

6th October 2023

Drawn by:

MKU

Client:

MR AND MRS MALTBY

Property Address:

33 CHALVINGTON ROAD
CHANDLERS FORD
EASTLEIGH
SO53 3DY

Drawing Number	Client	Status	Project Number	Sheet size
013-MALTBY		BR-1509-A3		