




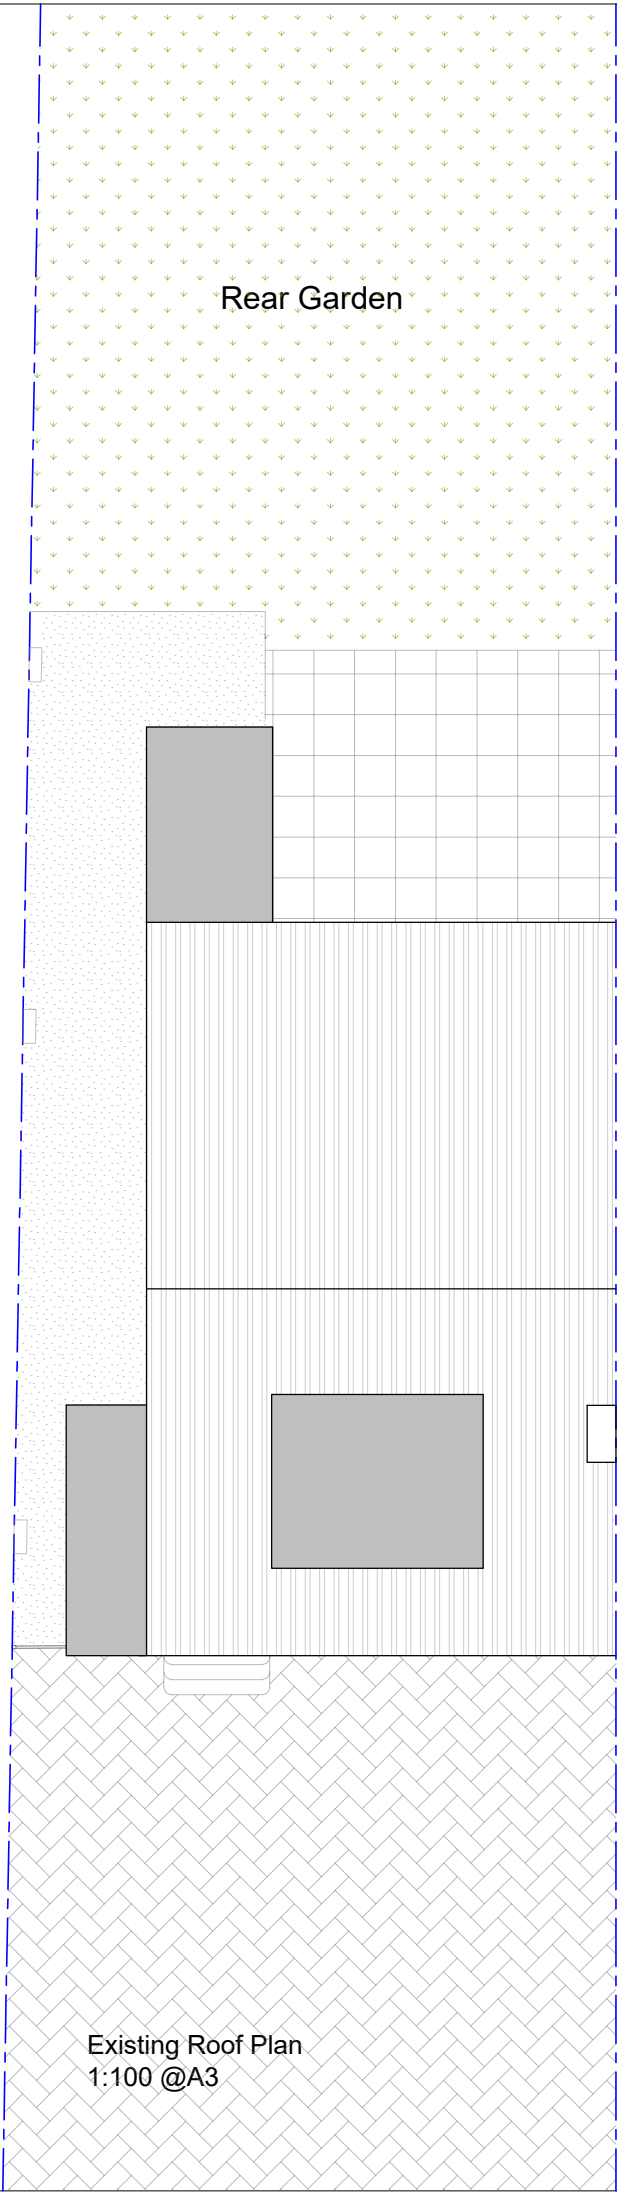

Existing Roof Plan
1:100 @A3

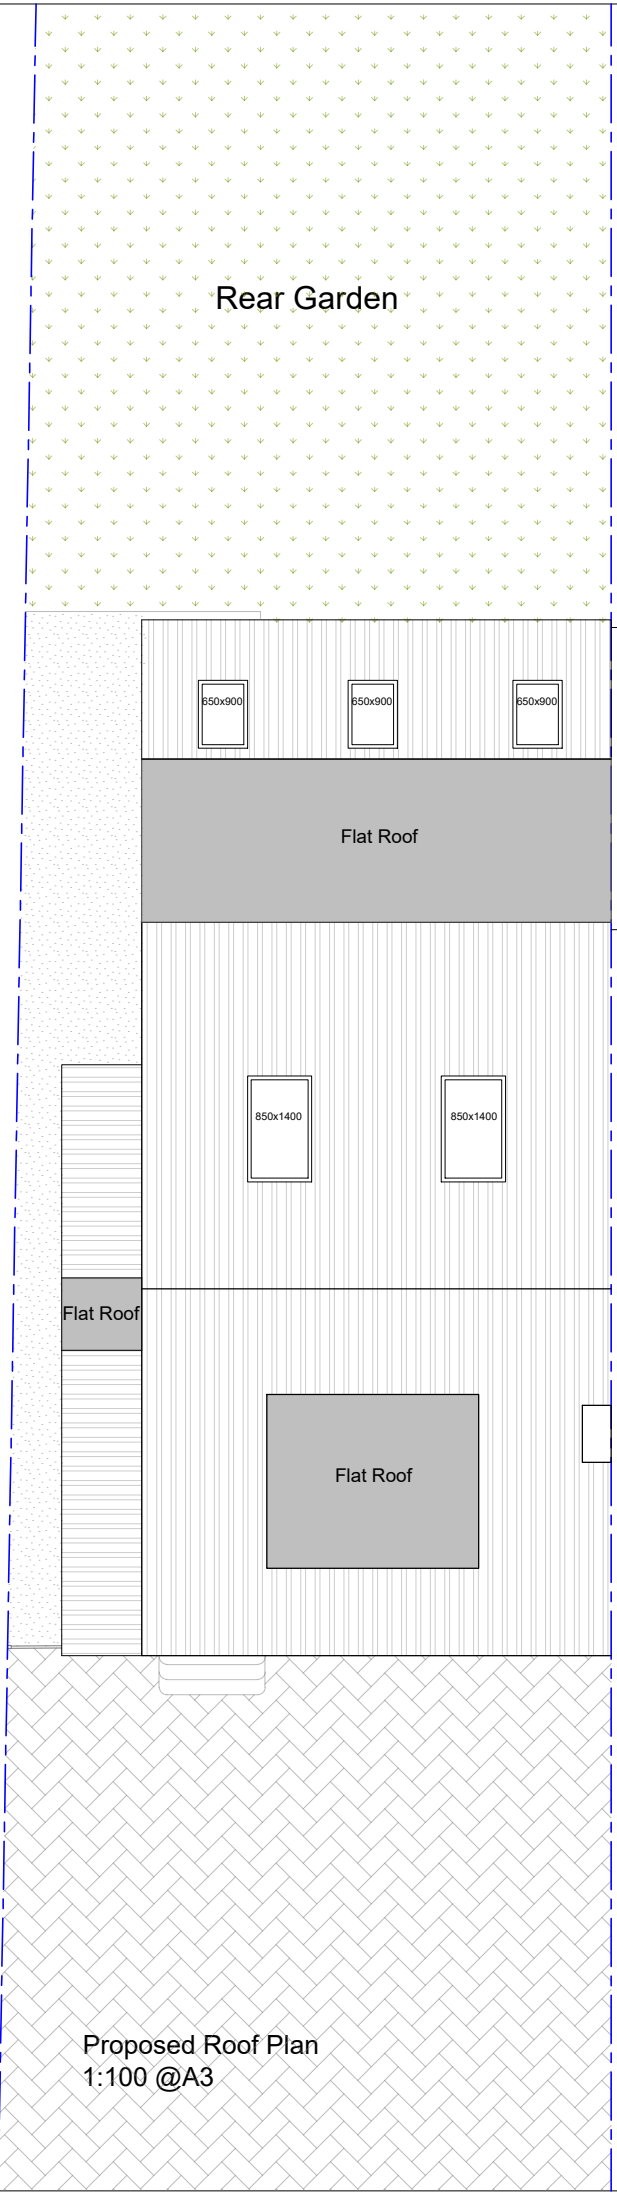

Proposed Roof Plan
1:100 @A3

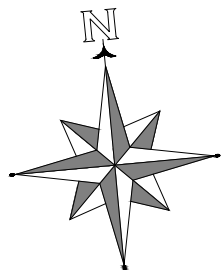

- EXISTING WALLS
- NEW CAVITY WALLS
- NEW STUD WALLS
- NEW DORMER WALLS
- REMOVED WALL



19 St James Park road, Shirley,
Southampton, SO16 6HL
TEL: 077 4569 6432
E-MAIL: info@naplanning.co.uk
WEB: www.naplanning.co.uk

Project
27 Pine Crescent, Chandler's Ford

Drawing
Single Storey Rear Extension

Title
Existing & Proposed Roof Plan

Drawing Status:

Scale 1:100 @ A3	Drawn N.ALI	Date 21.09.2023
Project No 380	Page 02	Revision P4