




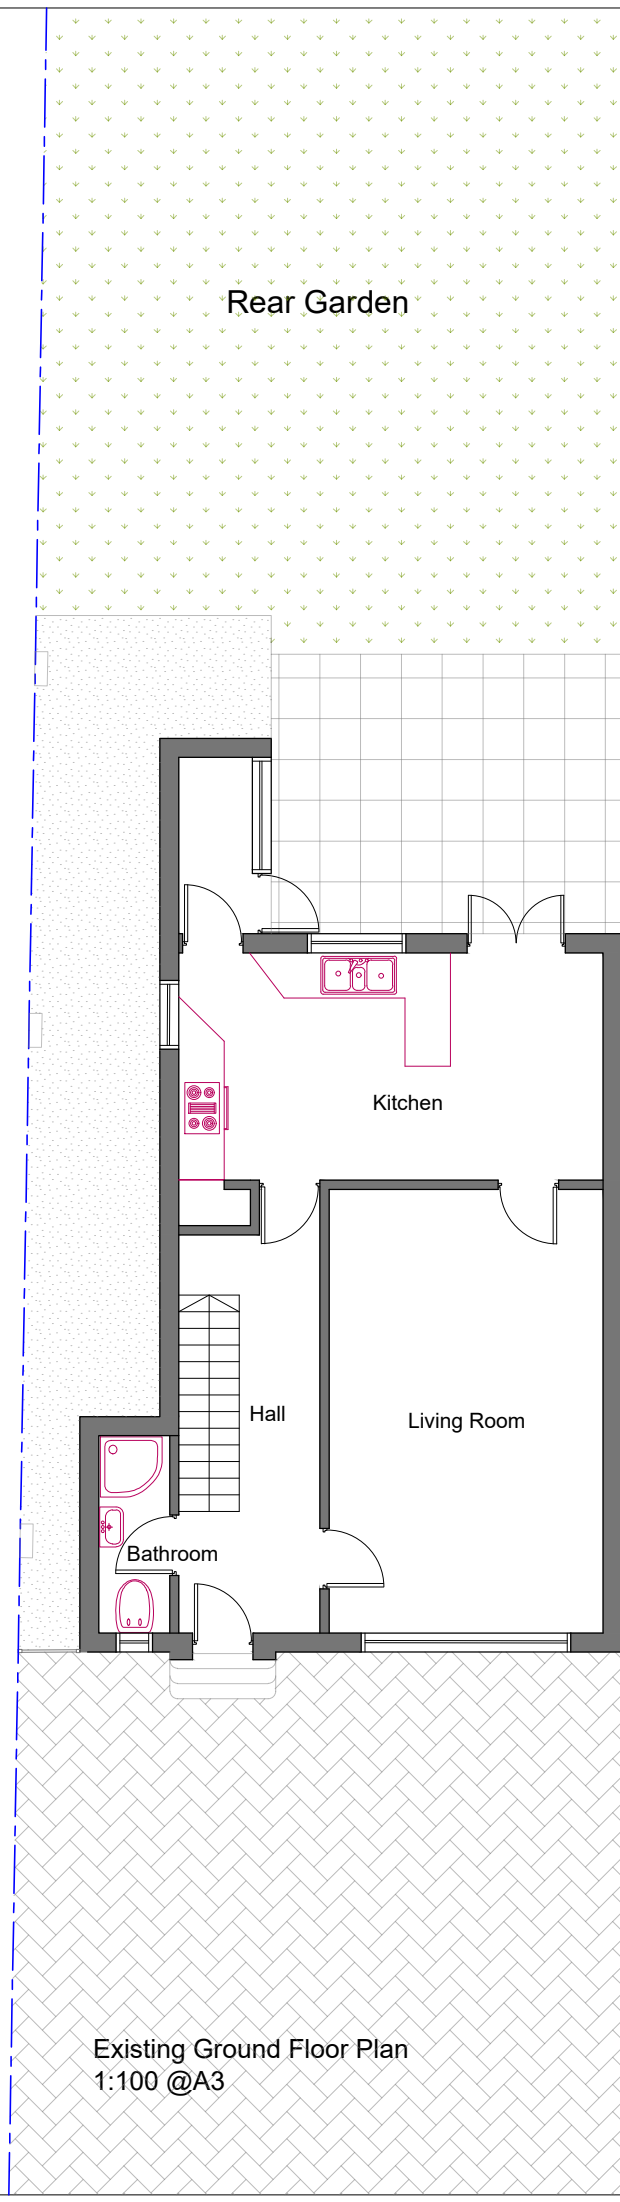

Existing Ground Floor Plan
1:100 @A3

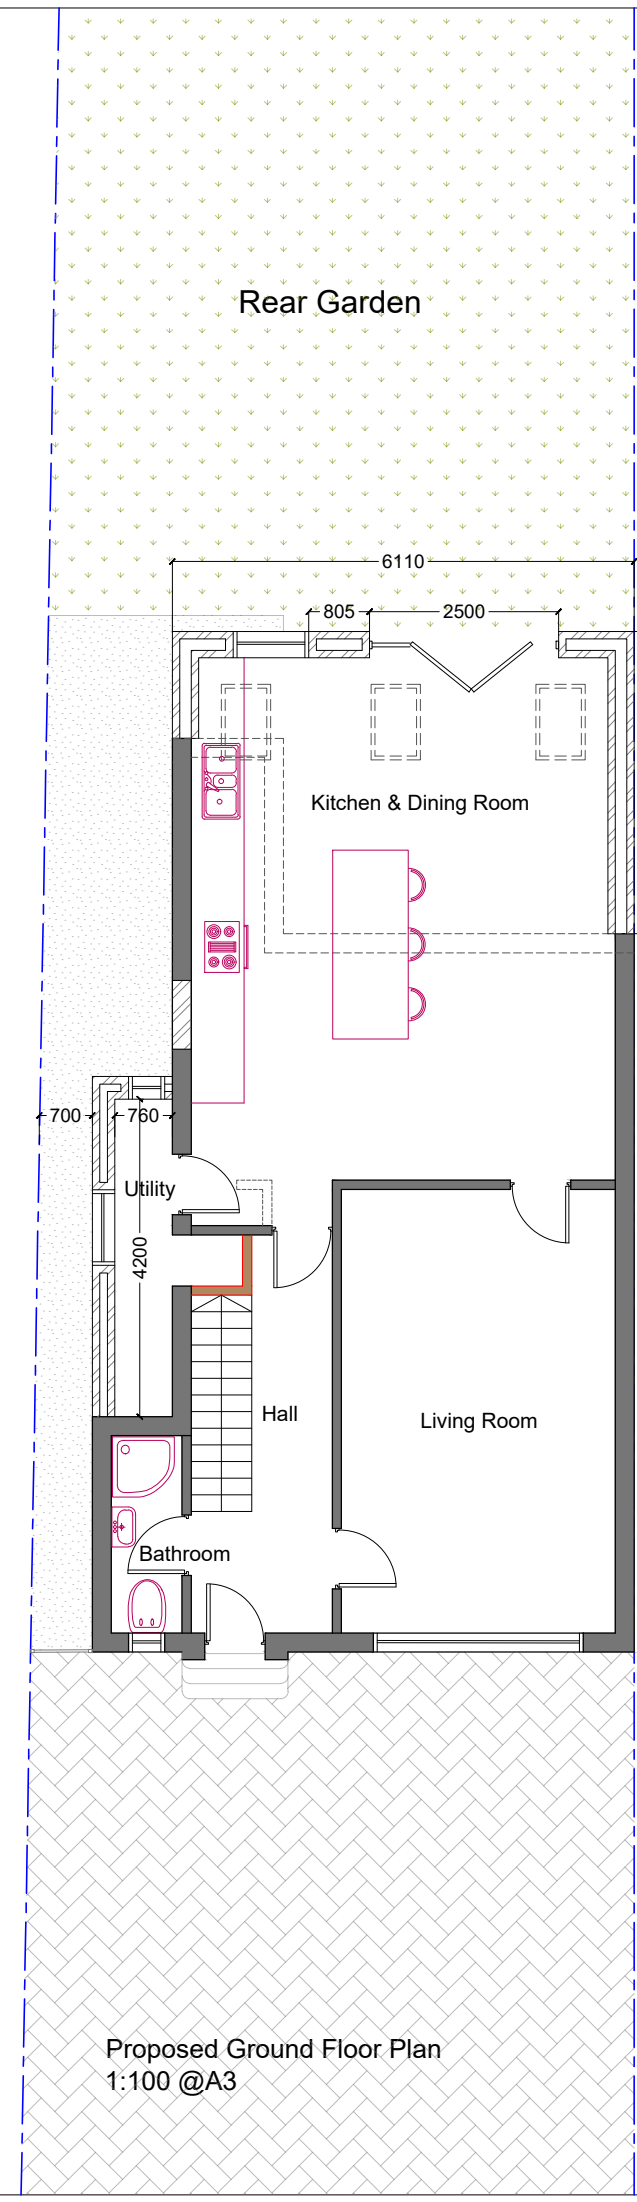

Proposed Ground Floor Plan
1:100 @A3

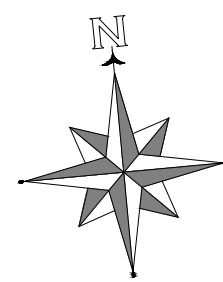

LEGEND

- EXISTING WALLS
- NEW CAVITY WALLS
- NEW STUD WALLS
- NEW DORMER WALLS
- REMOVED WALL

0 5m

NA PLANNING LTD

19 St James Park road, Shirley,
Southampton, SO16 6HL
TEL: 077 4569 6432
E-MAIL: info@naplanning.co.uk
WEB: www.naplanning.co.uk

Project		
27 Pine Crescent, Chandler's Ford		
Drawing		
Single Storey Rear Extension		
Title		
Existing & Proposed Ground Floor Plan		
Drawing Status:		
Scale 1:100 @ A3	Drawn N.ALI	Date 21.09.2023
Project No 380	Page 01	Revision P4