


Revisions:

rev	date	drawn	comments
A	06/11/23	PHB	Front door relocated. Canopy over new front door. Bin store added.

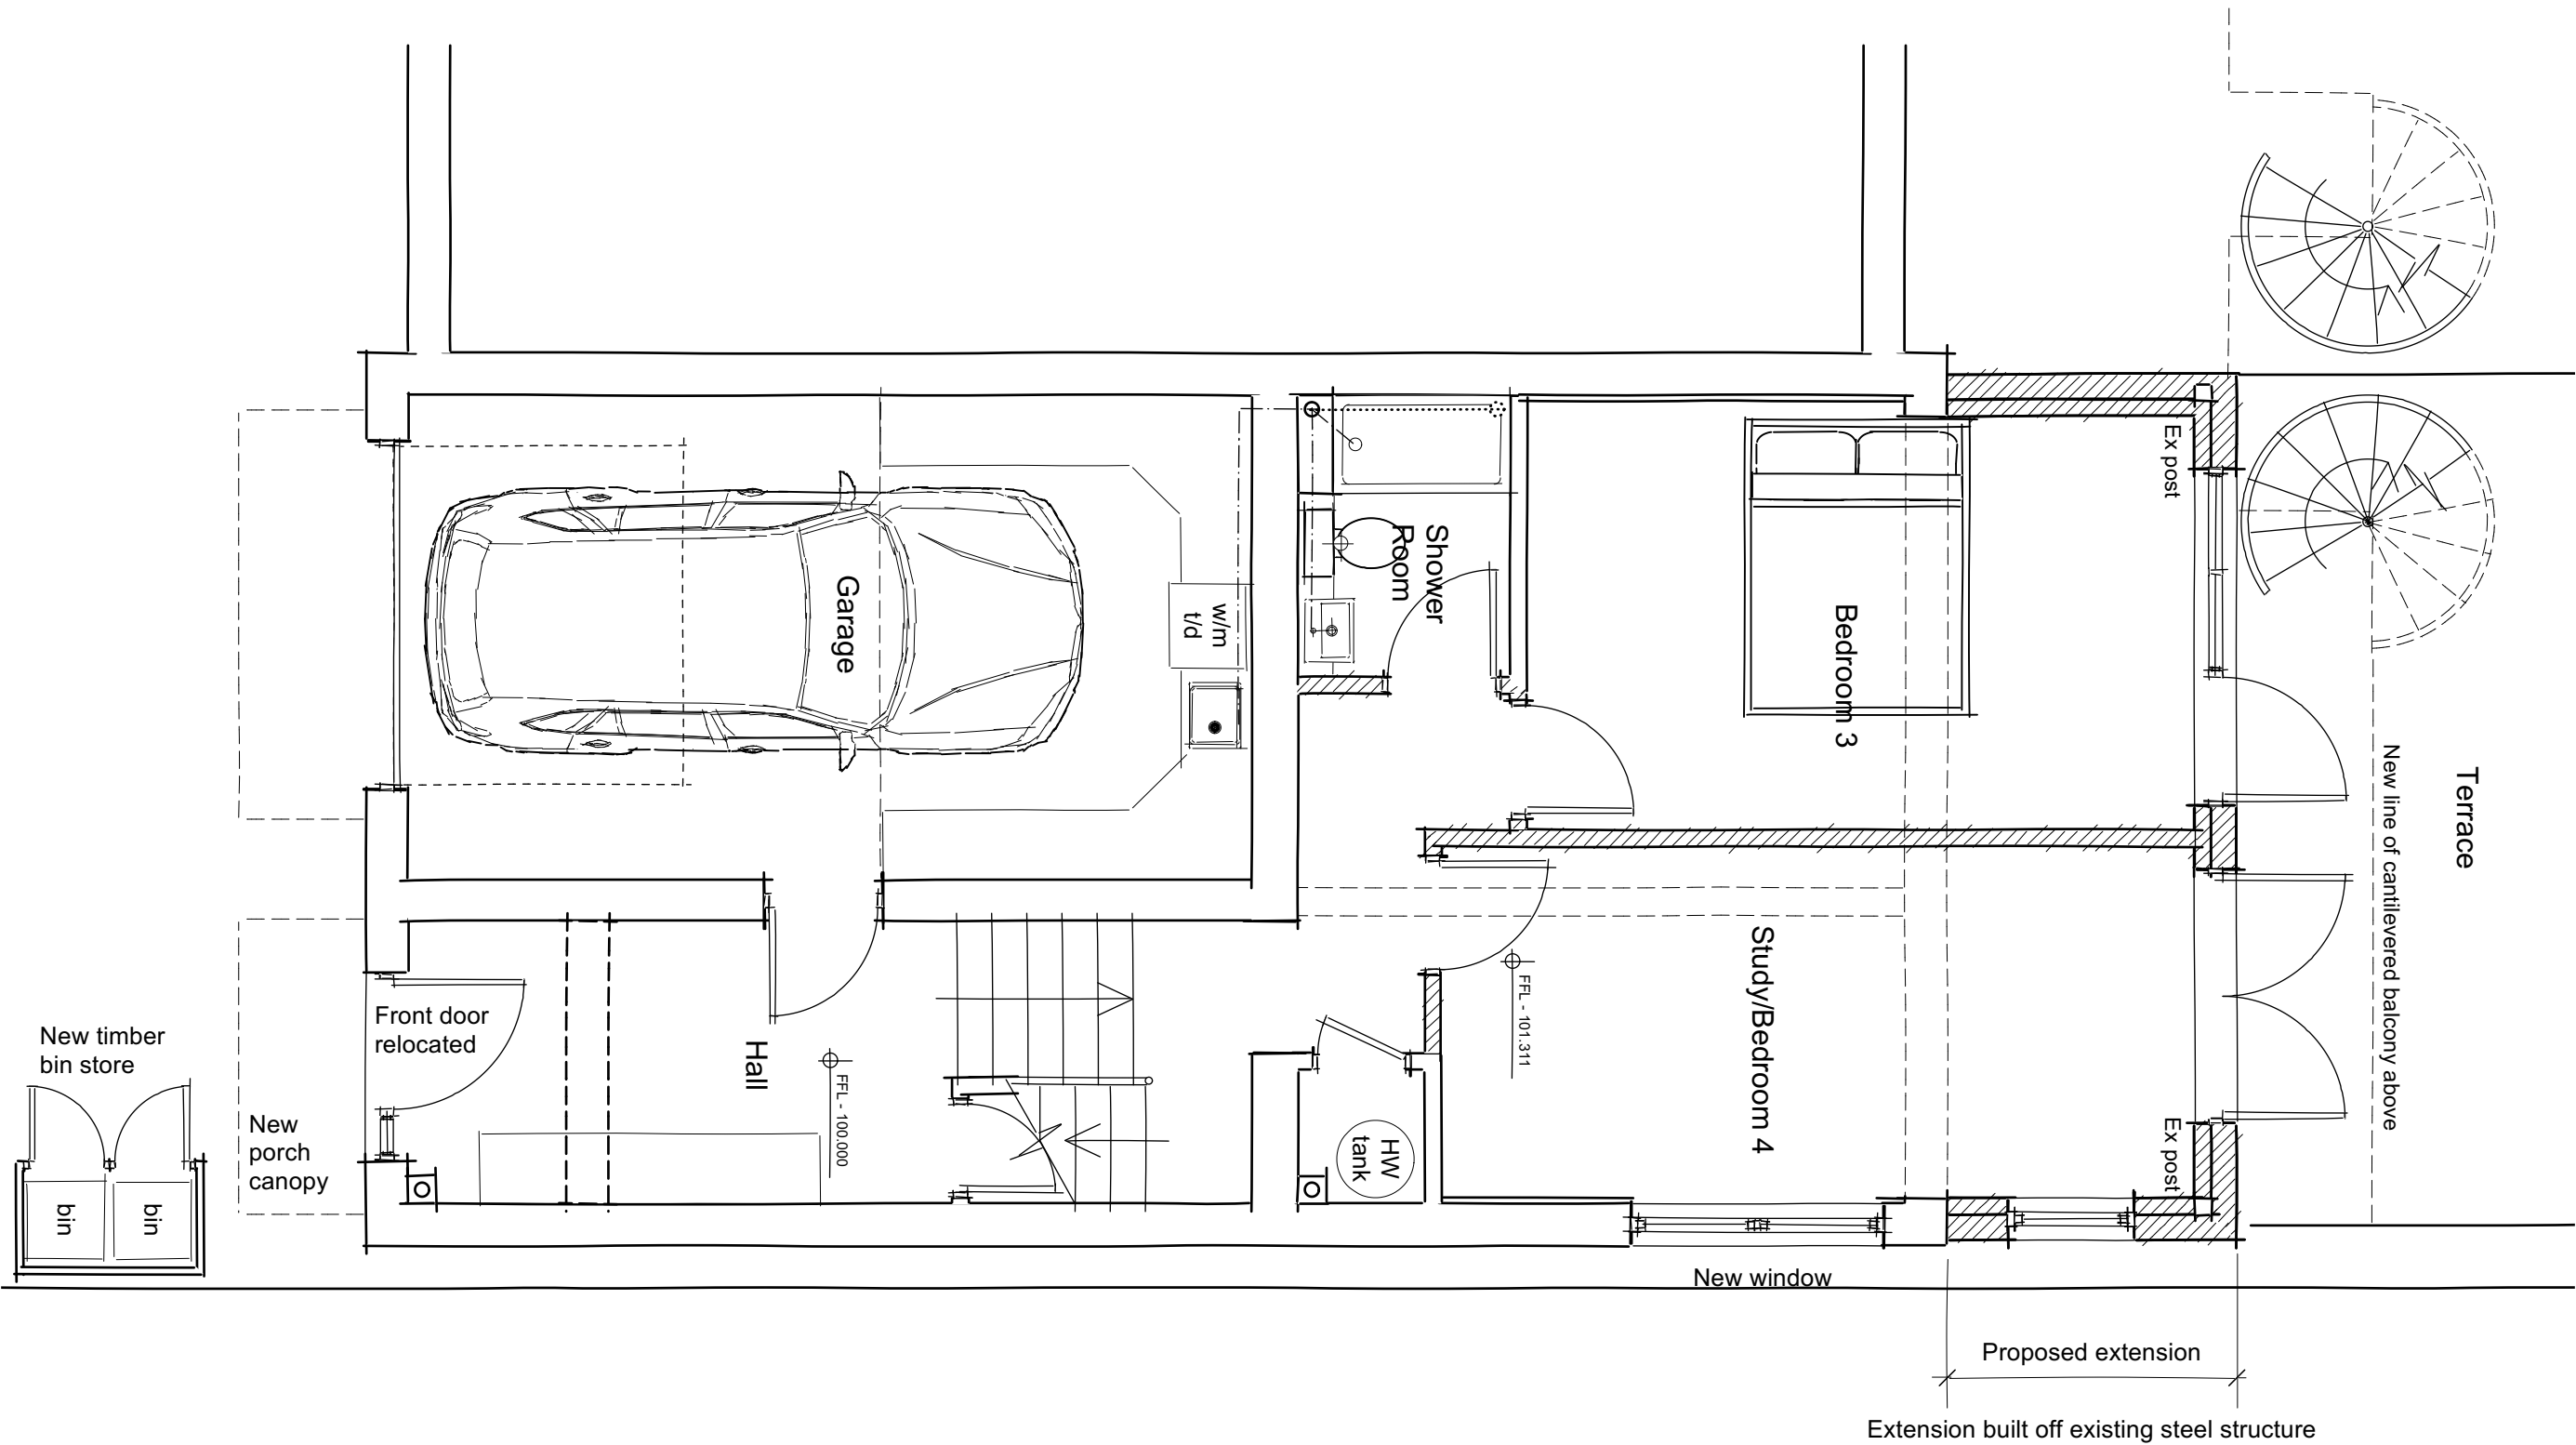

Project:

10 MARINA DRIVE
HAMBLE
SOUTHAMPTON
SO31 4PJ

Title:

PROPOSED GROUND
FLOOR PLAN

Client:

MR & MRS FERGUSON

Date:

OCTOBER 2023

Dwg No:

8266/P201

Revision:

A

Scale:

1:50 @ A3

Drawn:

PHB

Checked:

PHB

Status:

PLANNING

THE
Genesis Design
STUDIO

CHARTERED ARCHITECTS

MEAD MILL MILL LANE ROMSEY
HAMPSHIRE SO51 8EQ

T : (01794) 519333
F : (01794) 519666
E : mail@thegenesisdesignstudio.com

© The Genesis Design Studio Ltd

