

Workshop /
Garden Store

Flat roof in grey
single ply membrane

Flat roof in grey
single ply membrane

Dormer set inside
of main roof hips

High level
rooflight

High level
rooflight

High level
rooflight

Carport
below



Replacement
dormer window

Proposed Roof Plan

scale 1:100



Proposed Street Elevation scale 1:100

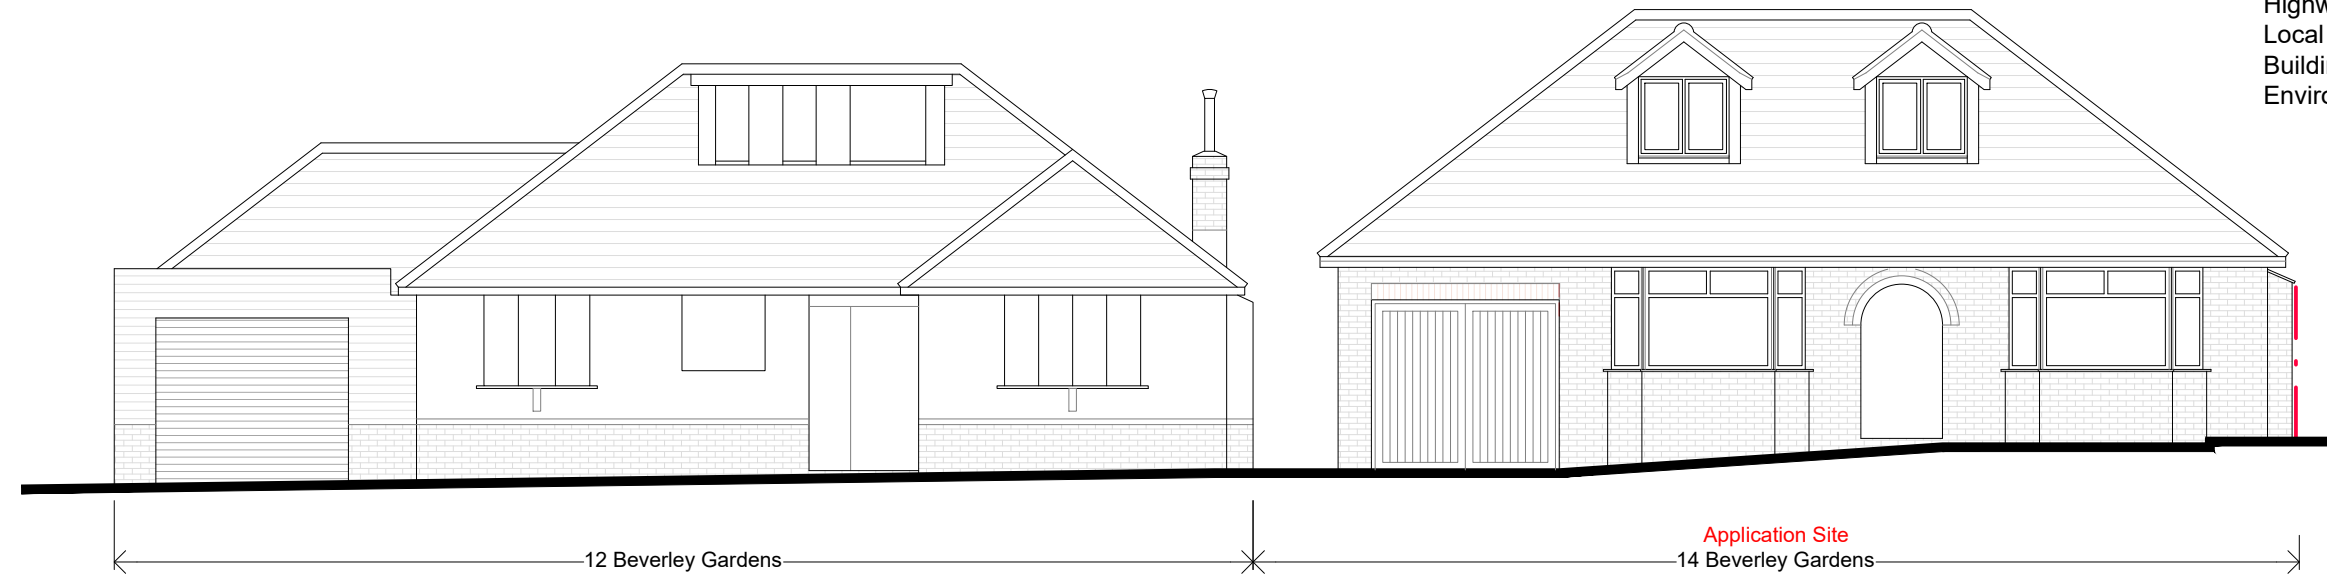 

General Notes:

This drawing is the copyright of N & J Design Limited and may not be copied in whole or in part without prior permission.

It is the clients/developers responsibility to ensure all relevant approvals are in place and conditions satisfied prior to commencement of works, including, but not limited to:

The Party Wall etc Act 1996
Local Authority Planning Consent
Highways (Road opening permit)
Local Water Authority
Building Regulations (Local Authority, NHBC etc)
Environment Agency

A 08.11.23 Roof plan and street elevation added

Rev: Date: Description:

Status:

Planning

Title:

Proposed Roof Plan,
Block Plan, Street Ele.
Site Location Plan

Project:

14 Beverley Gardens
Bursledon
Southampton
SO31 8FD



N & J Design Ltd

7 Hedley Gardens
Hedge End
Southampton
SO30 2WT

t: 07840 404620 www.nandjdesign.co.uk

Drawn: N. Keatley

Date: 04.07.23

Checked:

Date:

Scale: As noted


Revision:

A

Drawing no:

2023.01.02/PL03

MapServe®

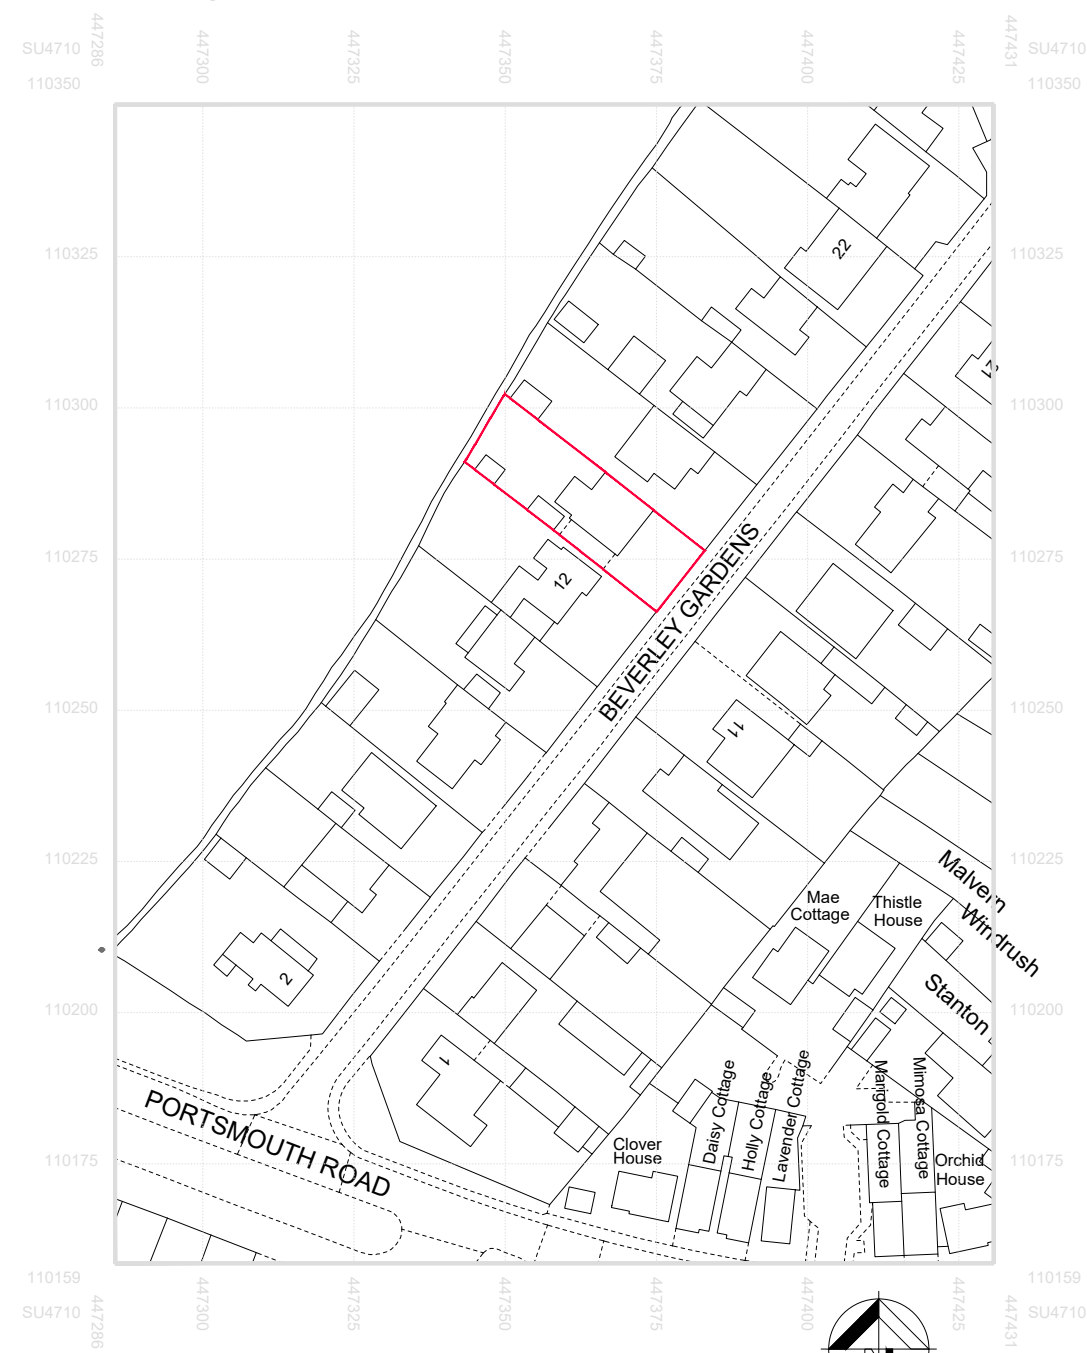

Ordnance Survey (c) Crown Copyright 2023.
All rights reserved. Licence number 100053143

Site Location Plan scale 1:1250



Block Plan

scale 1:200

