



Proposed Elevations scale 1:100

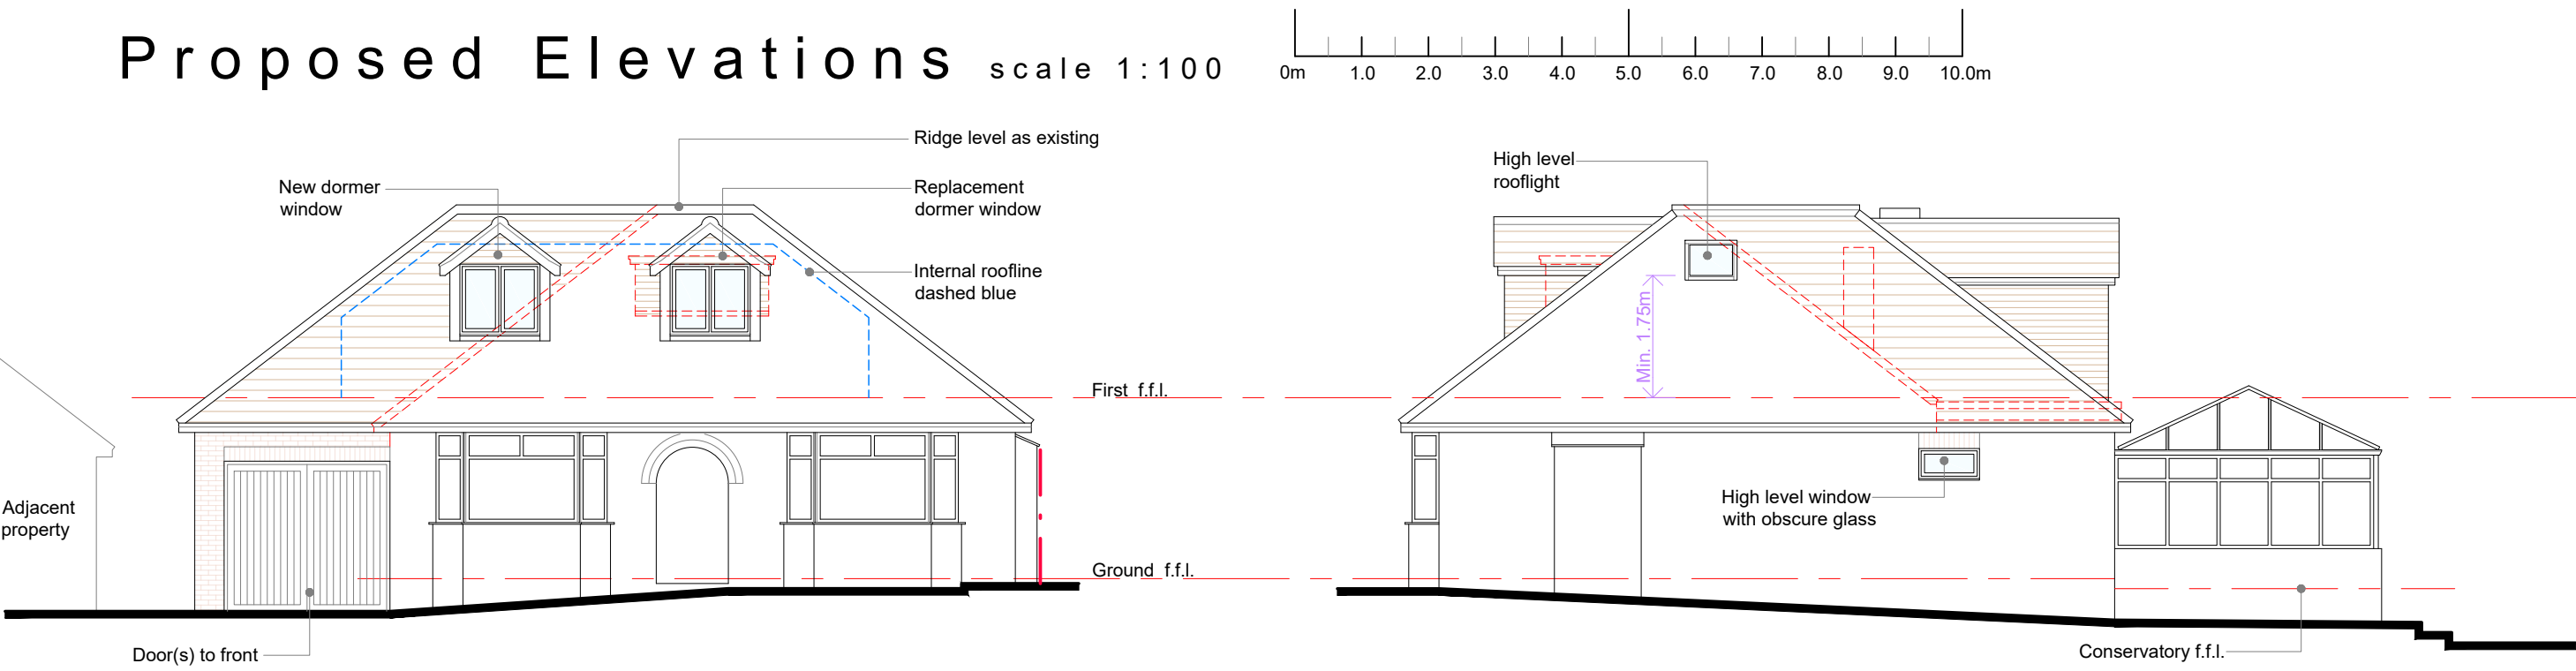


Front South East

Side North East

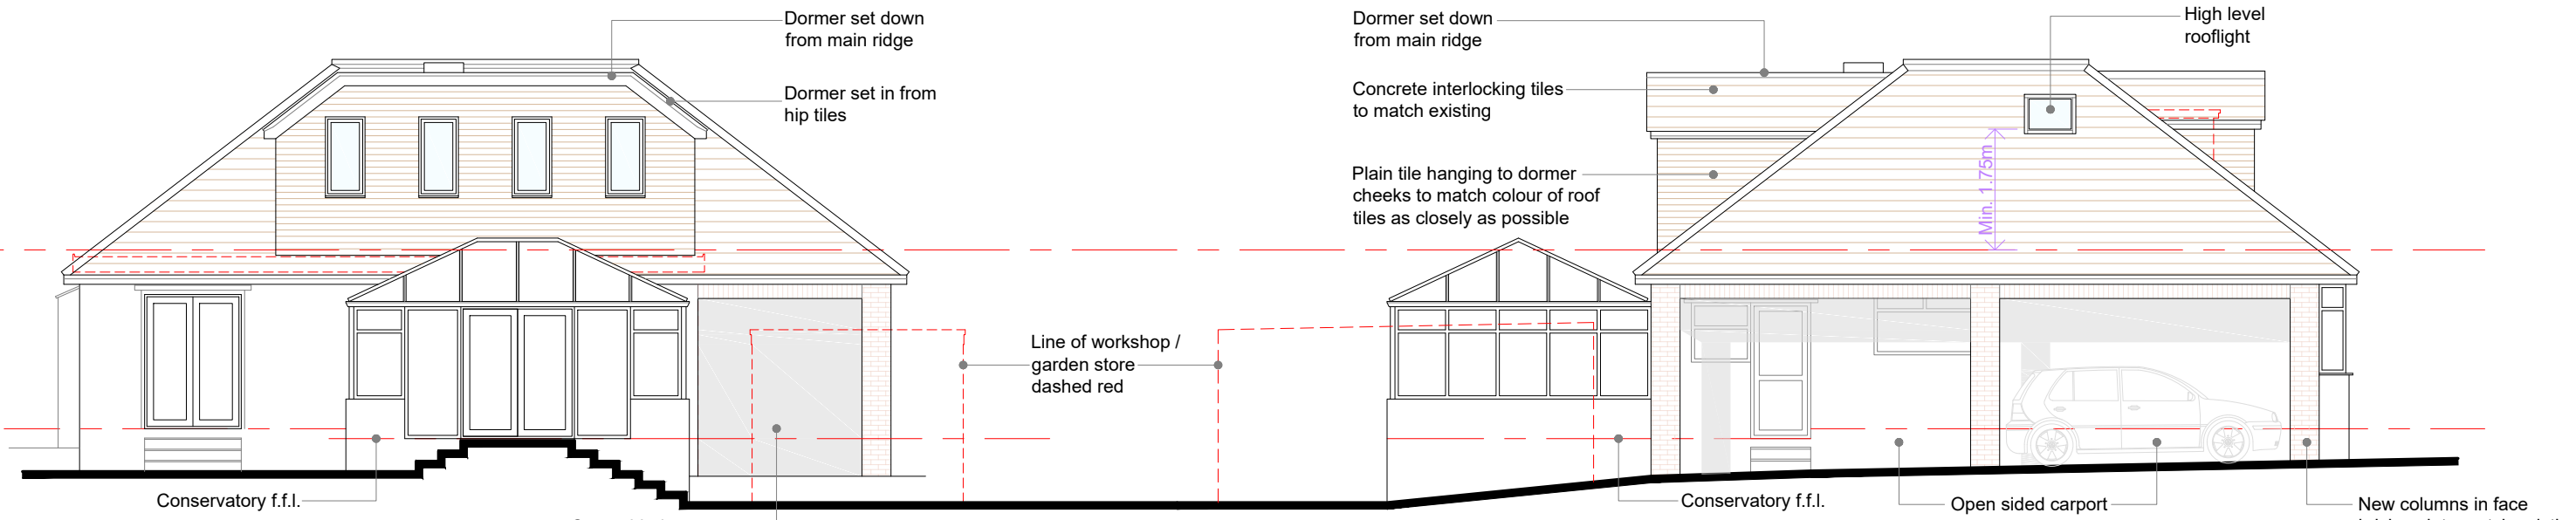

Rear North West

Side South West

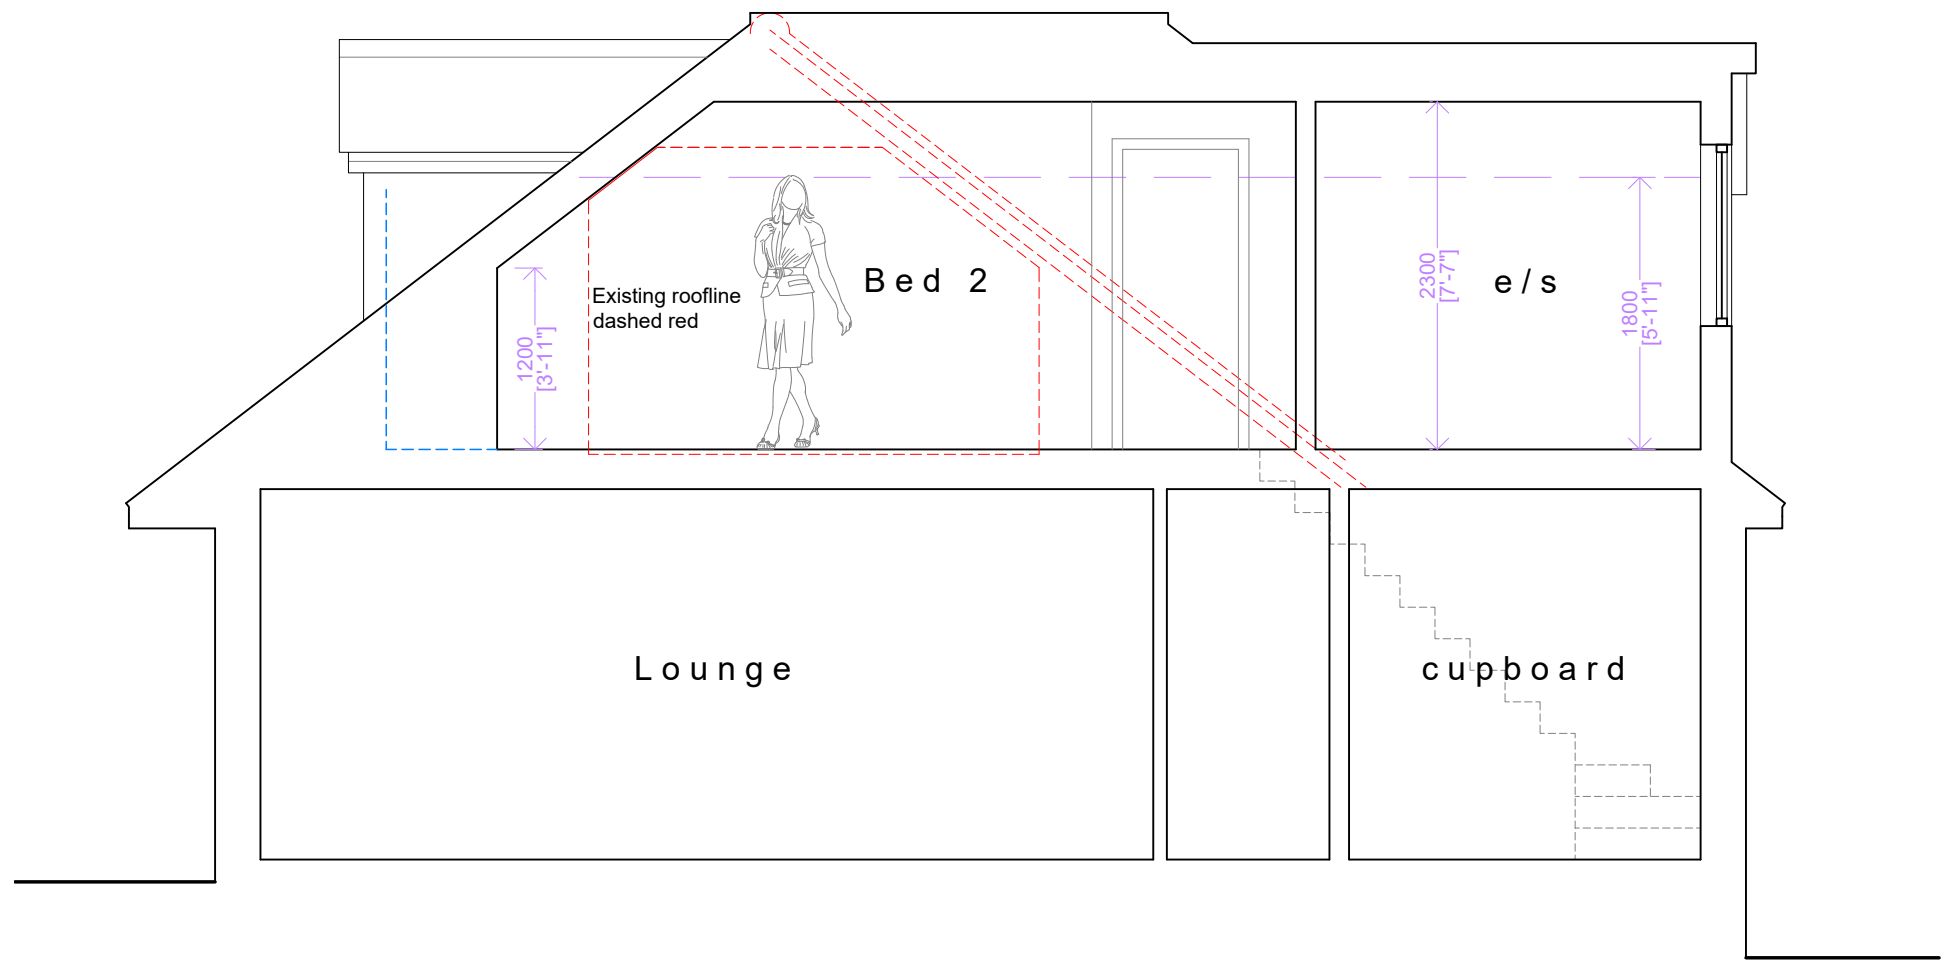

Section A~A scale 1:50

General Notes:

This drawing is the copyright of N & J Design Limited and may not be copied in whole or in part without prior permission.

It is the clients/developers responsibility to ensure all relevant approvals are in place and conditions satisfied prior to commencement of works, including, but not limited to:

The Party Wall etc Act 1996  
Local Authority Planning Consent  
Highways (Road opening permit)  
Local Water Authority  
Building Regulations (Local Authority, NHBC etc)  
Environment Agency

A 08.11.23 Rear dormer amended, garage door added at request of planners

Rev: Date: Description:

Status:

Planning

Title:

Proposed:  
Plans & Elevations  
Section A-A

Project:

14 Beverley Gardens  
Bursledon  
Southampton  
SO31 8FD



N & J Design Ltd  
7 Hedley Gardens  
Hedge End  
Southampton  
SO30 2WT  
t: 07840 404620 www.nandjdesign.co.uk


Drawn: N. Keatley Date: 04.07.23

Checked: Date:

Scale: 1:50 1:100 Revision: A

Drawing no:  
2023.01.02/PL02

Proposed  
Ground Floor Plan scale 1:50

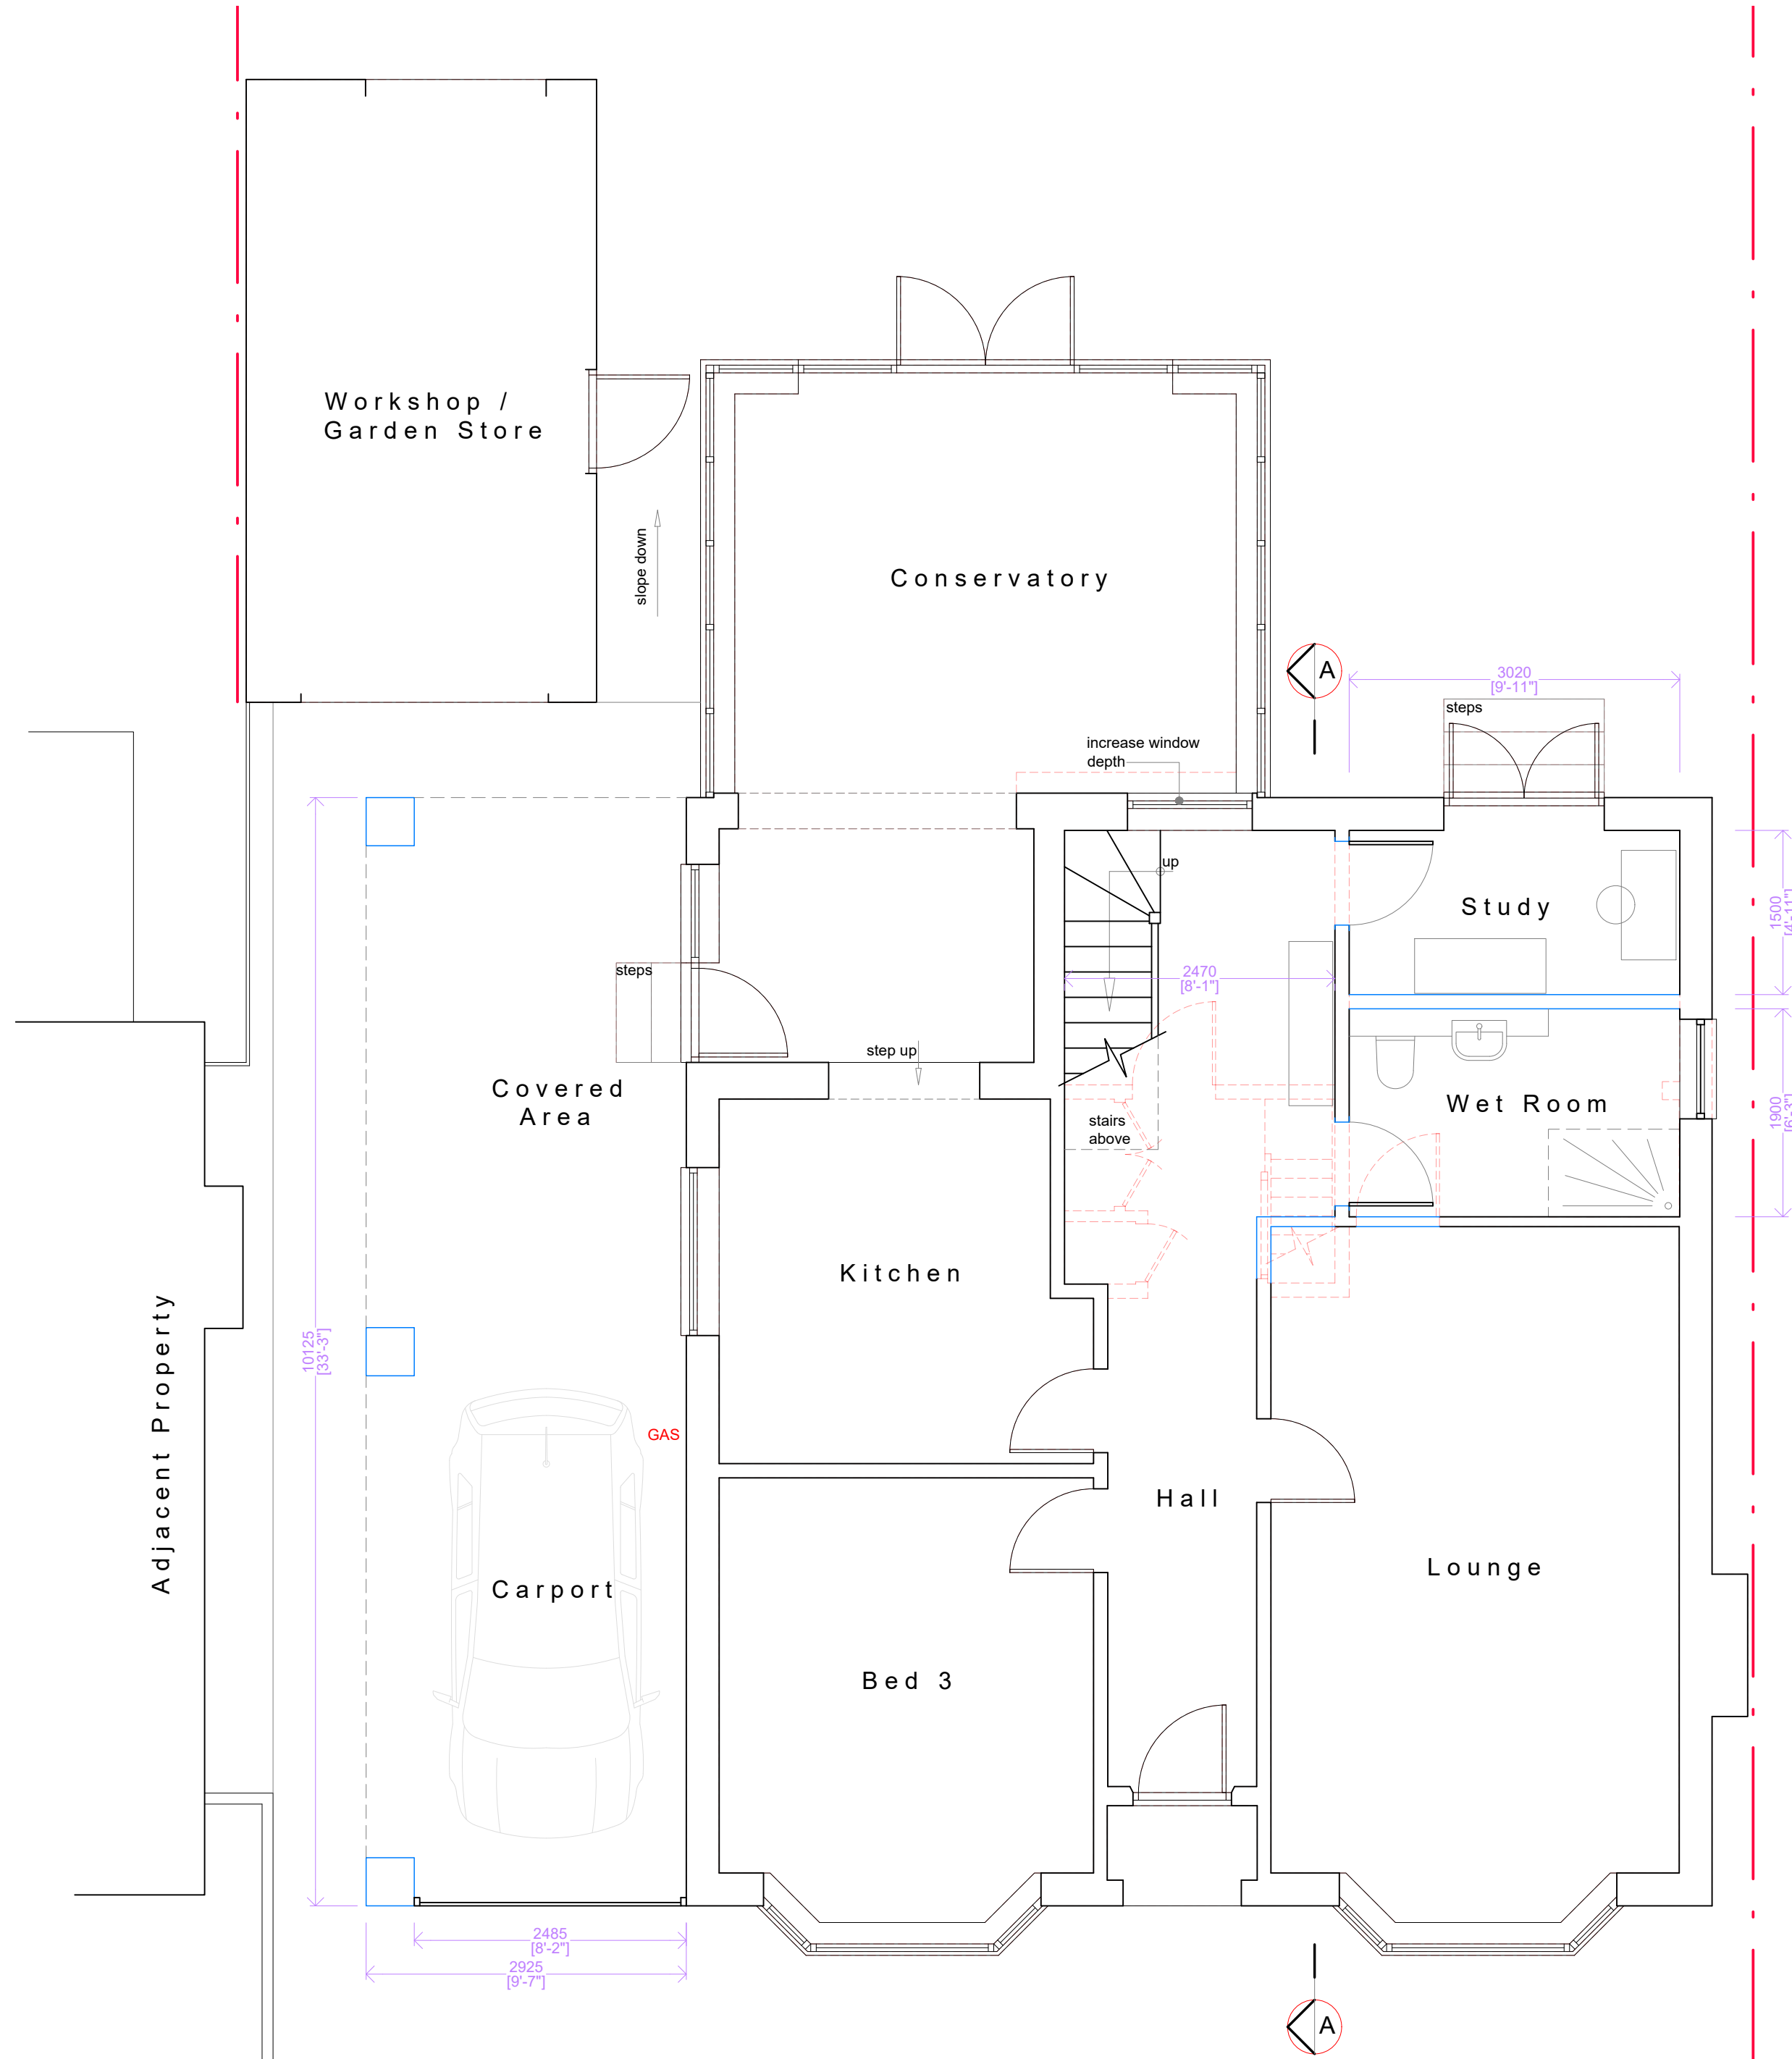


0m 0.5 1.0 1.5 2.0 2.5 3.0



New walls / structure in BLUE  
Structure to be removed dashed RED

Proposed  
First Floor / Loft Plan scale 1:50

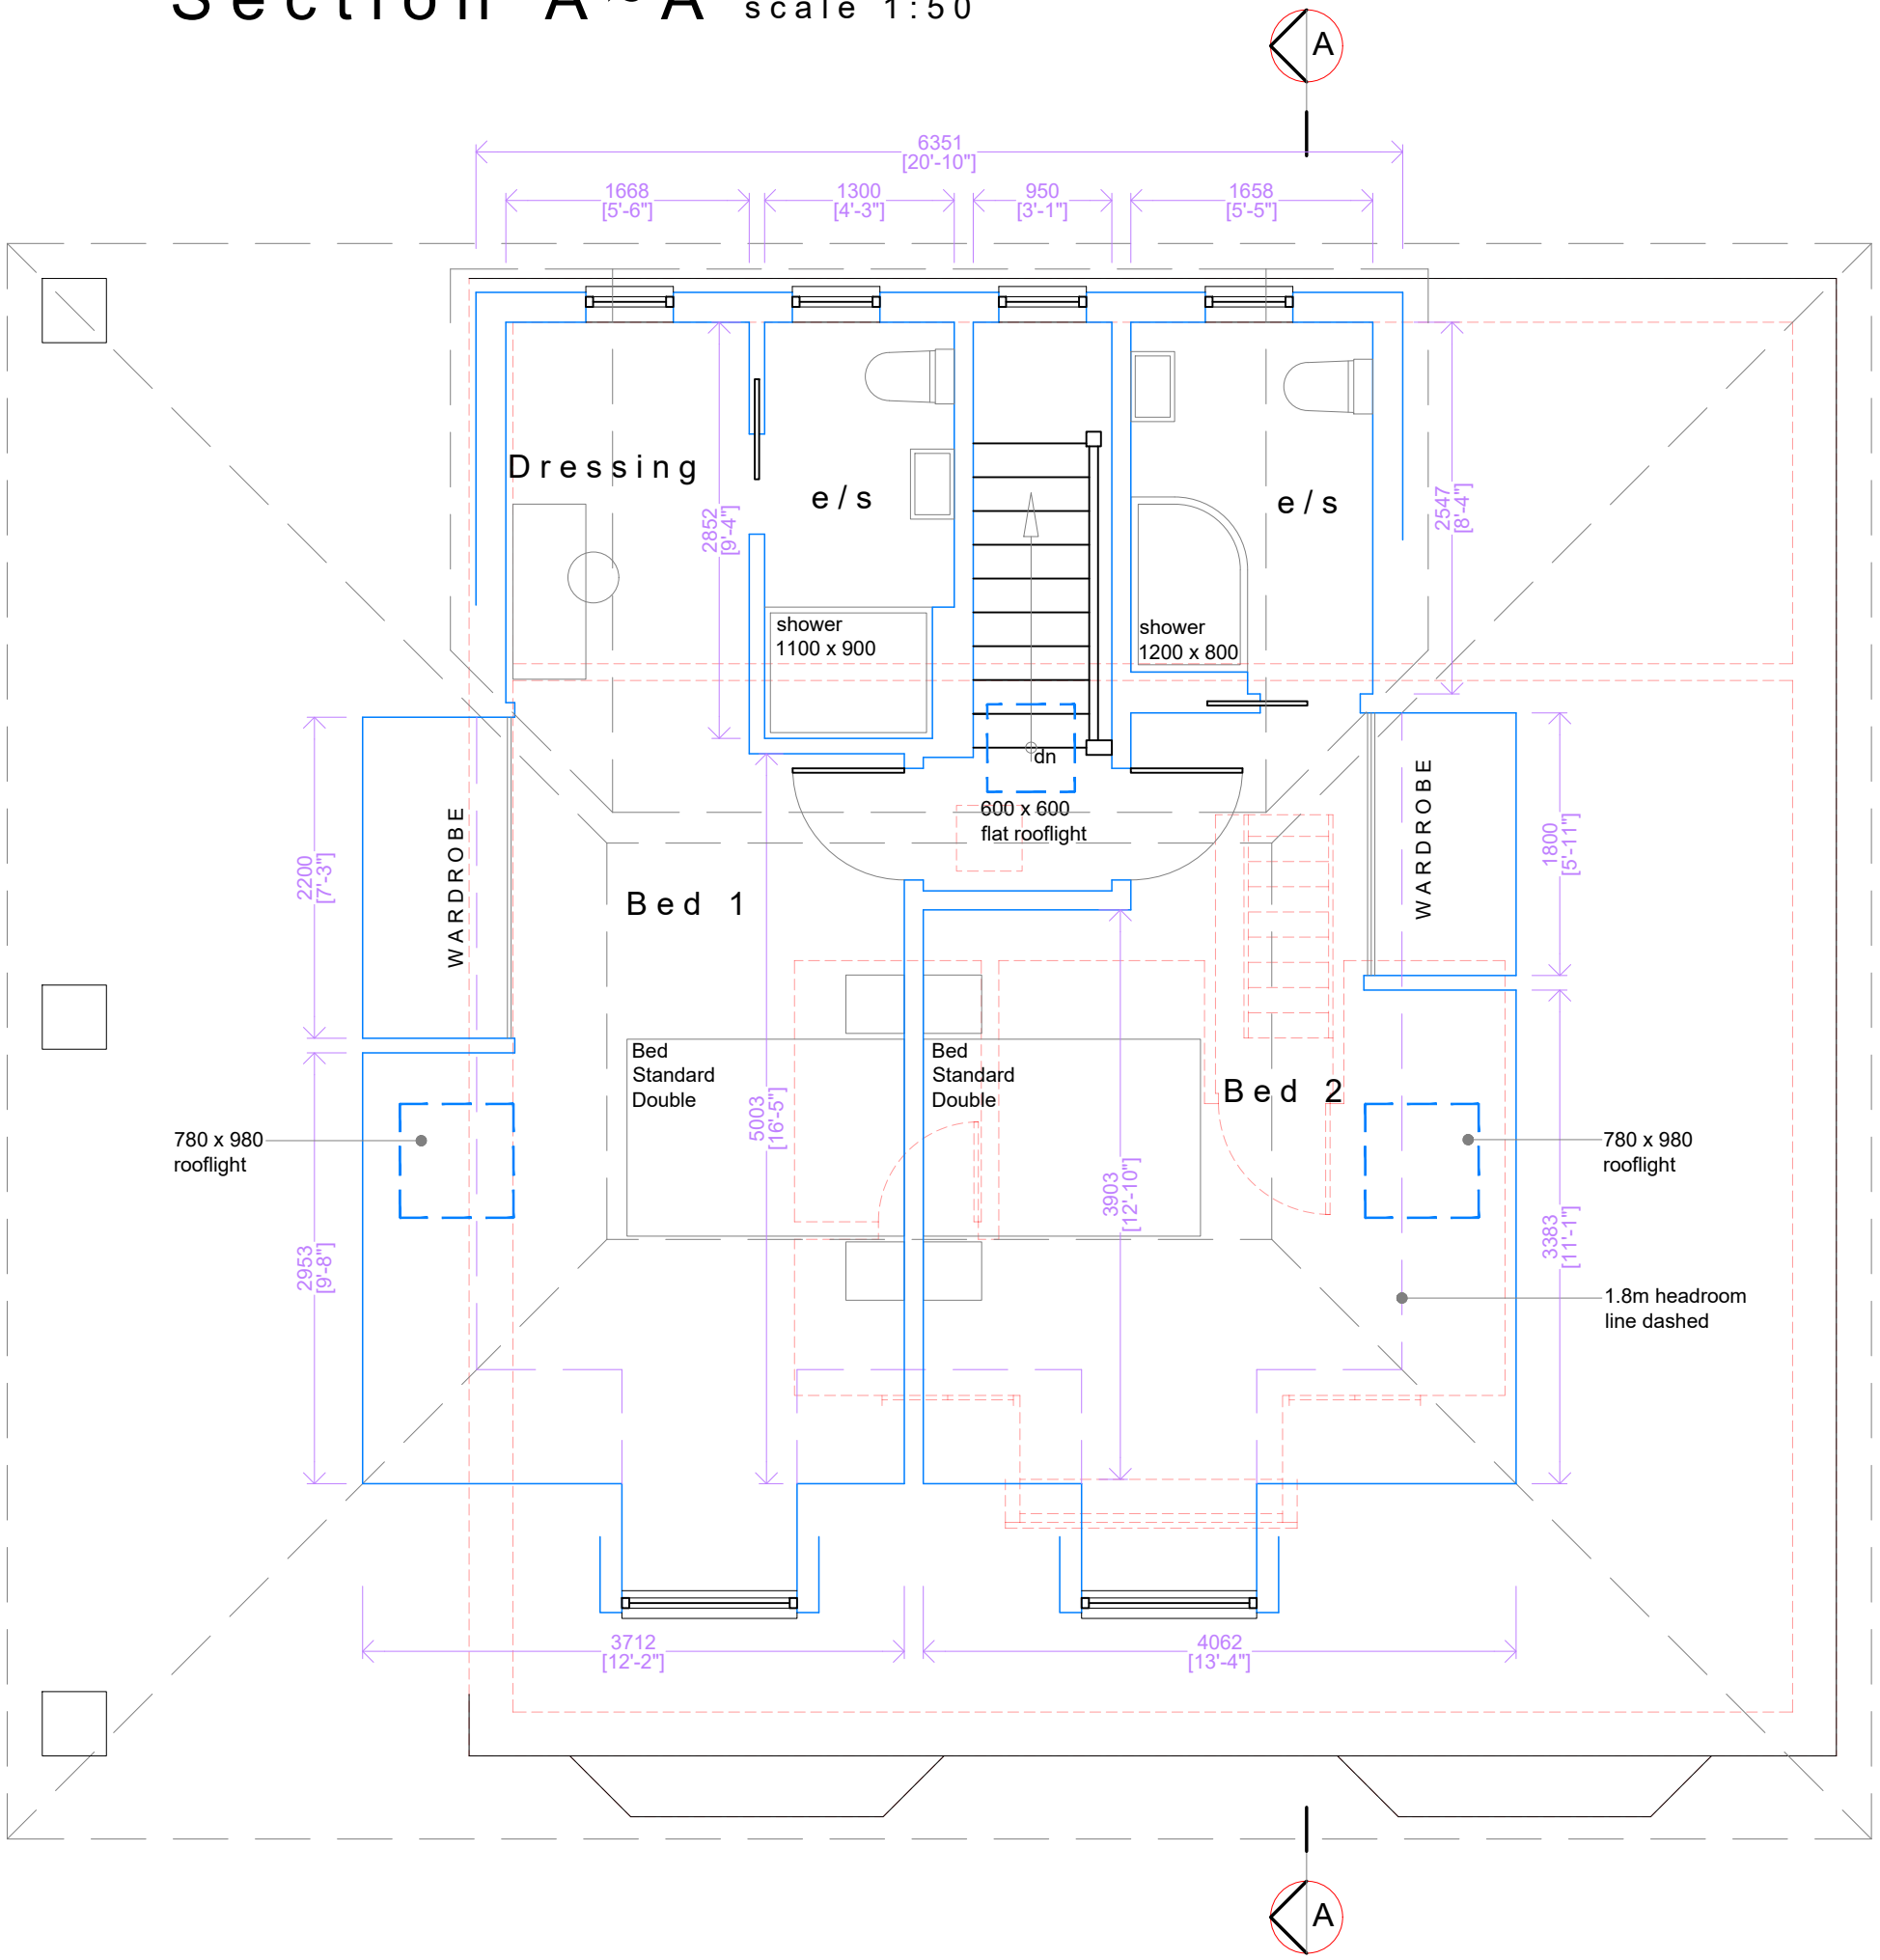

New walls / structure in BLUE  
Structure to be removed dashed RED