



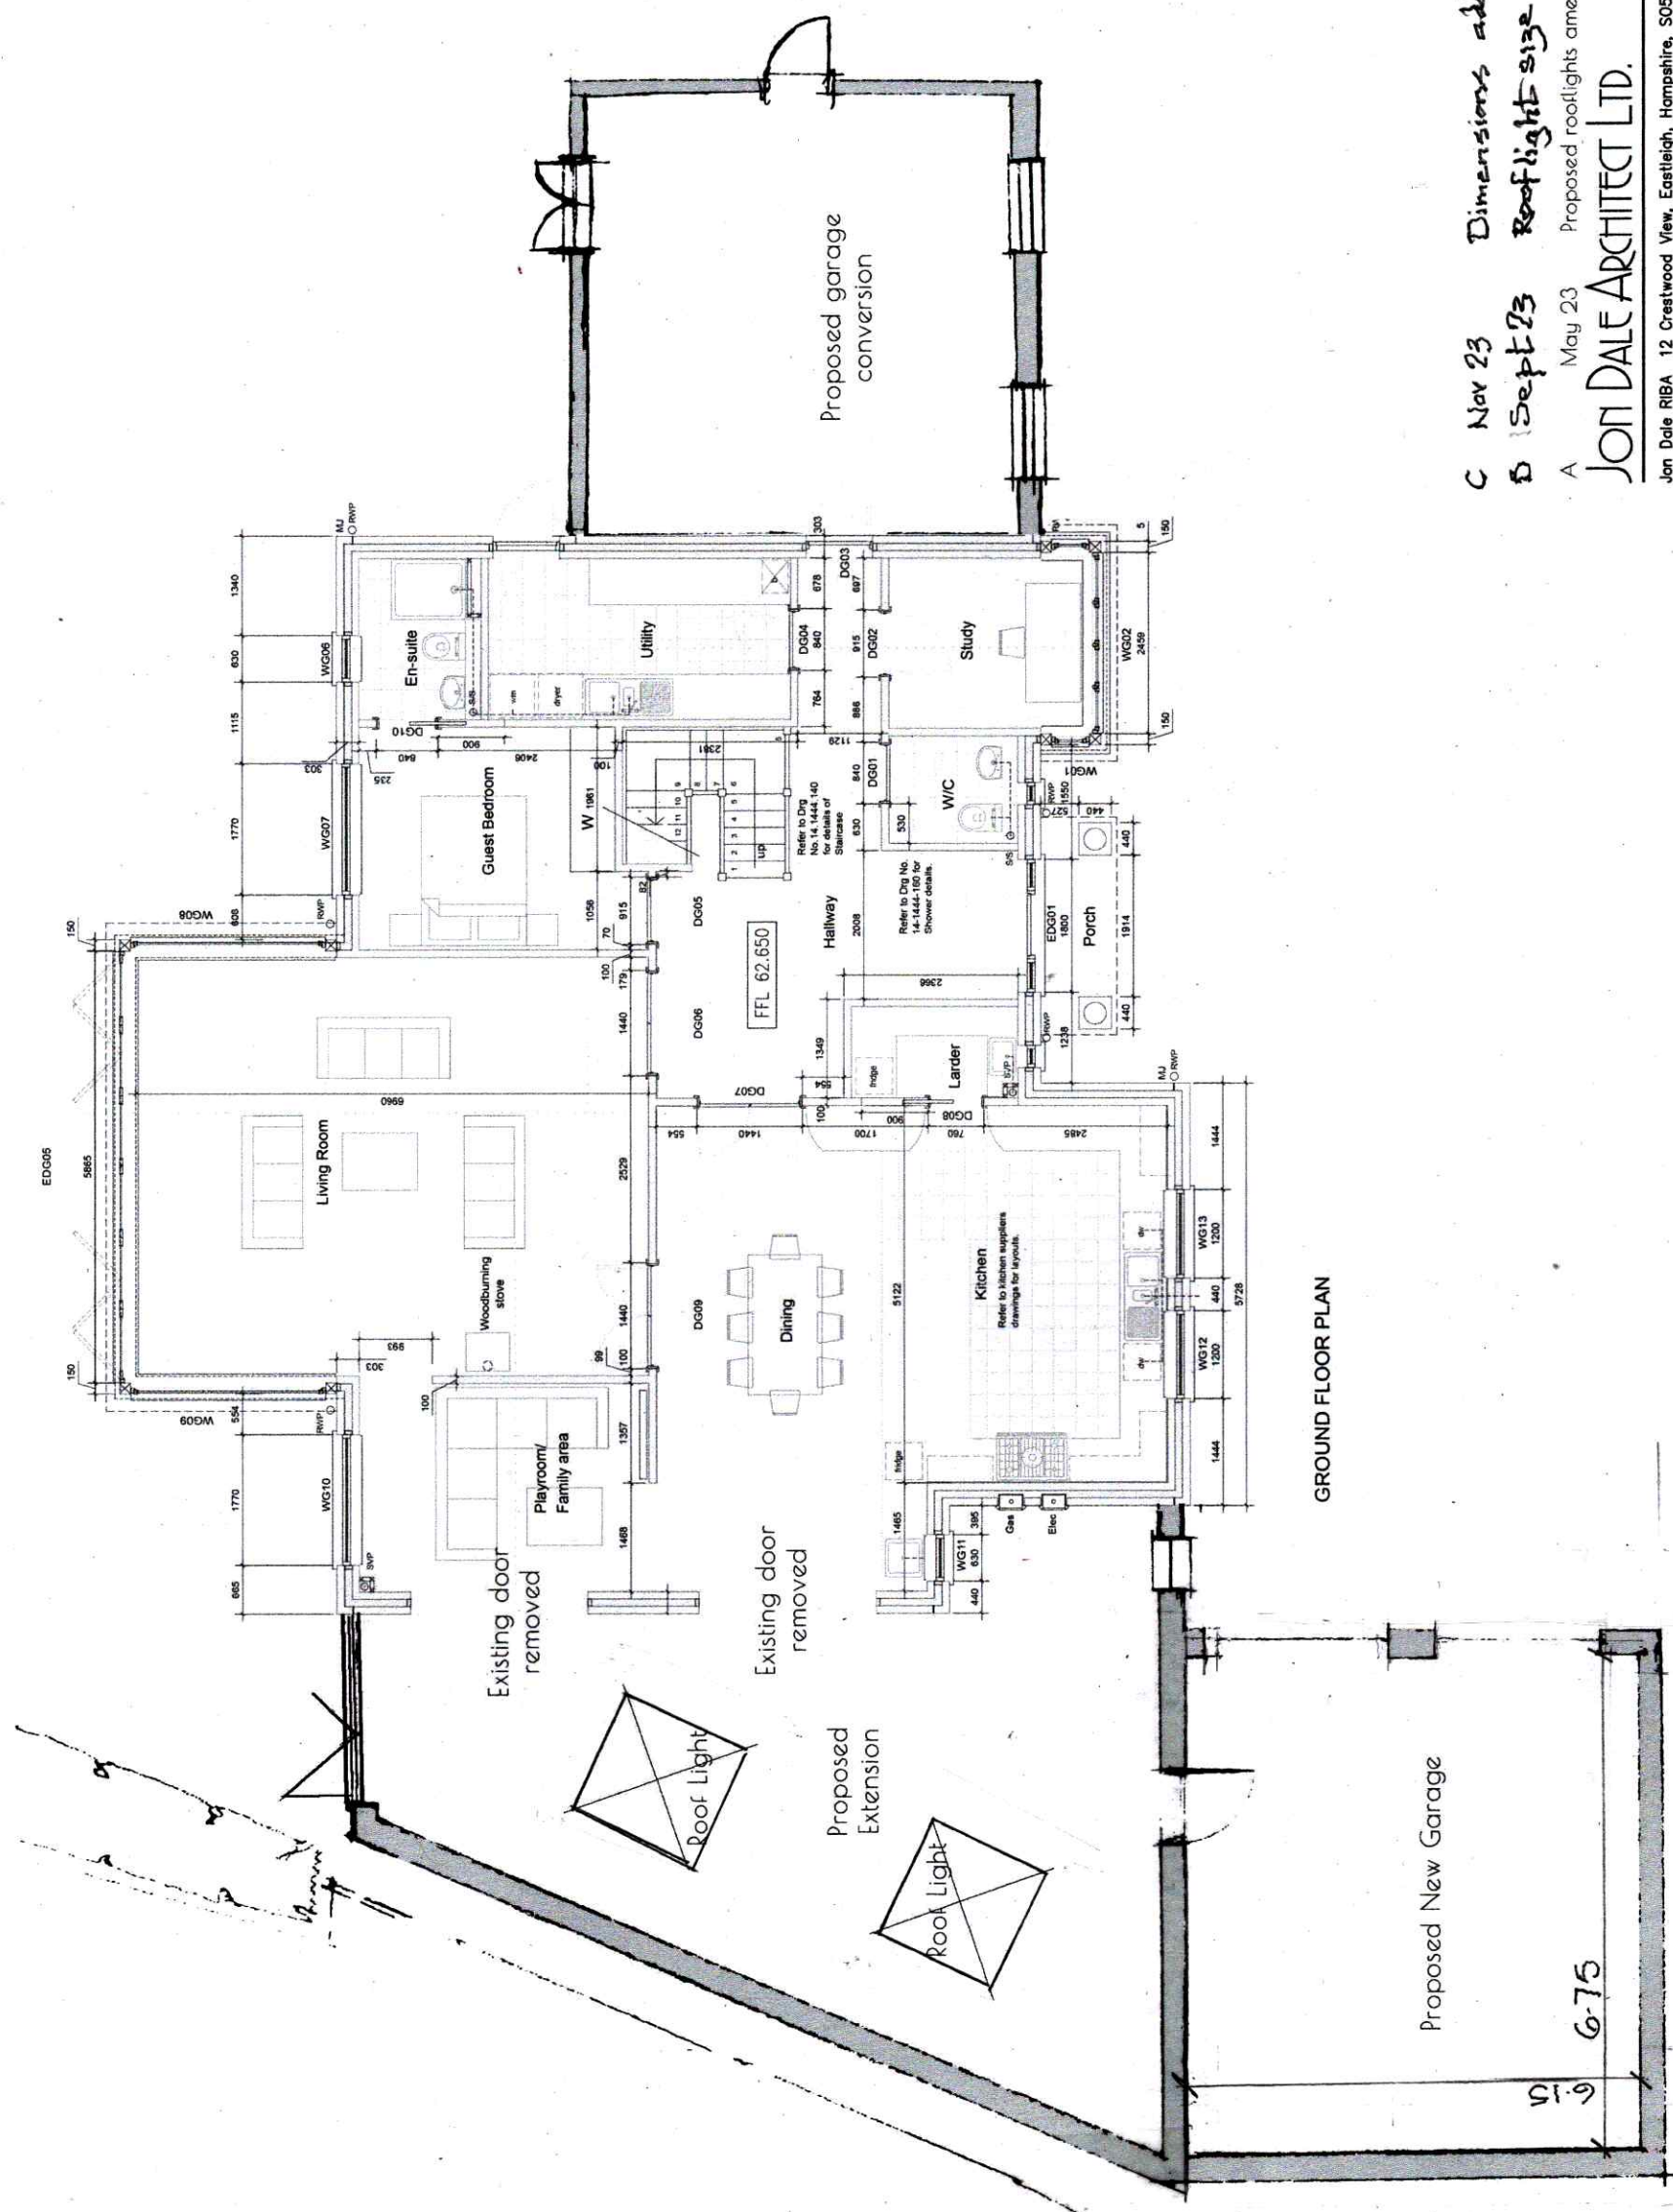

GROUND FLOOR PLAN

 

C Nov 23 Dimensions added to garage
 D Sept 23 Rooflight size Reduced - No Flat glazing
 A May 23 Proposed rooflights amended
JON DALE ARCHITECT LTD.

Project
 Home Farm
 St John's Road
 Hedge End

Title
 Proposed Ground Floor Plan

Scale
 1:100

Date
 May 23

Drawn
 RP

Checked
 JD

Job No.
 127

Drawing No.
 FPOI

Revision
 A B C

Jon Dale RIBA 12 Crestwood View, Eastleigh, Hampshire, SO50 4NF Tel: 07787 575126 E-mail: jondalearchitect@gmail.com