



Revision	Description	Date
A	Building redesigned to clients requirements;	08-11-23
B	Issued for PLANNING;	09-11-23

 

Level 0
0

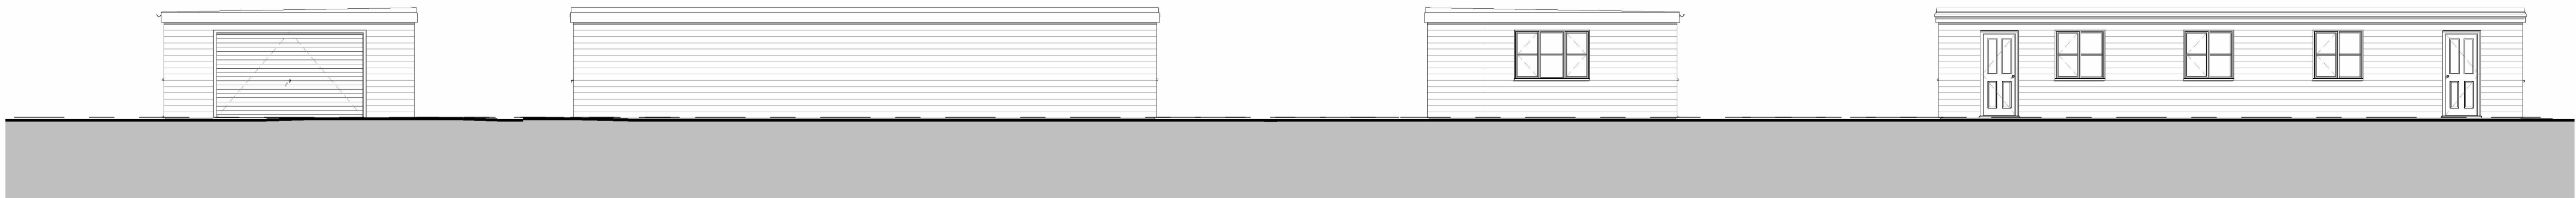


North Elevation
1 : 100


West Elevation
1 : 100

South Elevation
1 : 100


East Elevation
1 : 100

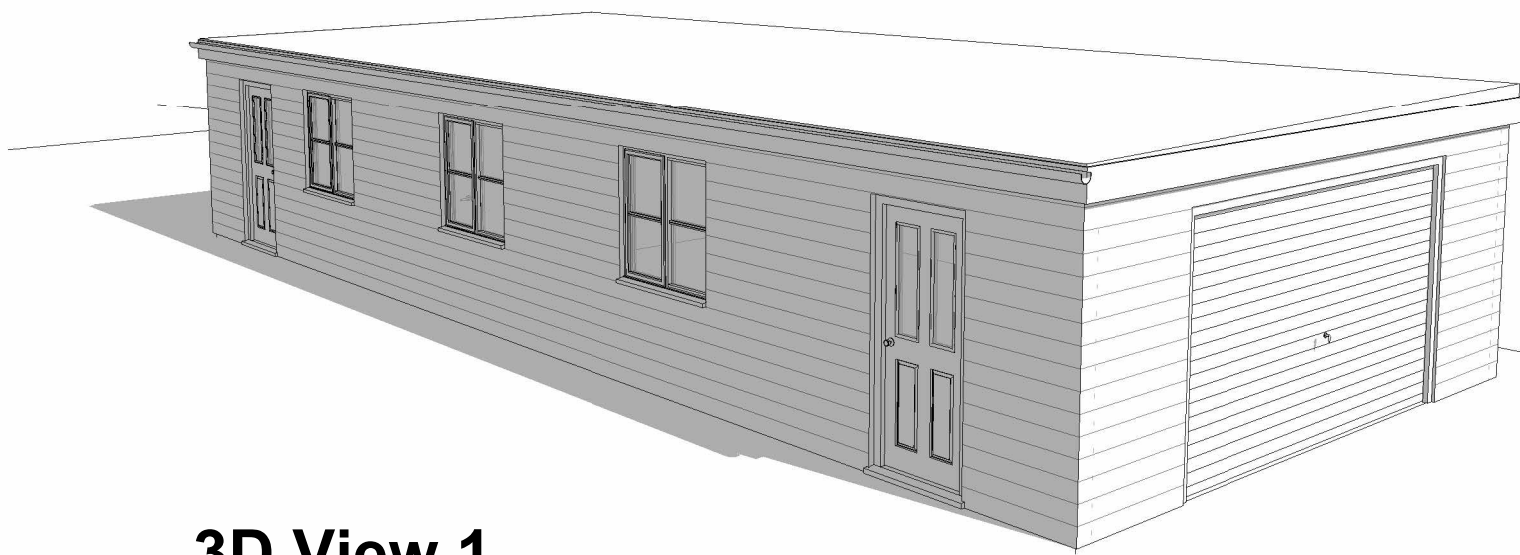


3D View 1

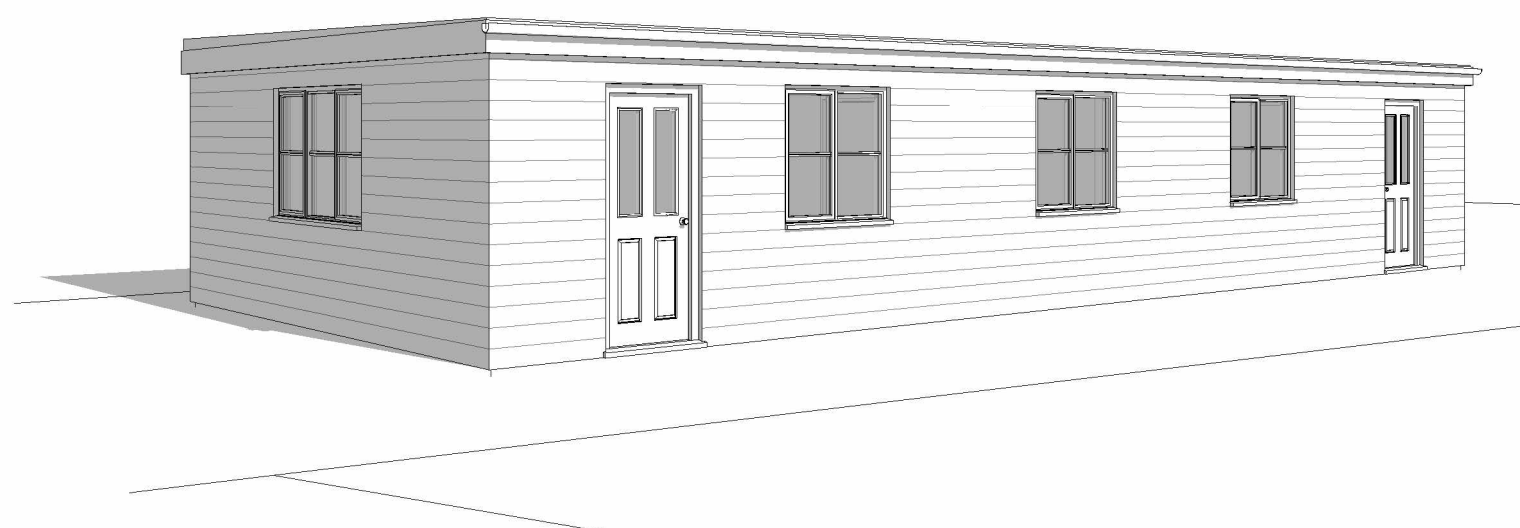

3D View 2

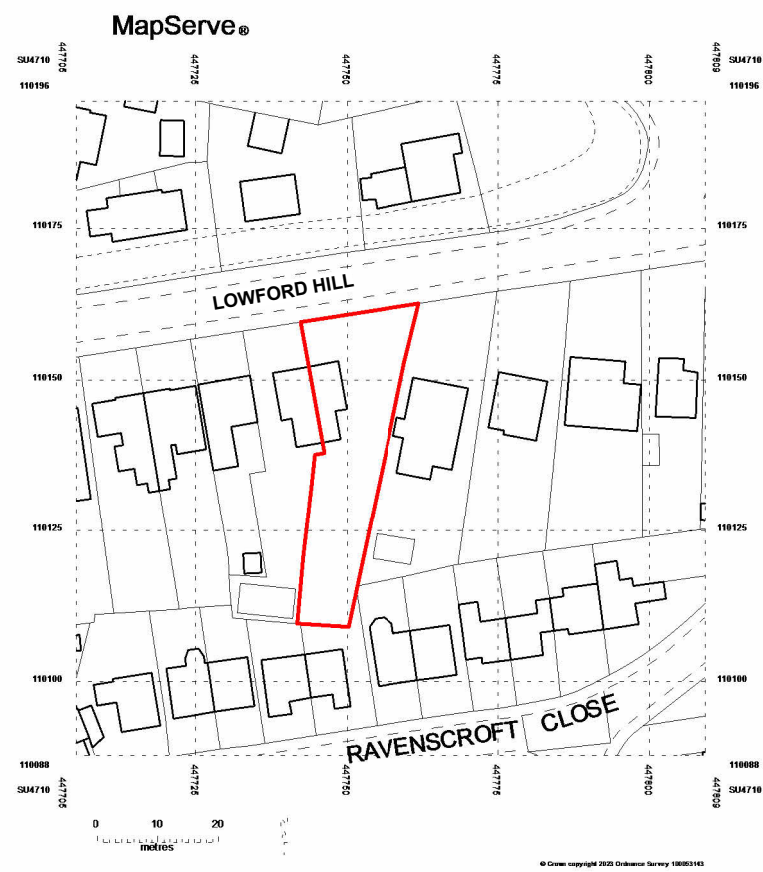

Location Plan
1 : 1250

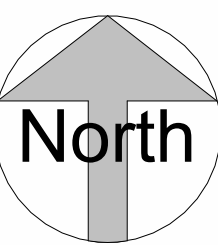

Rob Winzar Architectural Services
Chartered Architectural Technologist

Stubbington, Fareham, Hampshire PO14 2SQ

tel. 07954 376410
rob.winzar@outlook.com
www.robwinzar.co.uk



Project
Garage/Workshop/Office
Building

Client
for Mrs S Edwards

Sheet
Plans and Elevations


Date
October 2023

Status
PLANNING


Drawing Number
23-32- 01

Rev
B


Scale @ A1
As indicated

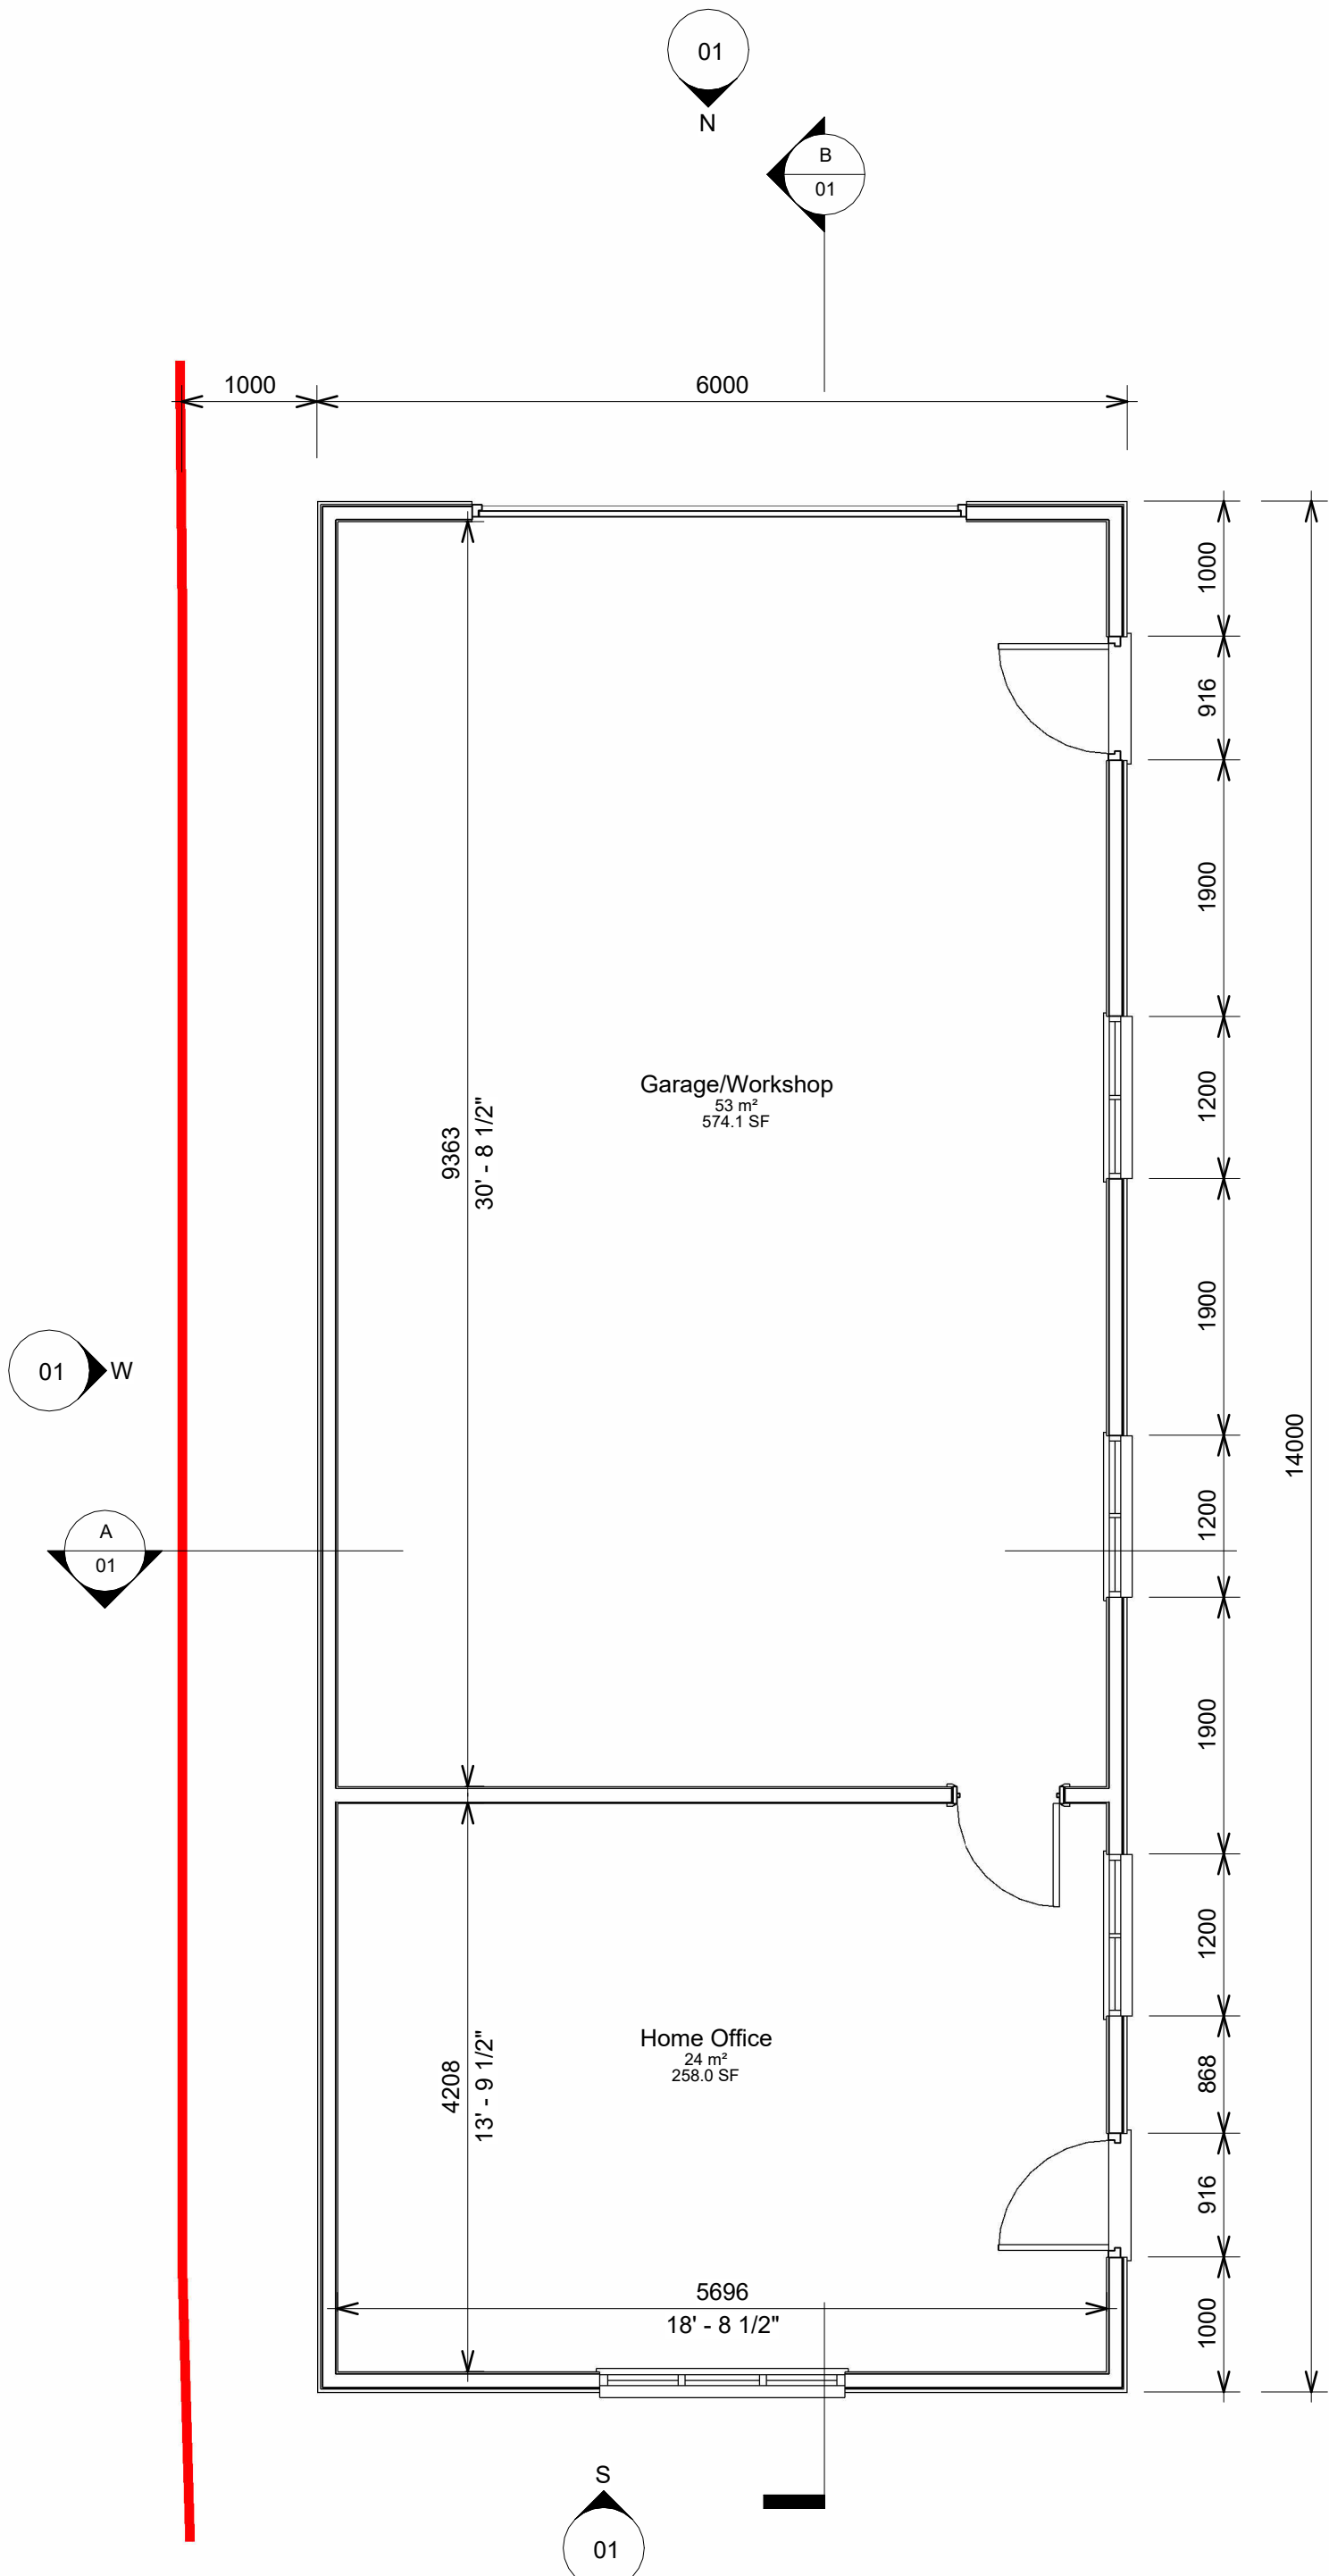


Floor Plan
1 : 50

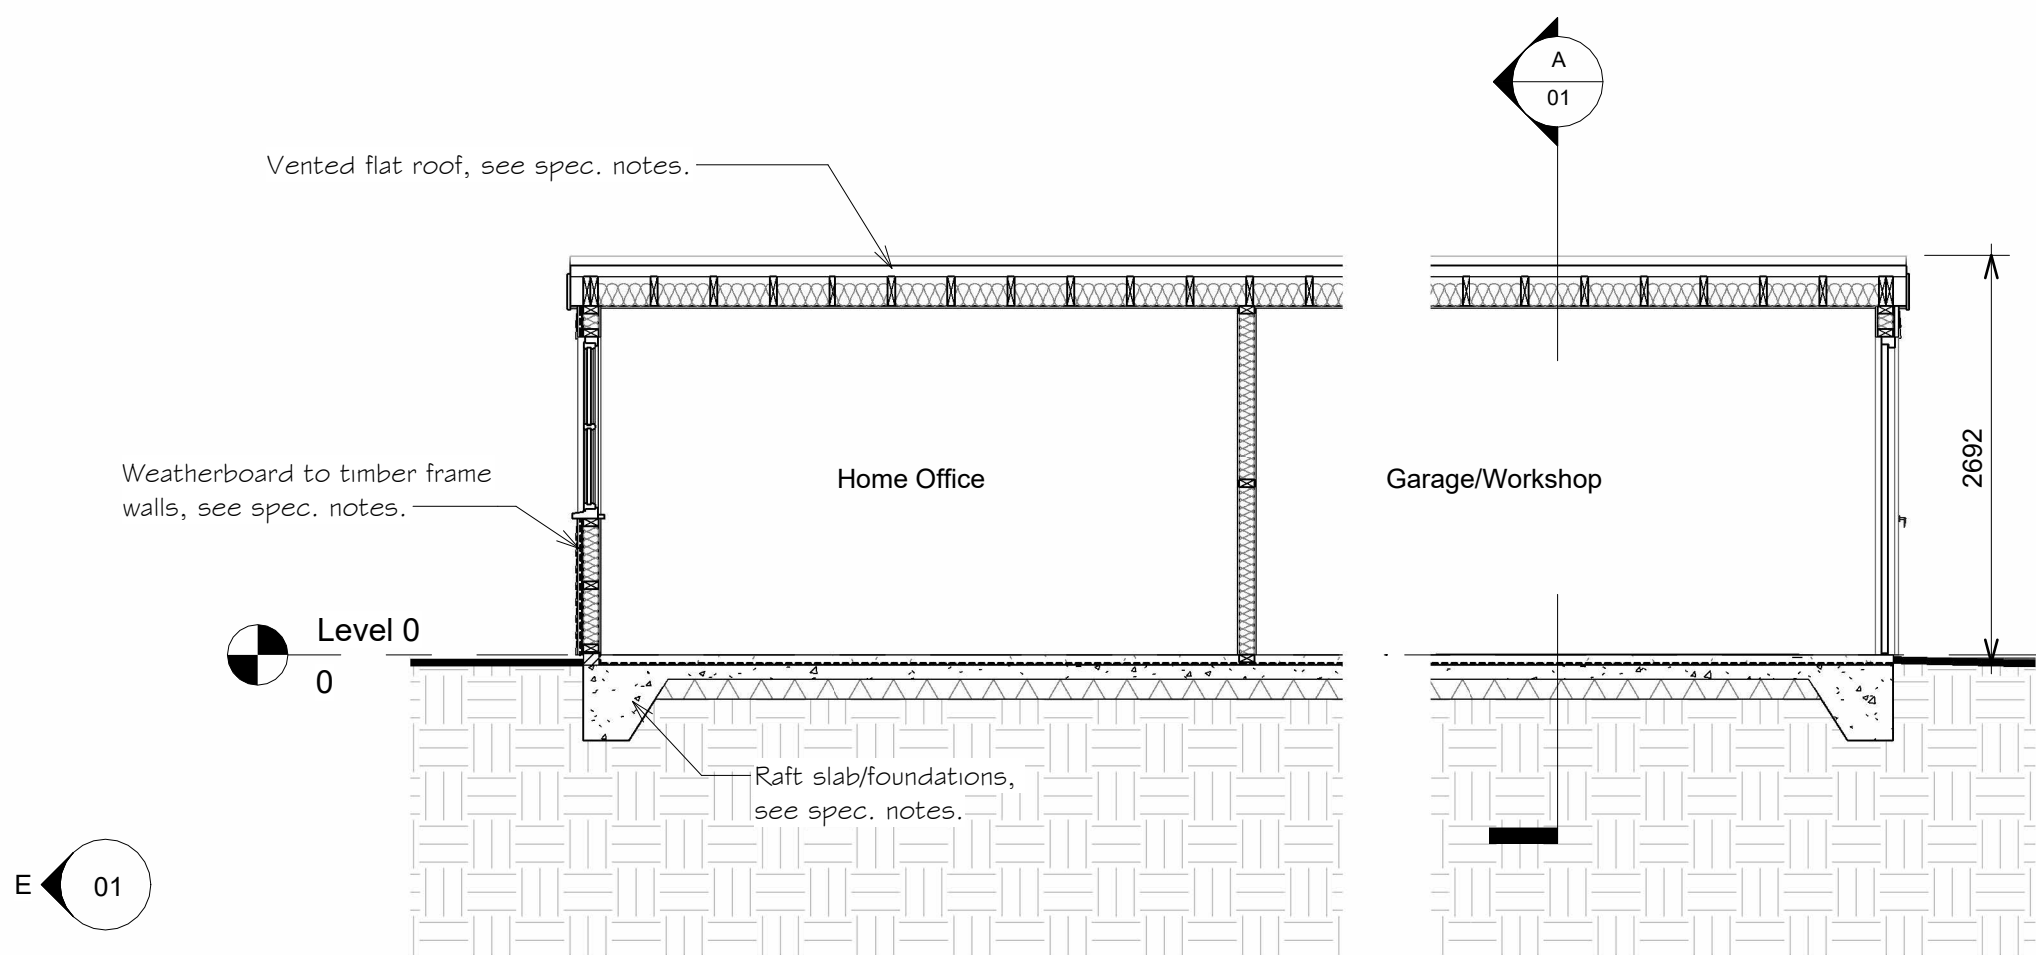

Section B
1 : 50

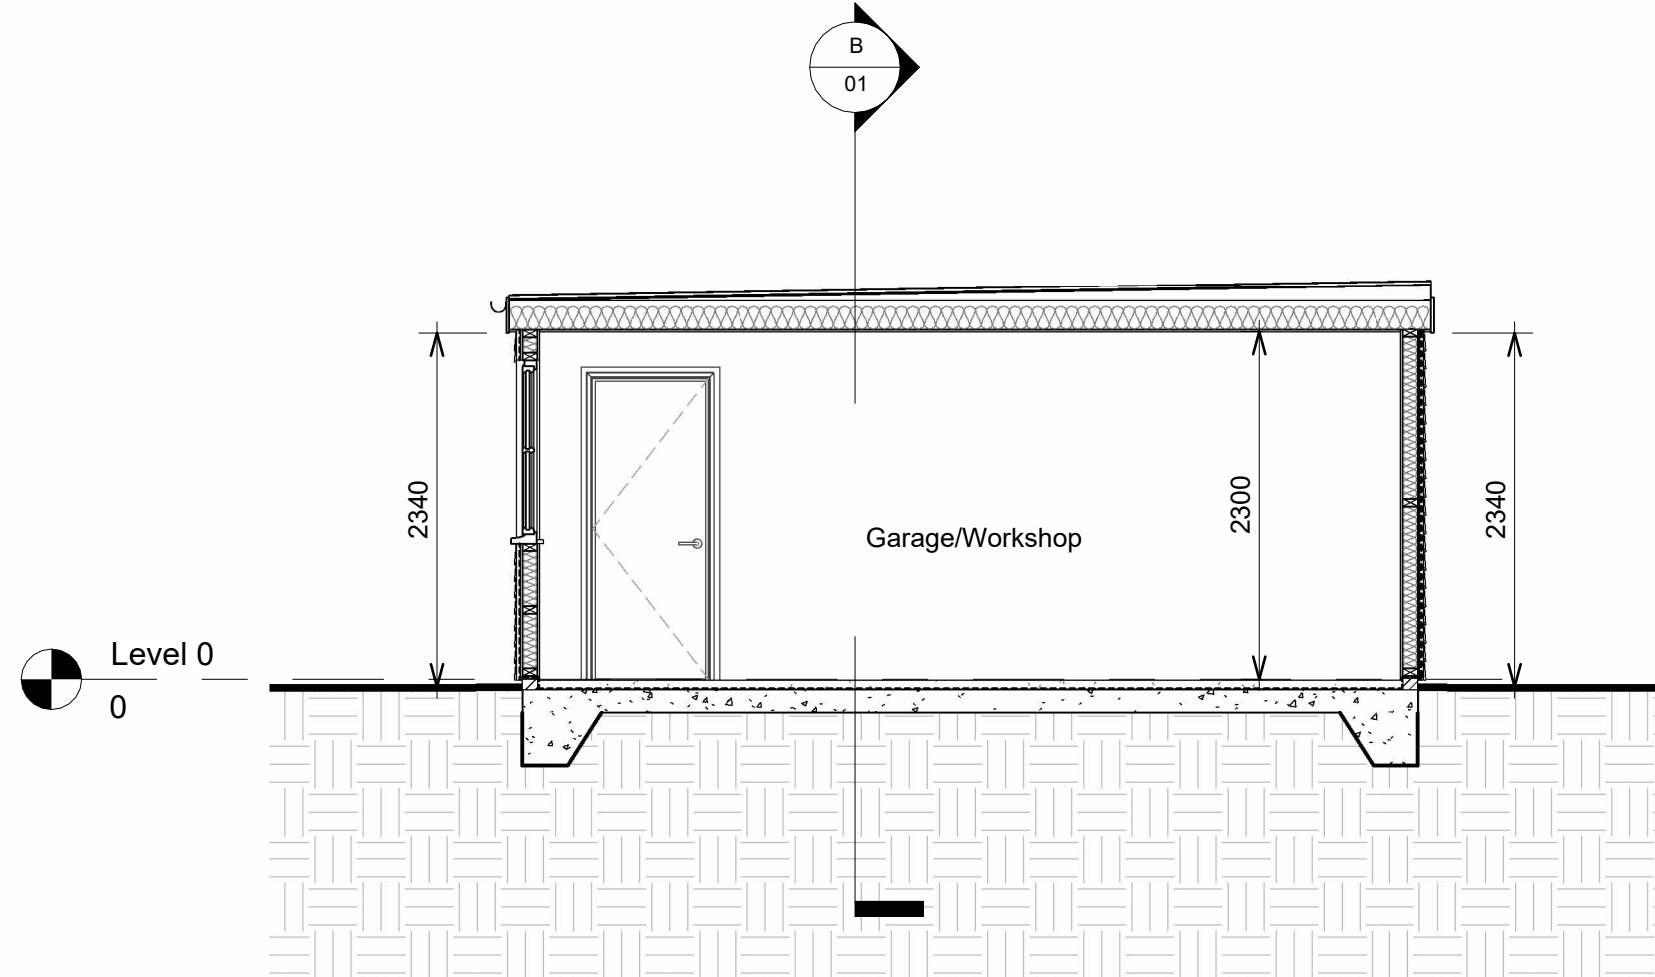

Section A
1 : 50

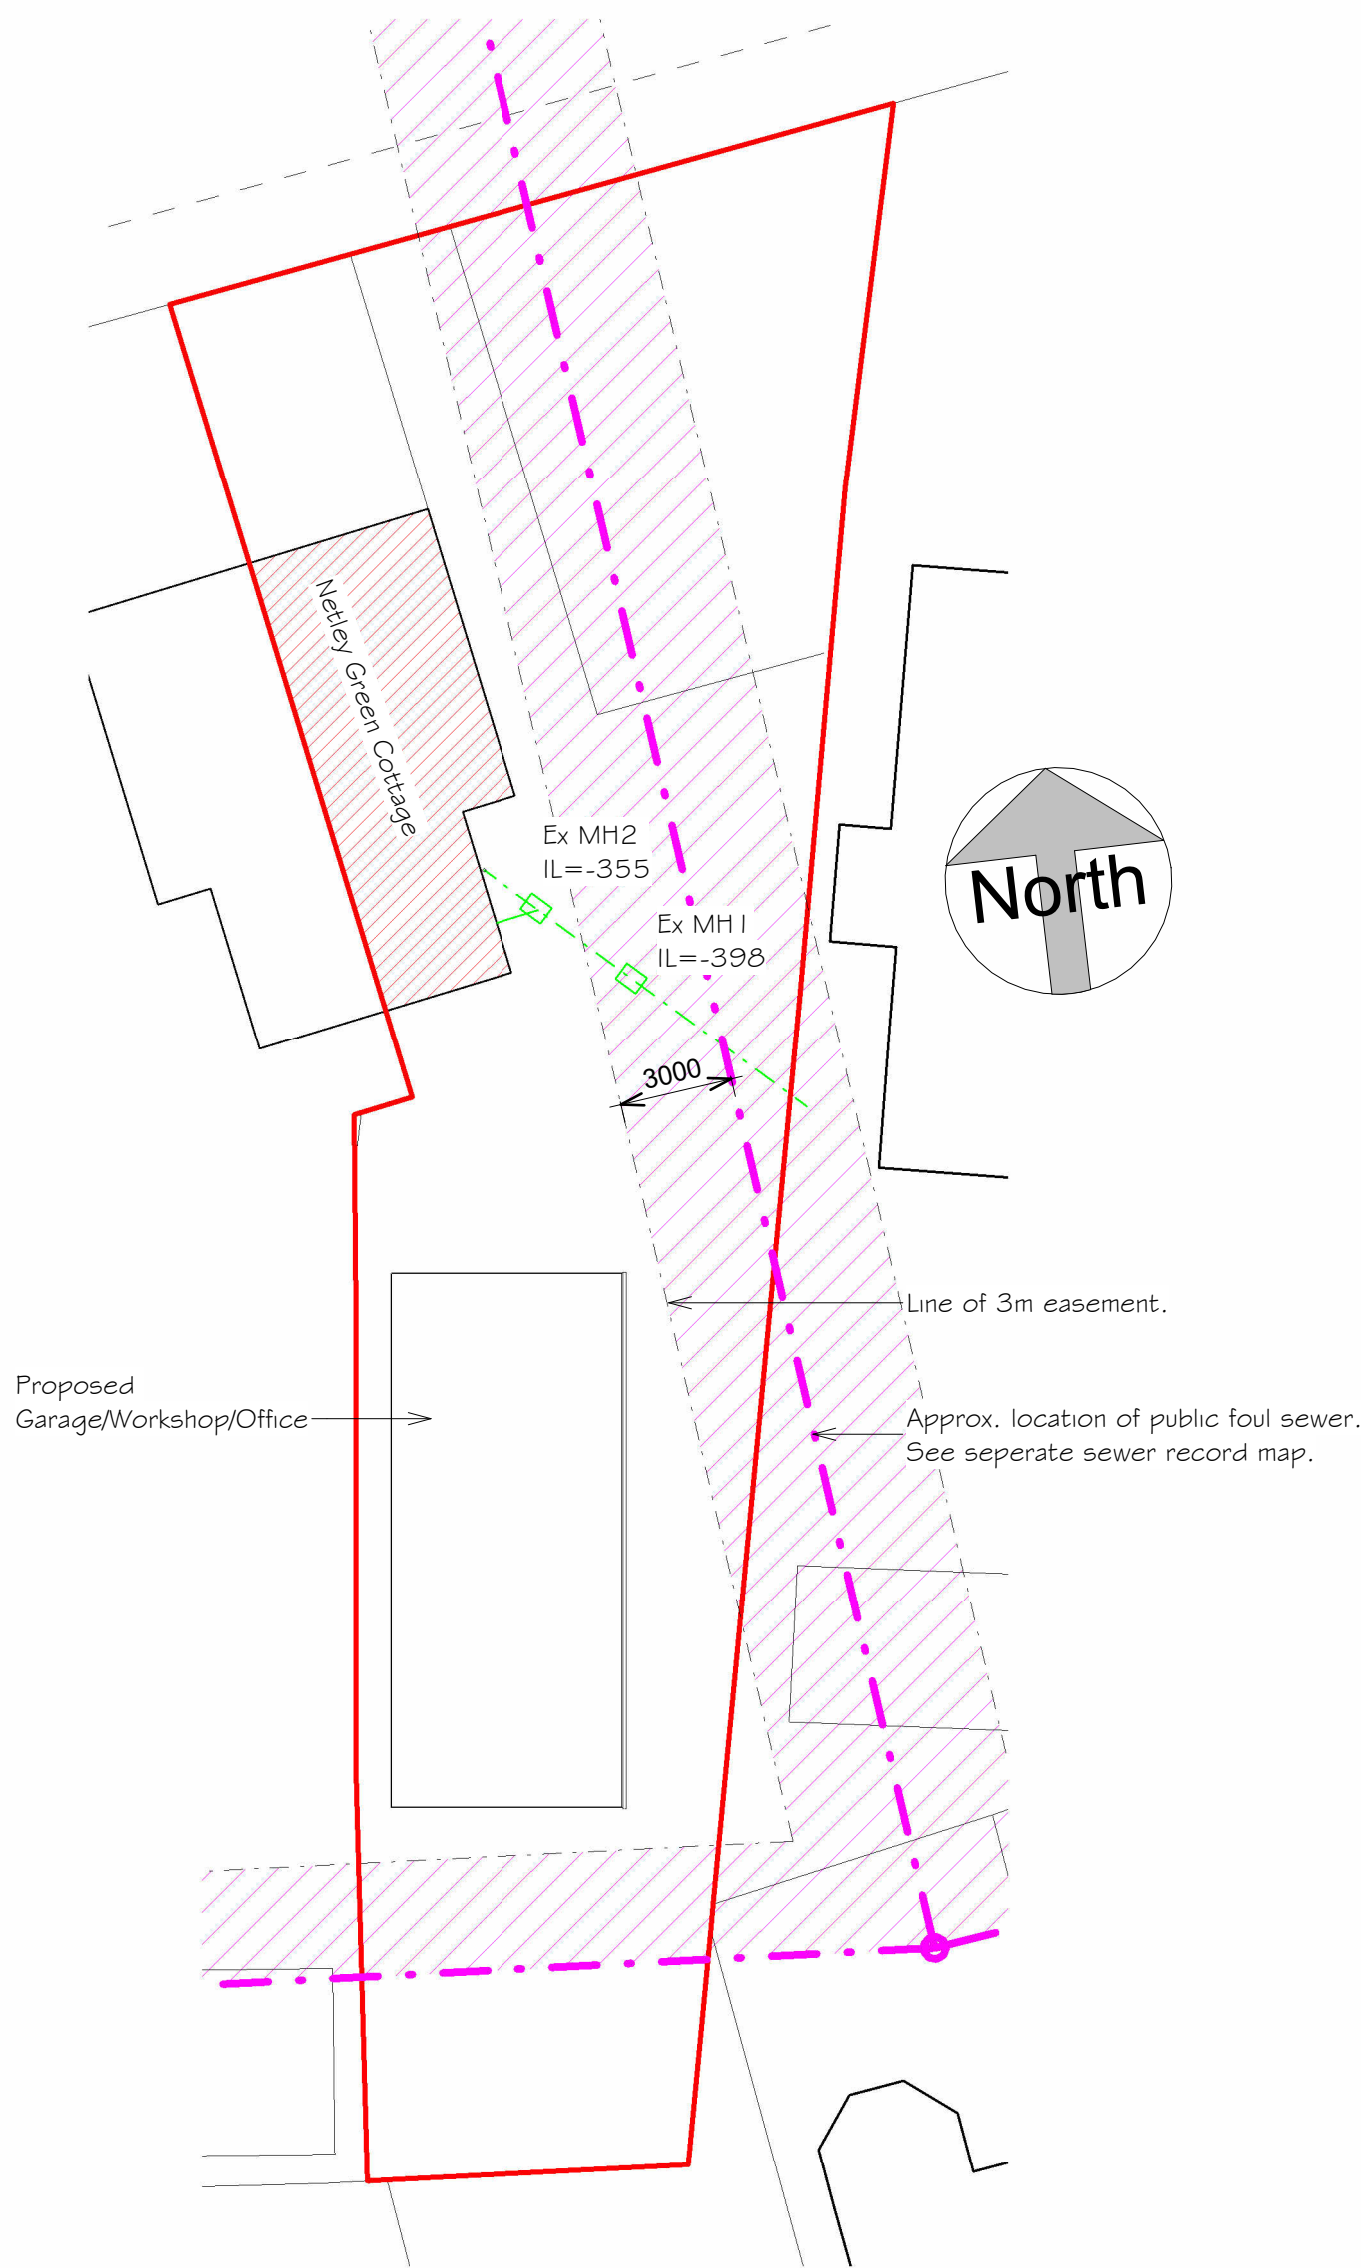

Site Plan proposed
1 : 200