



This drawing has been produced for:
Mr & Mrs T Kilby
and prepared for submission as part of any statutory
Applications. It is not intended for use by any other
person or for any other building project or purpose
without prior permission from Toldfield Architects Ltd.



PROPOSED SITE ACCOMMODATION	No:	AREA:
SITE AREA	1	661.8 sqm
3/4x BEDROOM 6/7 PERSON BUNGALOW (GIA)	1	208.7 sqm
TOTAL FOOTPRINT / BUILT ON SITE AREA		181.5 sqm
PERCENTAGE OF BUILT FOOTPRINT TO SITE AREA		27.4%
FIRST FLOOR FOOTPRINT AREA	1	77.3 sqm
FIRST FLOOR AREA TO TOTAL HOUSE FOOTPRINT		42.5%
ROOF TERRACE AREA (GIA)	1	64.7 sqm
ROOF TERRACE AREA TO TOTAL HOUSE FOOTPRINT		35.6%
ON-SITE CAR PARKING SPACES	3	

LINE KEY

SITE BOUNDARY
EXISTING FOUL SEWERS
3m S/WATER BUILD CLEAR ZONE
EXISTING OUTLOOK FROM NO.19 & 20
SURFACE WATER DRAINAGE


PROPOSED SITE SURFACE MATERIALS:

CAR PARKING AREA	-	01	BUFF BLOCK PAVING
FOOTPATHS & PATIO	-	02	BUFF BLOCK PAVING
MIXED BOARDER GRASS	-	03	MIXED GRASSES
GRASSED LAWN	-	04	LAWN GRASS
SHRUB PLANTING	-	05	MEDIUM & MATURE SHRUBS
ROOF TERRACE	-	06	TERRACE PAVING

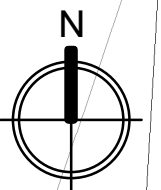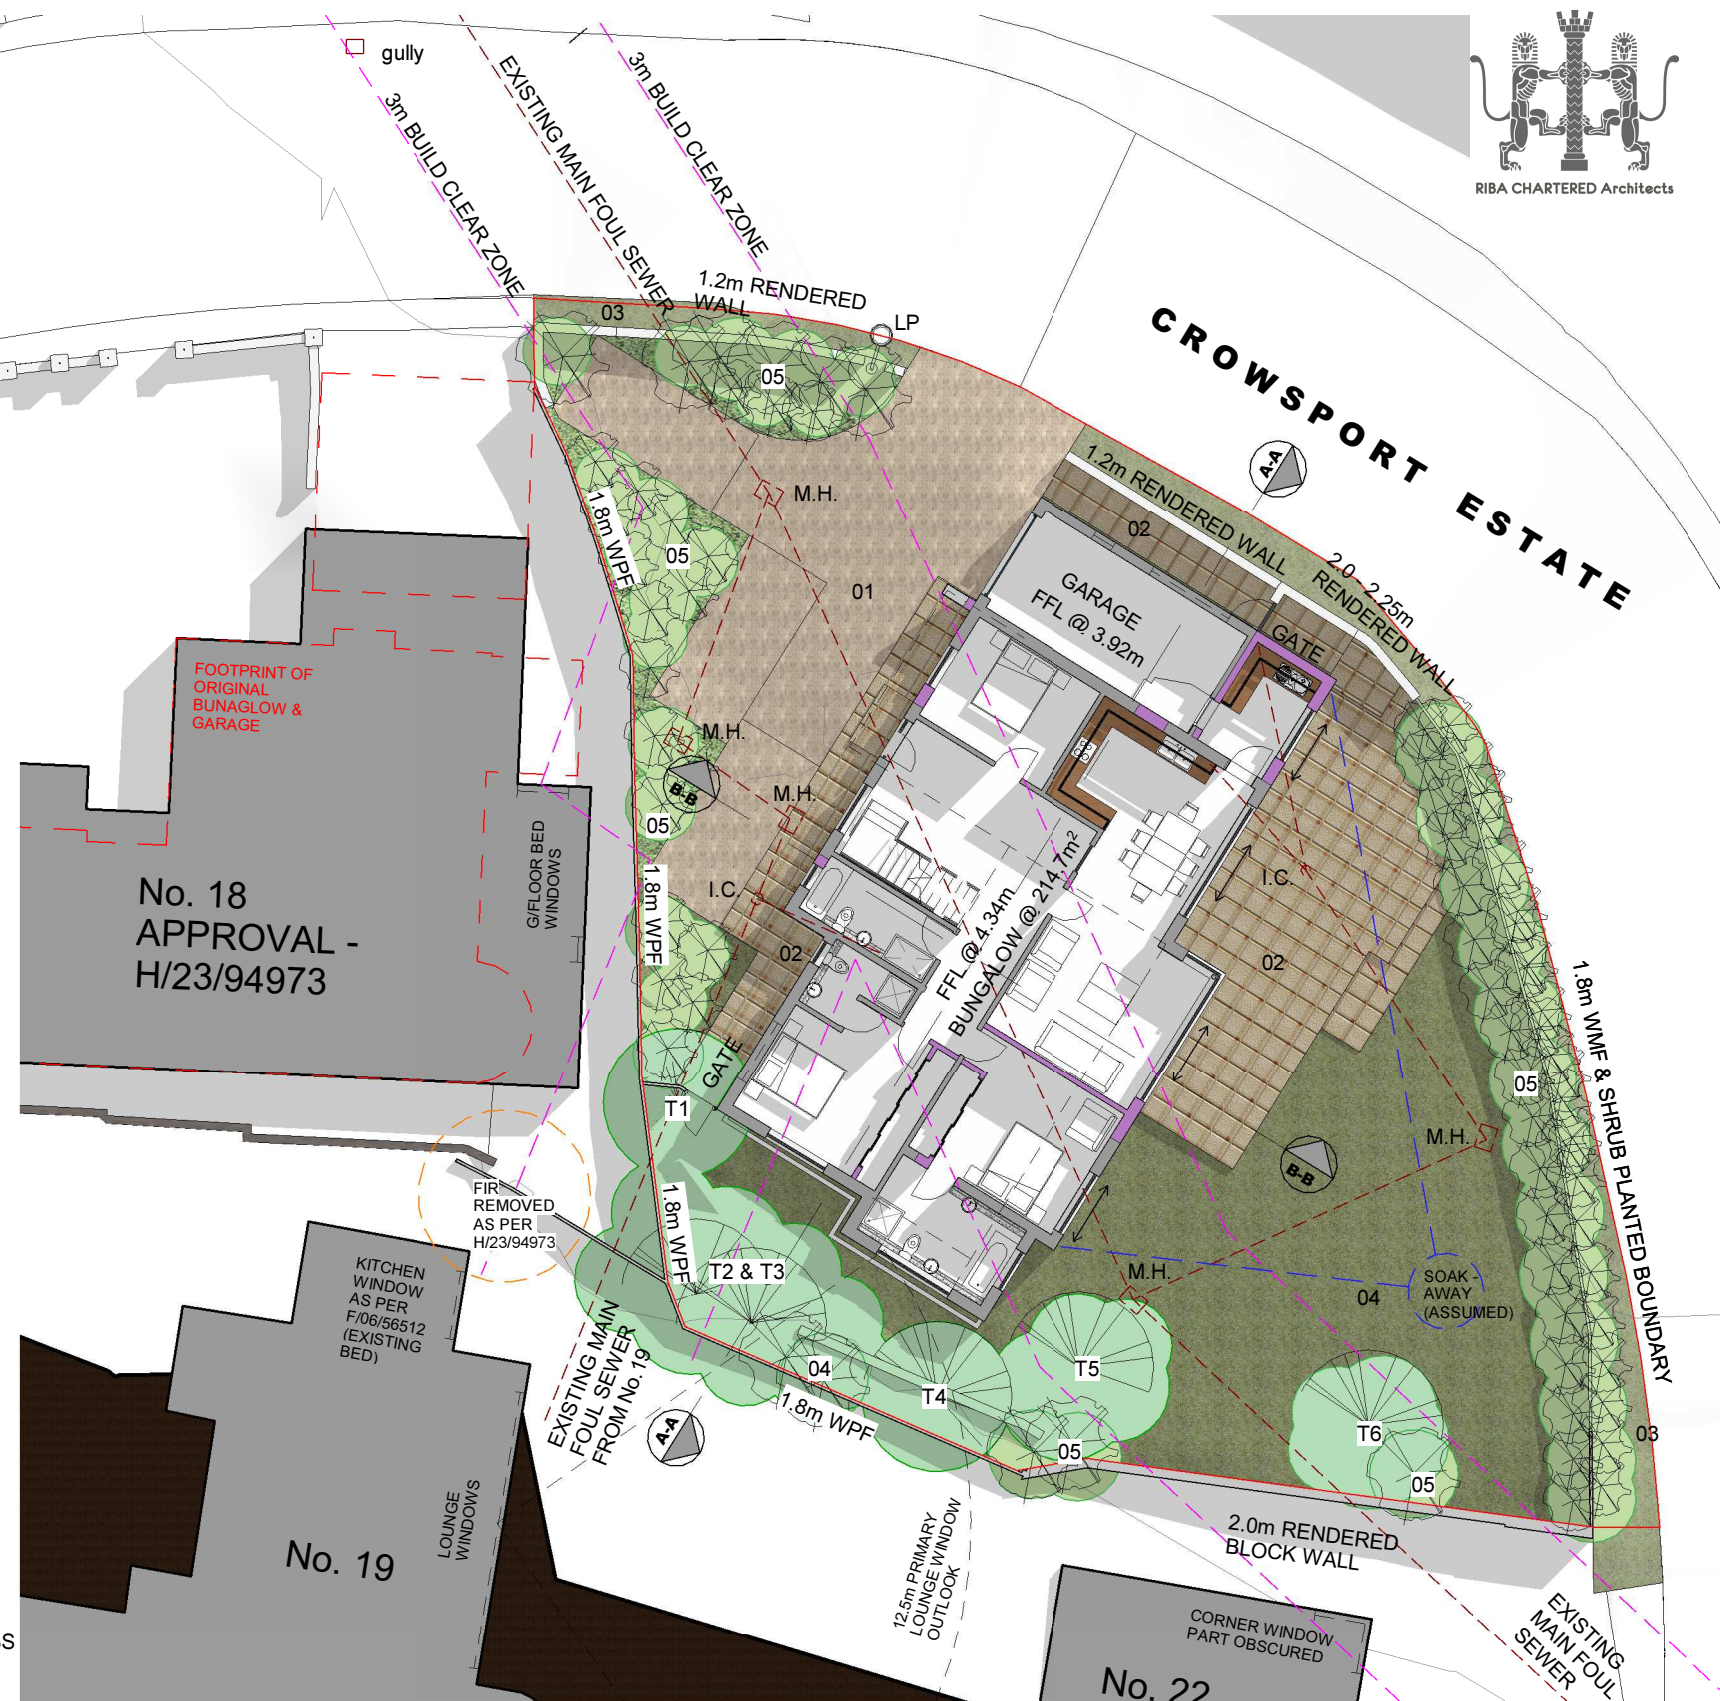

PROPOSED SITE PLAN

SCALE 1:200

 

Project Name and Address:

No.20 Crowsport Estate, Hamble Le Rice, Hamble.
Southampton. SO31 4HG

Client:

Mr & Mrs T Kilby

Drawing Title:

Proposed Site Plan

Project Ref:	Origion:	Zone:	Level:	Type:	Role:	Number:	Rev:
--------------	----------	-------	--------	-------	-------	---------	------

221202 TA - - G -P -A - P15 A

Status:

Householders Planning Application

TA Code:	Project Stage:	Sheet @ A1:	Date:
221202	Planning	1 : 200	07/09/23

A	Reduced First Floor Mass and Garage Roof Height.	08/11/2023
---	--	------------

Rev:

Dr:	
-----	--

Dr:	
-----	--

AD	
----	--

AD	
----	--

© Toldfield Architect Ltd,
5 Freemantle Business Centre,
152 Millbrook Road East,
Southampton.
SO15 1LR

Tel: 023 80 236165
Email: info@toldfieldarchitects.co.uk
adl@toldfieldarchitects.co.uk
kourosh@toldfieldarchitects.co.uk
[Webwww.toldfieldarchitects.co.uk](http://www.toldfieldarchitects.co.uk)