


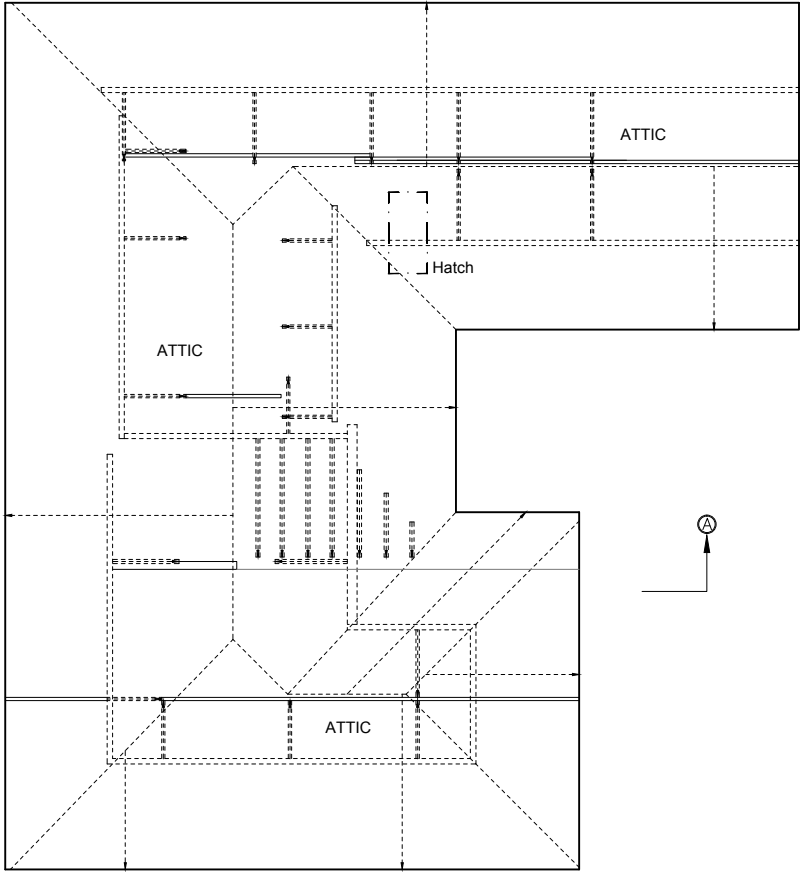

1 EXISTING ATTIC FLOOR PLAN  
Scale 1:100

TYPE

www.typestudio.co.uk

contact@typestudio.co.uk

This drawing is prepared solely for design and planning submission purposes. It is not intended or suitable for either Building Regulations or Construction purposes and should not be used for such.

0 0.5 1 2 3 4 5  
Scale 1:100

| Revision | Date     | Description                                |
|----------|----------|--------------------------------------------|
| -        | 16/11/23 | ISSUED FOR PLANNING - NOT FOR CONSTRUCTION |

| Drawn | Checked |
|-------|---------|
| OR    | SN      |



Project  
73 Kingsway, SO53 1FH

Drawing Title  
Existing Attic Plan

Drawing Number  
102.050

Status  
Planning

Rev.  
-

Scale  
1:100@A3