


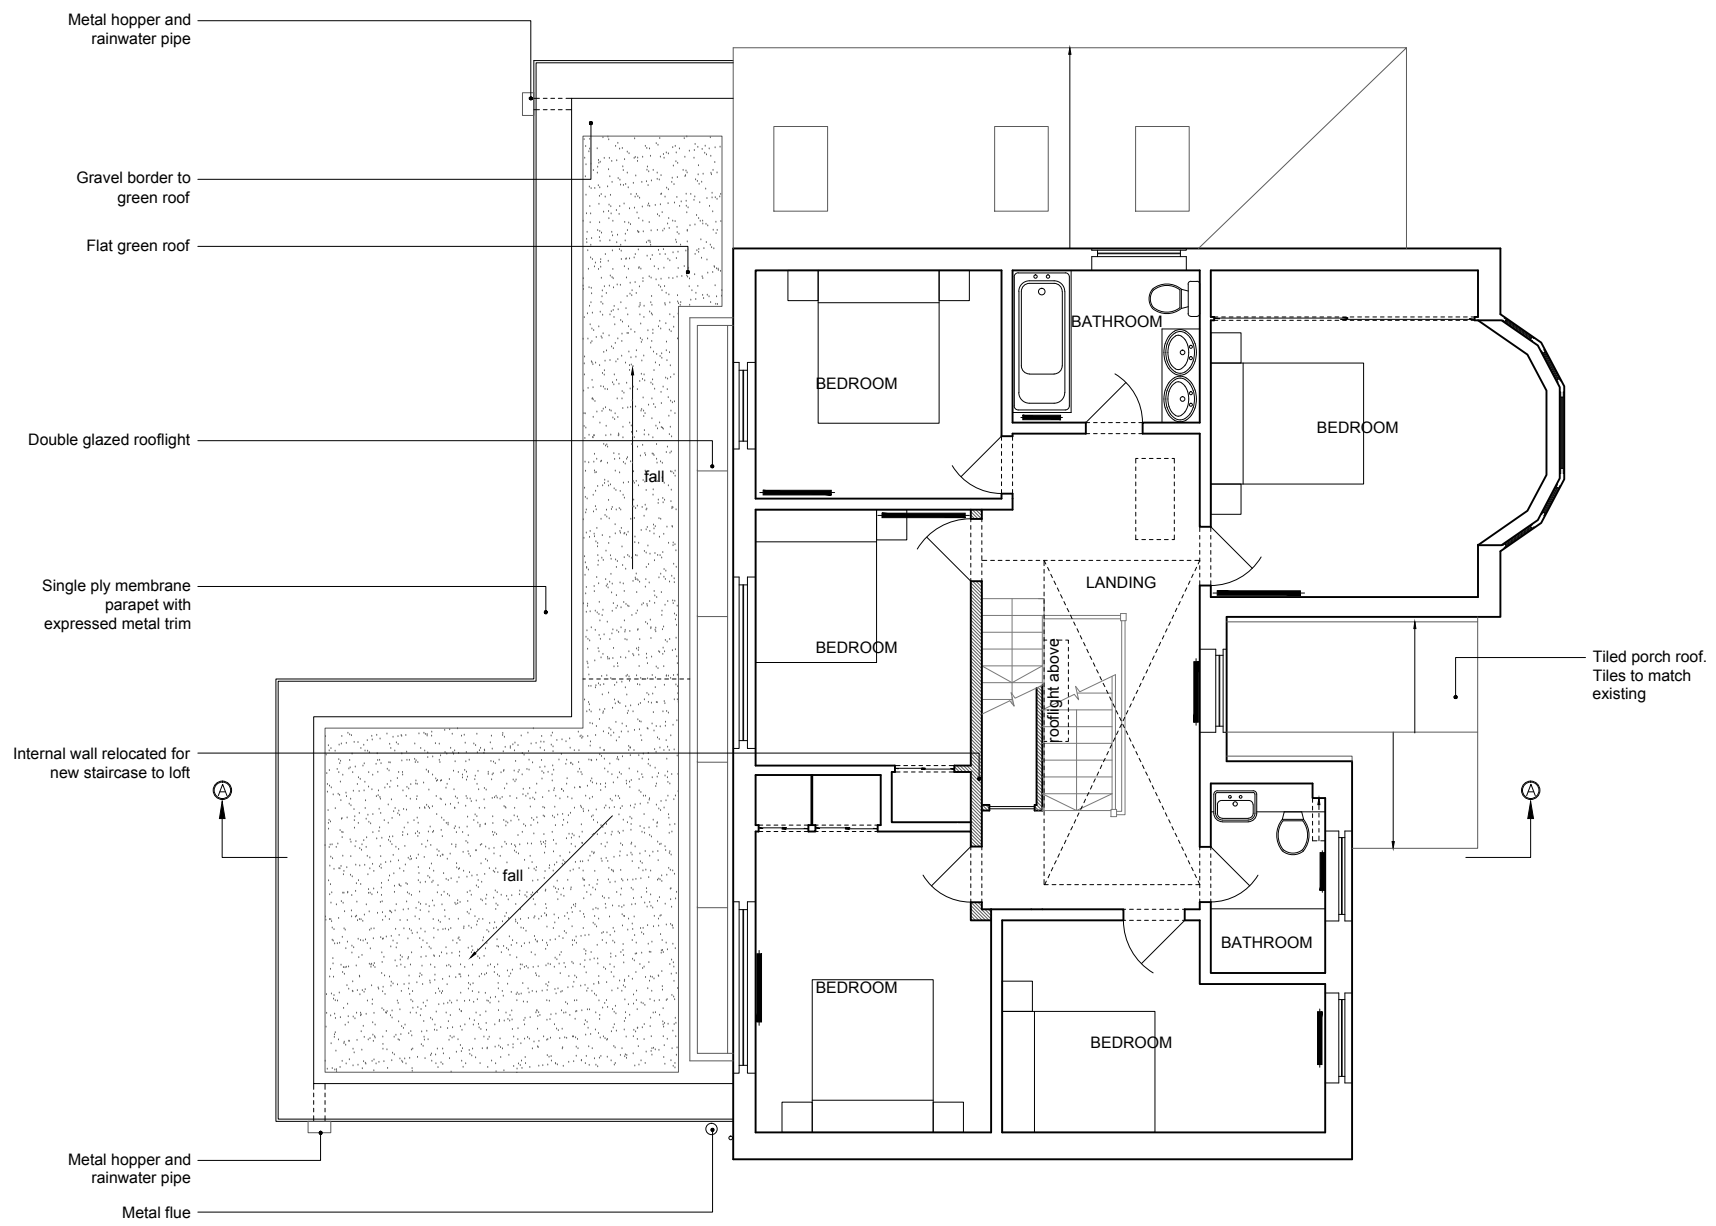

1 PROPOSED FIRST FLOOR PLAN
Scale 1:100

Key
 New construction