


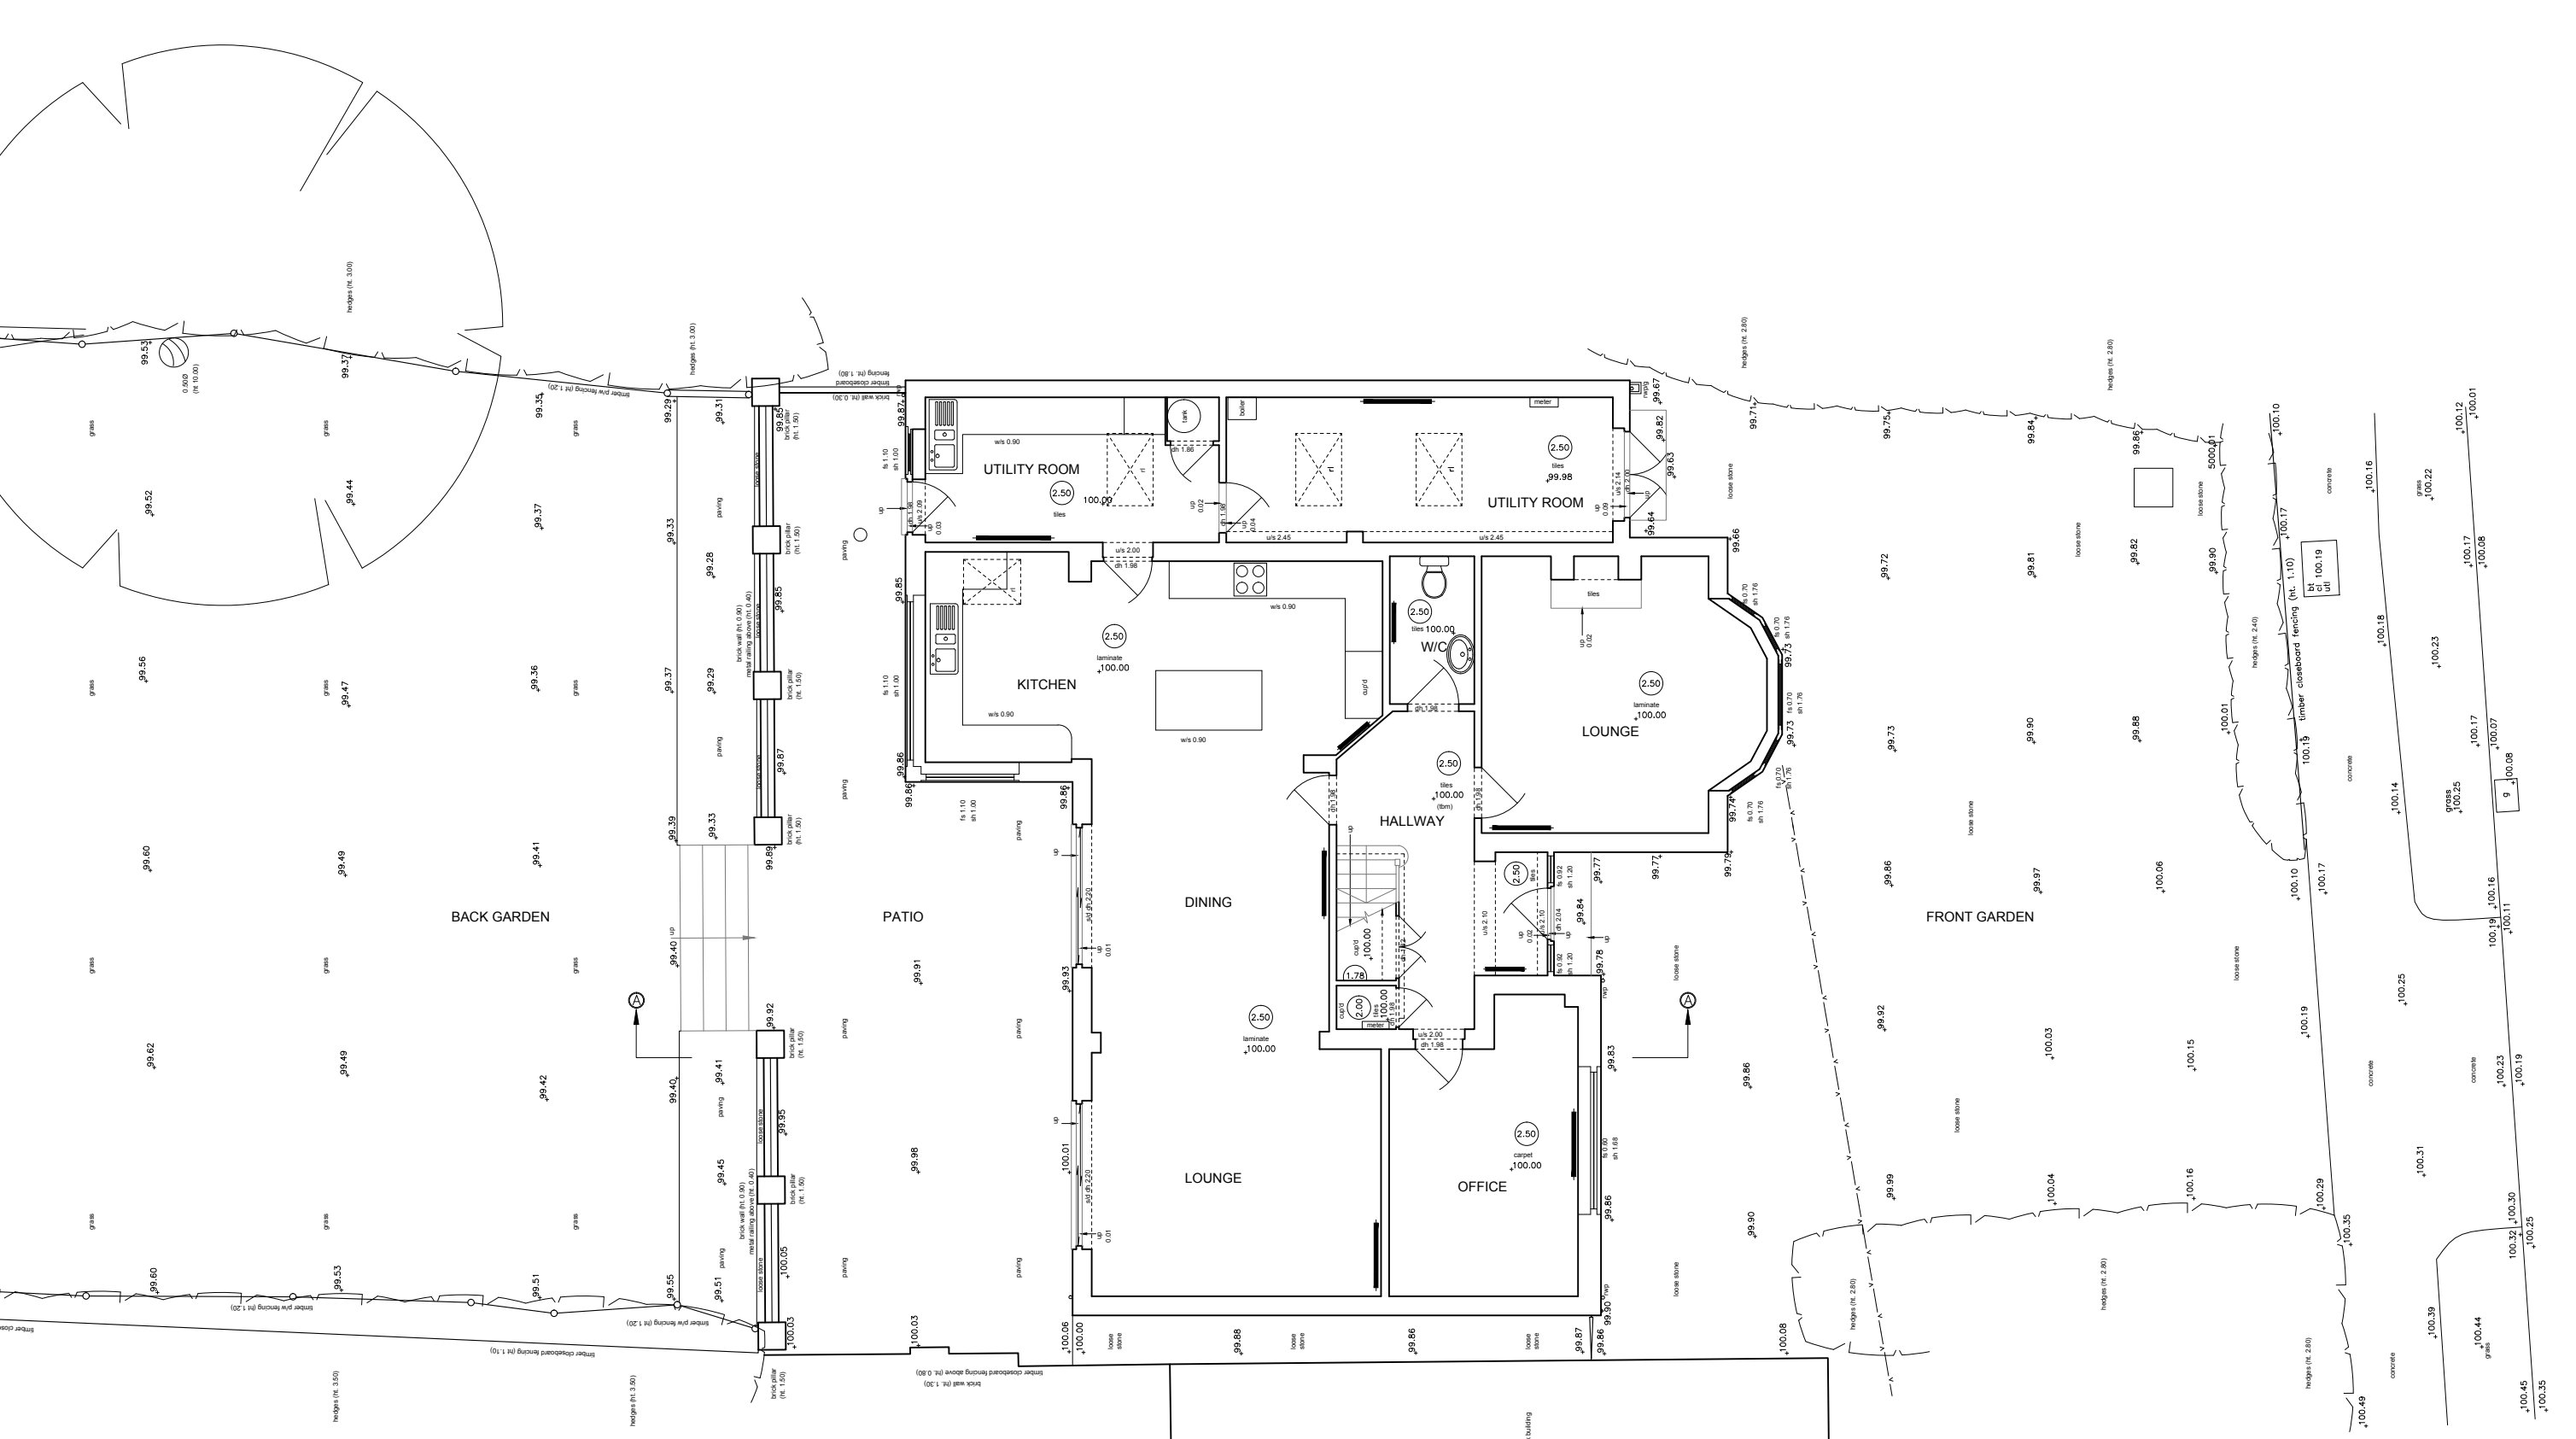

1 EXISTING GROUND FLOOR PLAN
Scale 1:100