


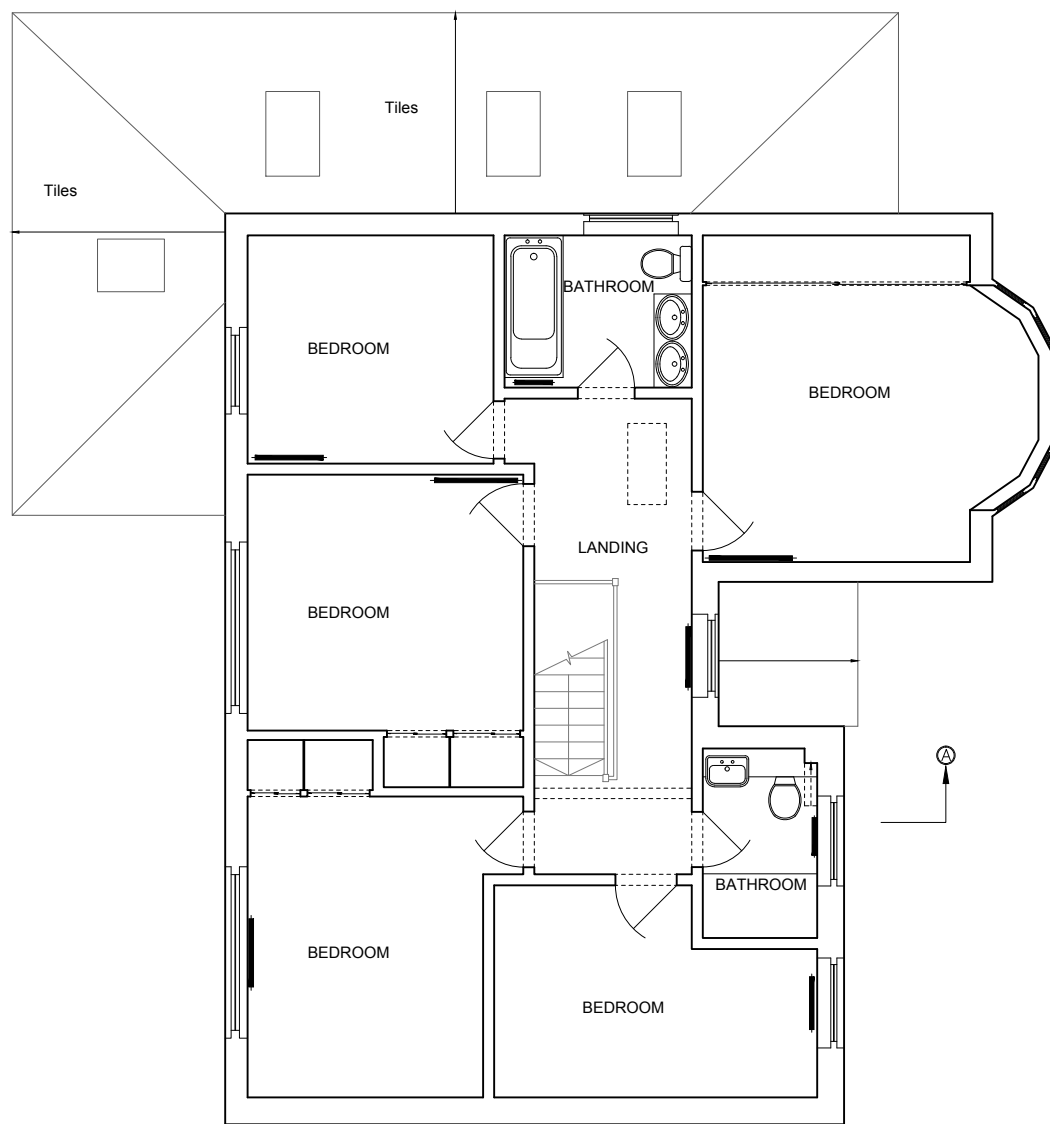

1 EXISTING FIRST FLOOR PLAN
Scale 1:100

TYPE

www.typestudio.co.uk

contact@typestudio.co.uk

This drawing is prepared solely for design and planning submission purposes. It is not intended or suitable for either Building Regulations or Construction purposes and should not be used for such.

0 0.5 1 2 3 4 5
Scale 1:100

Revision	Date	Description
-	16/11/23	ISSUED FOR PLANNING - NOT FOR CONSTRUCTION

Drawn	Checked
OR	SN



Project	73 Kingsway, SO53 1FH
Drawing Title	Existing First Floor Plan

Drawing Number	102.040
Status	Planning

Rev.	-
Scale	1:100@A3